


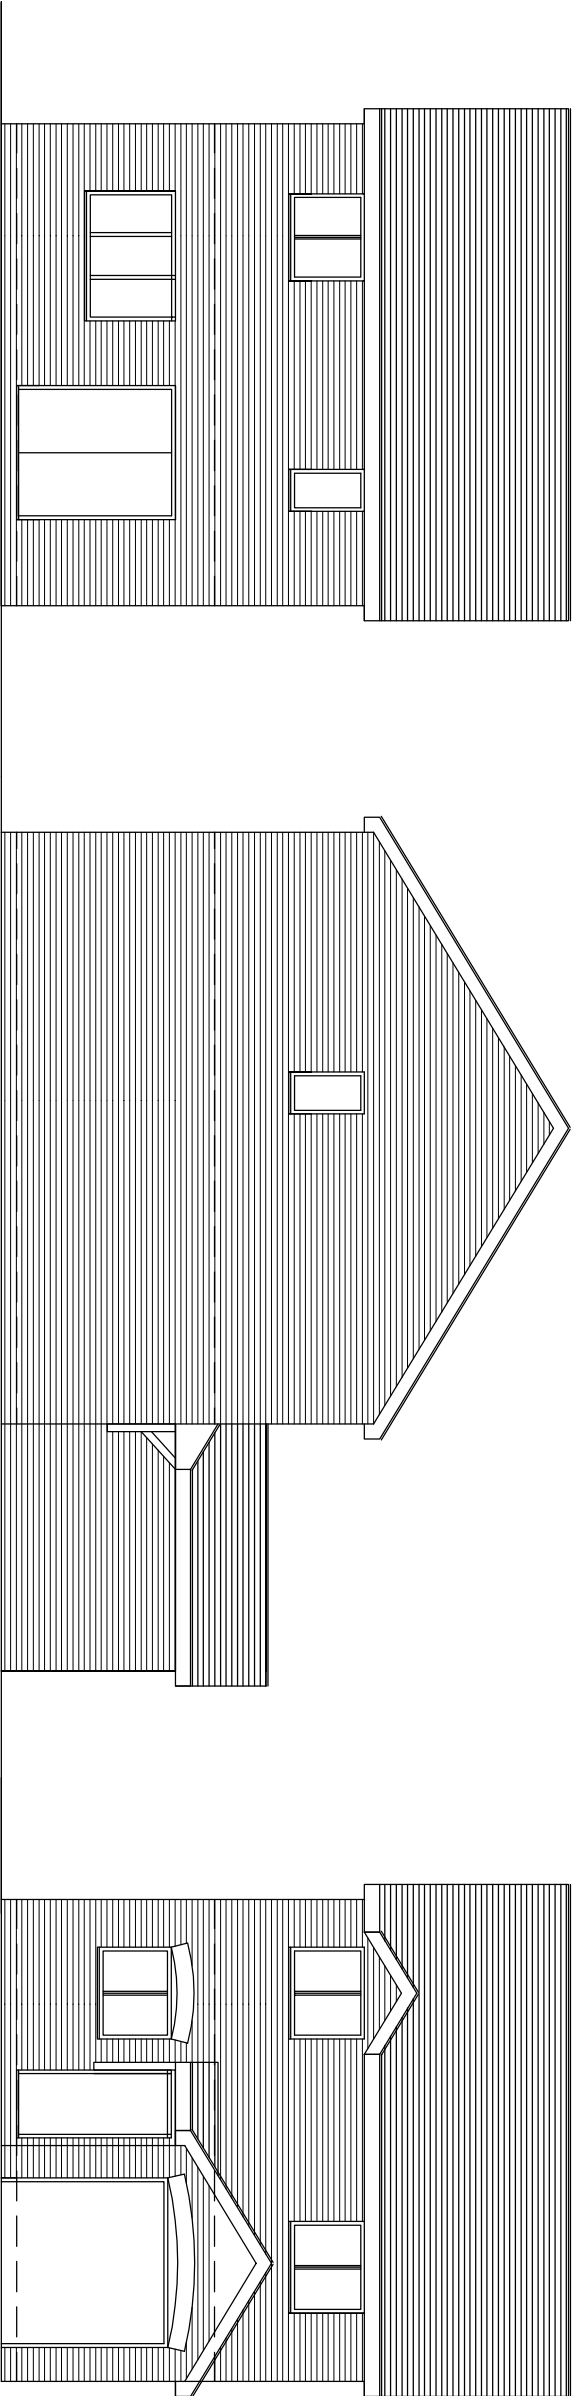

REAR ELEVATION

SIDE ELEVATION

FRONT ELEVATION



© COPYRIGHT ~~OWNERS~~ CHECK DIMENSIONS ON SITE. REPORT ANY ERRORS OR OMISSIONS TO ARCHITECT. PLANNING PURPOSE ONLY

Parry Davies Architects.

Chartered Architects.

PROJECT TITLE		DATE	SCALE	DRWN	CHK
4 WESTMINSTER RISE WREXHAM		SEPT 2020	1:100@A3	RSG	
DRWG. TITLE		DRWG. NOS		REV	
EXISTING ELEVATIONS		20.6089/3			

Studio 55:20 North Wales Business Park Abergele LL18 7LJ

Tel:01745 585517 E-mail: PDPArchitects@aol.com