


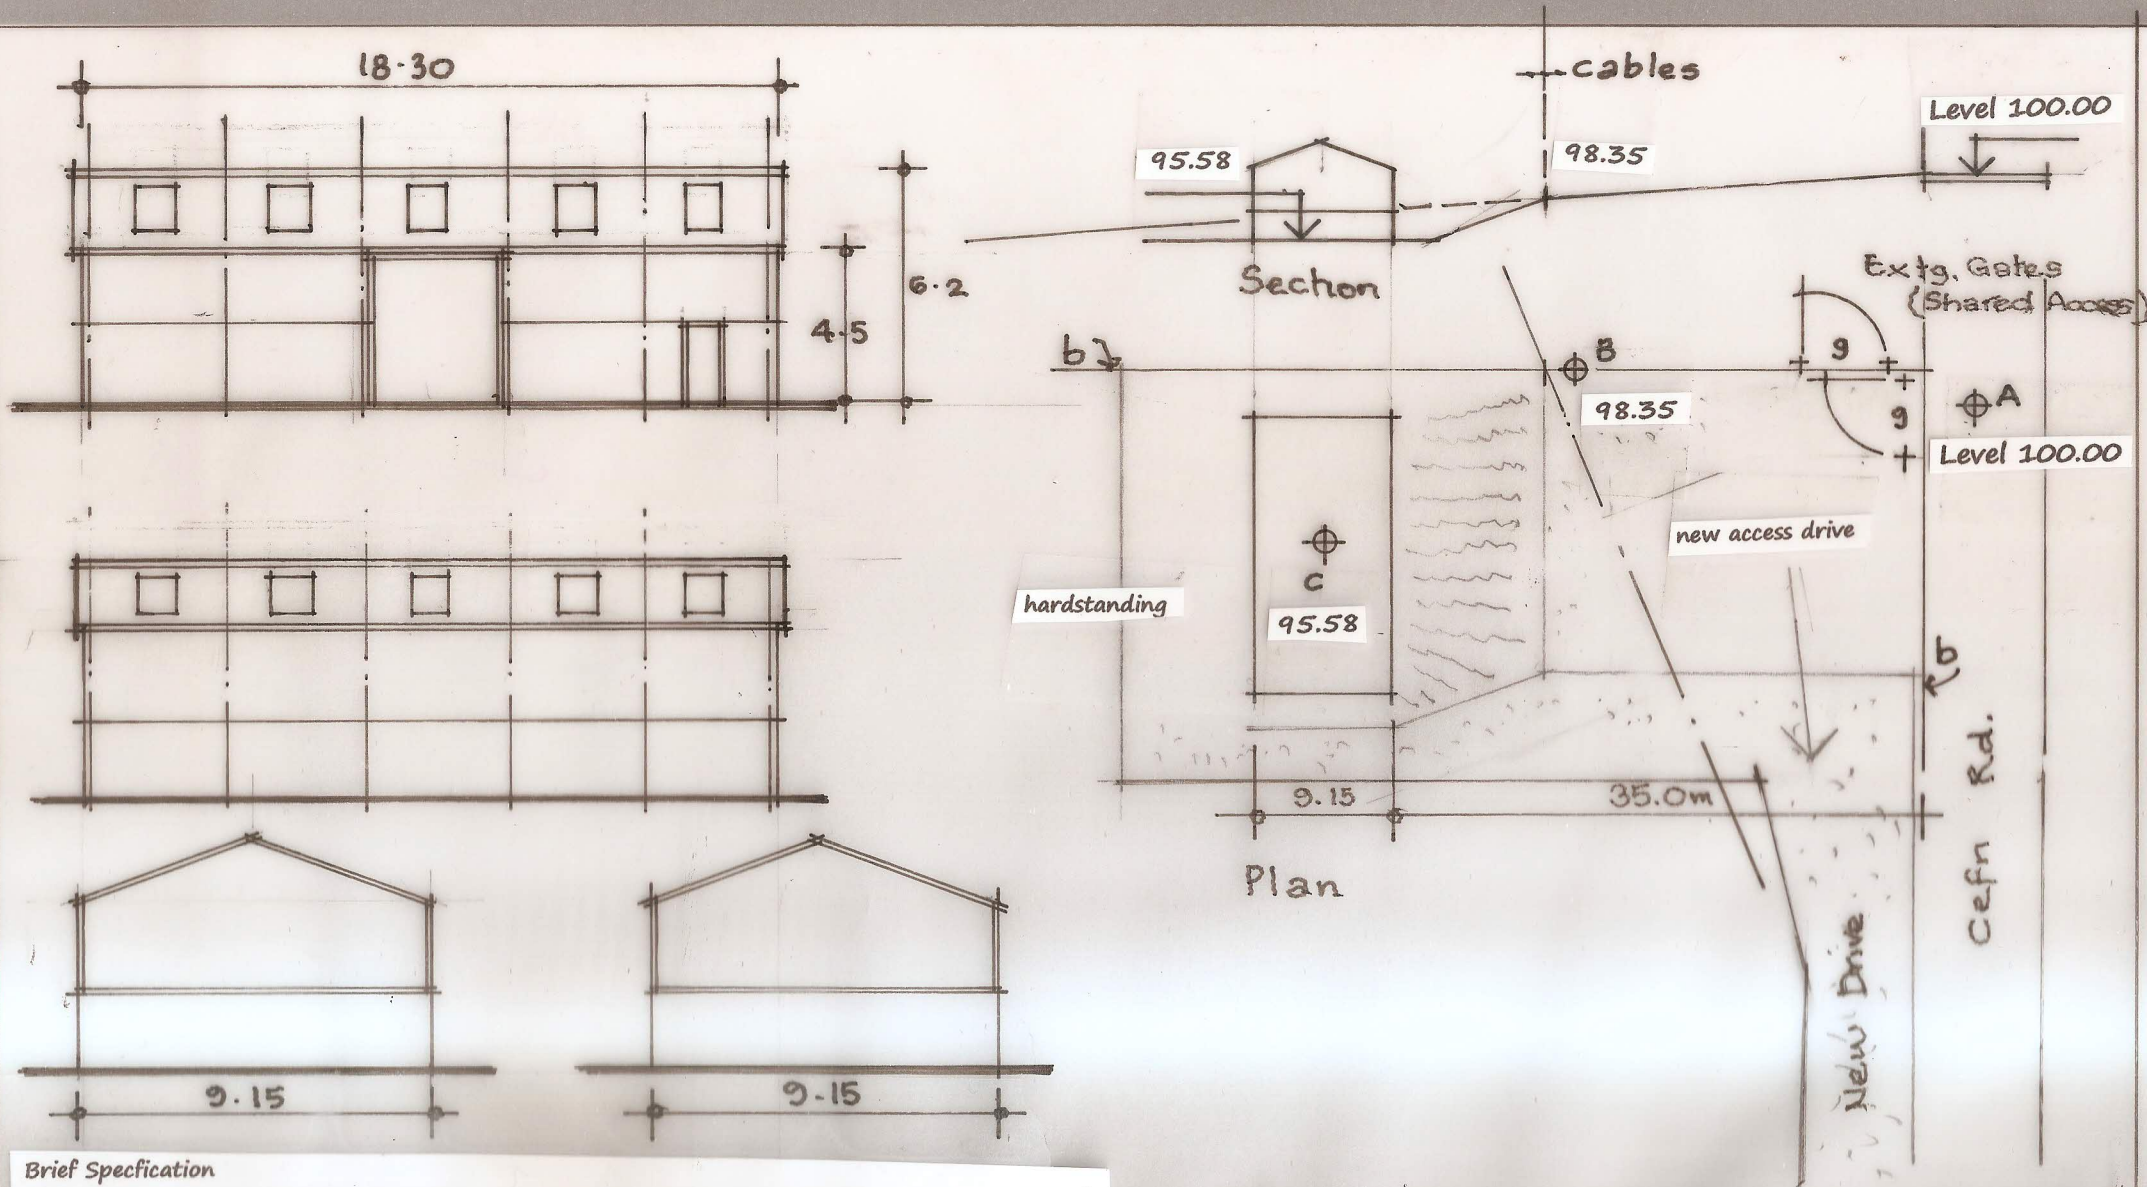

Brief Specification

Access Drive & Hardstanding. Strip turf & dispose. Lay/compact clean hardcore. Drive 3.6m wide.

New Building

Steel Portal Frames set on pad foundations. Strip footings between & grey conc. blocks.

Steel sheeting (coloured green) to eaves level 4.5m high. & Roof with 20% roof lights.

Storm-water via down-pipes to soakaways 15m. From building.

B D S Surveyors

Planning + Architecture + Surveying

01782 - 720939 + 07773 - 859399

Job No. 19.20/06

Drwg. No. 19.20/06-02

Scales 1:200 1:500

Client

Mr. DALE ROBERTS

Proposal

Access Drive from existing Gate,

Site

Land at Cefn Rd. Bwlchgwyn. LL11 5YE

Drwg.

PROPOSED PLAN

(showing drive, hardstanding & Building)

PLANNING PORTAL REF: PP-086909115

