


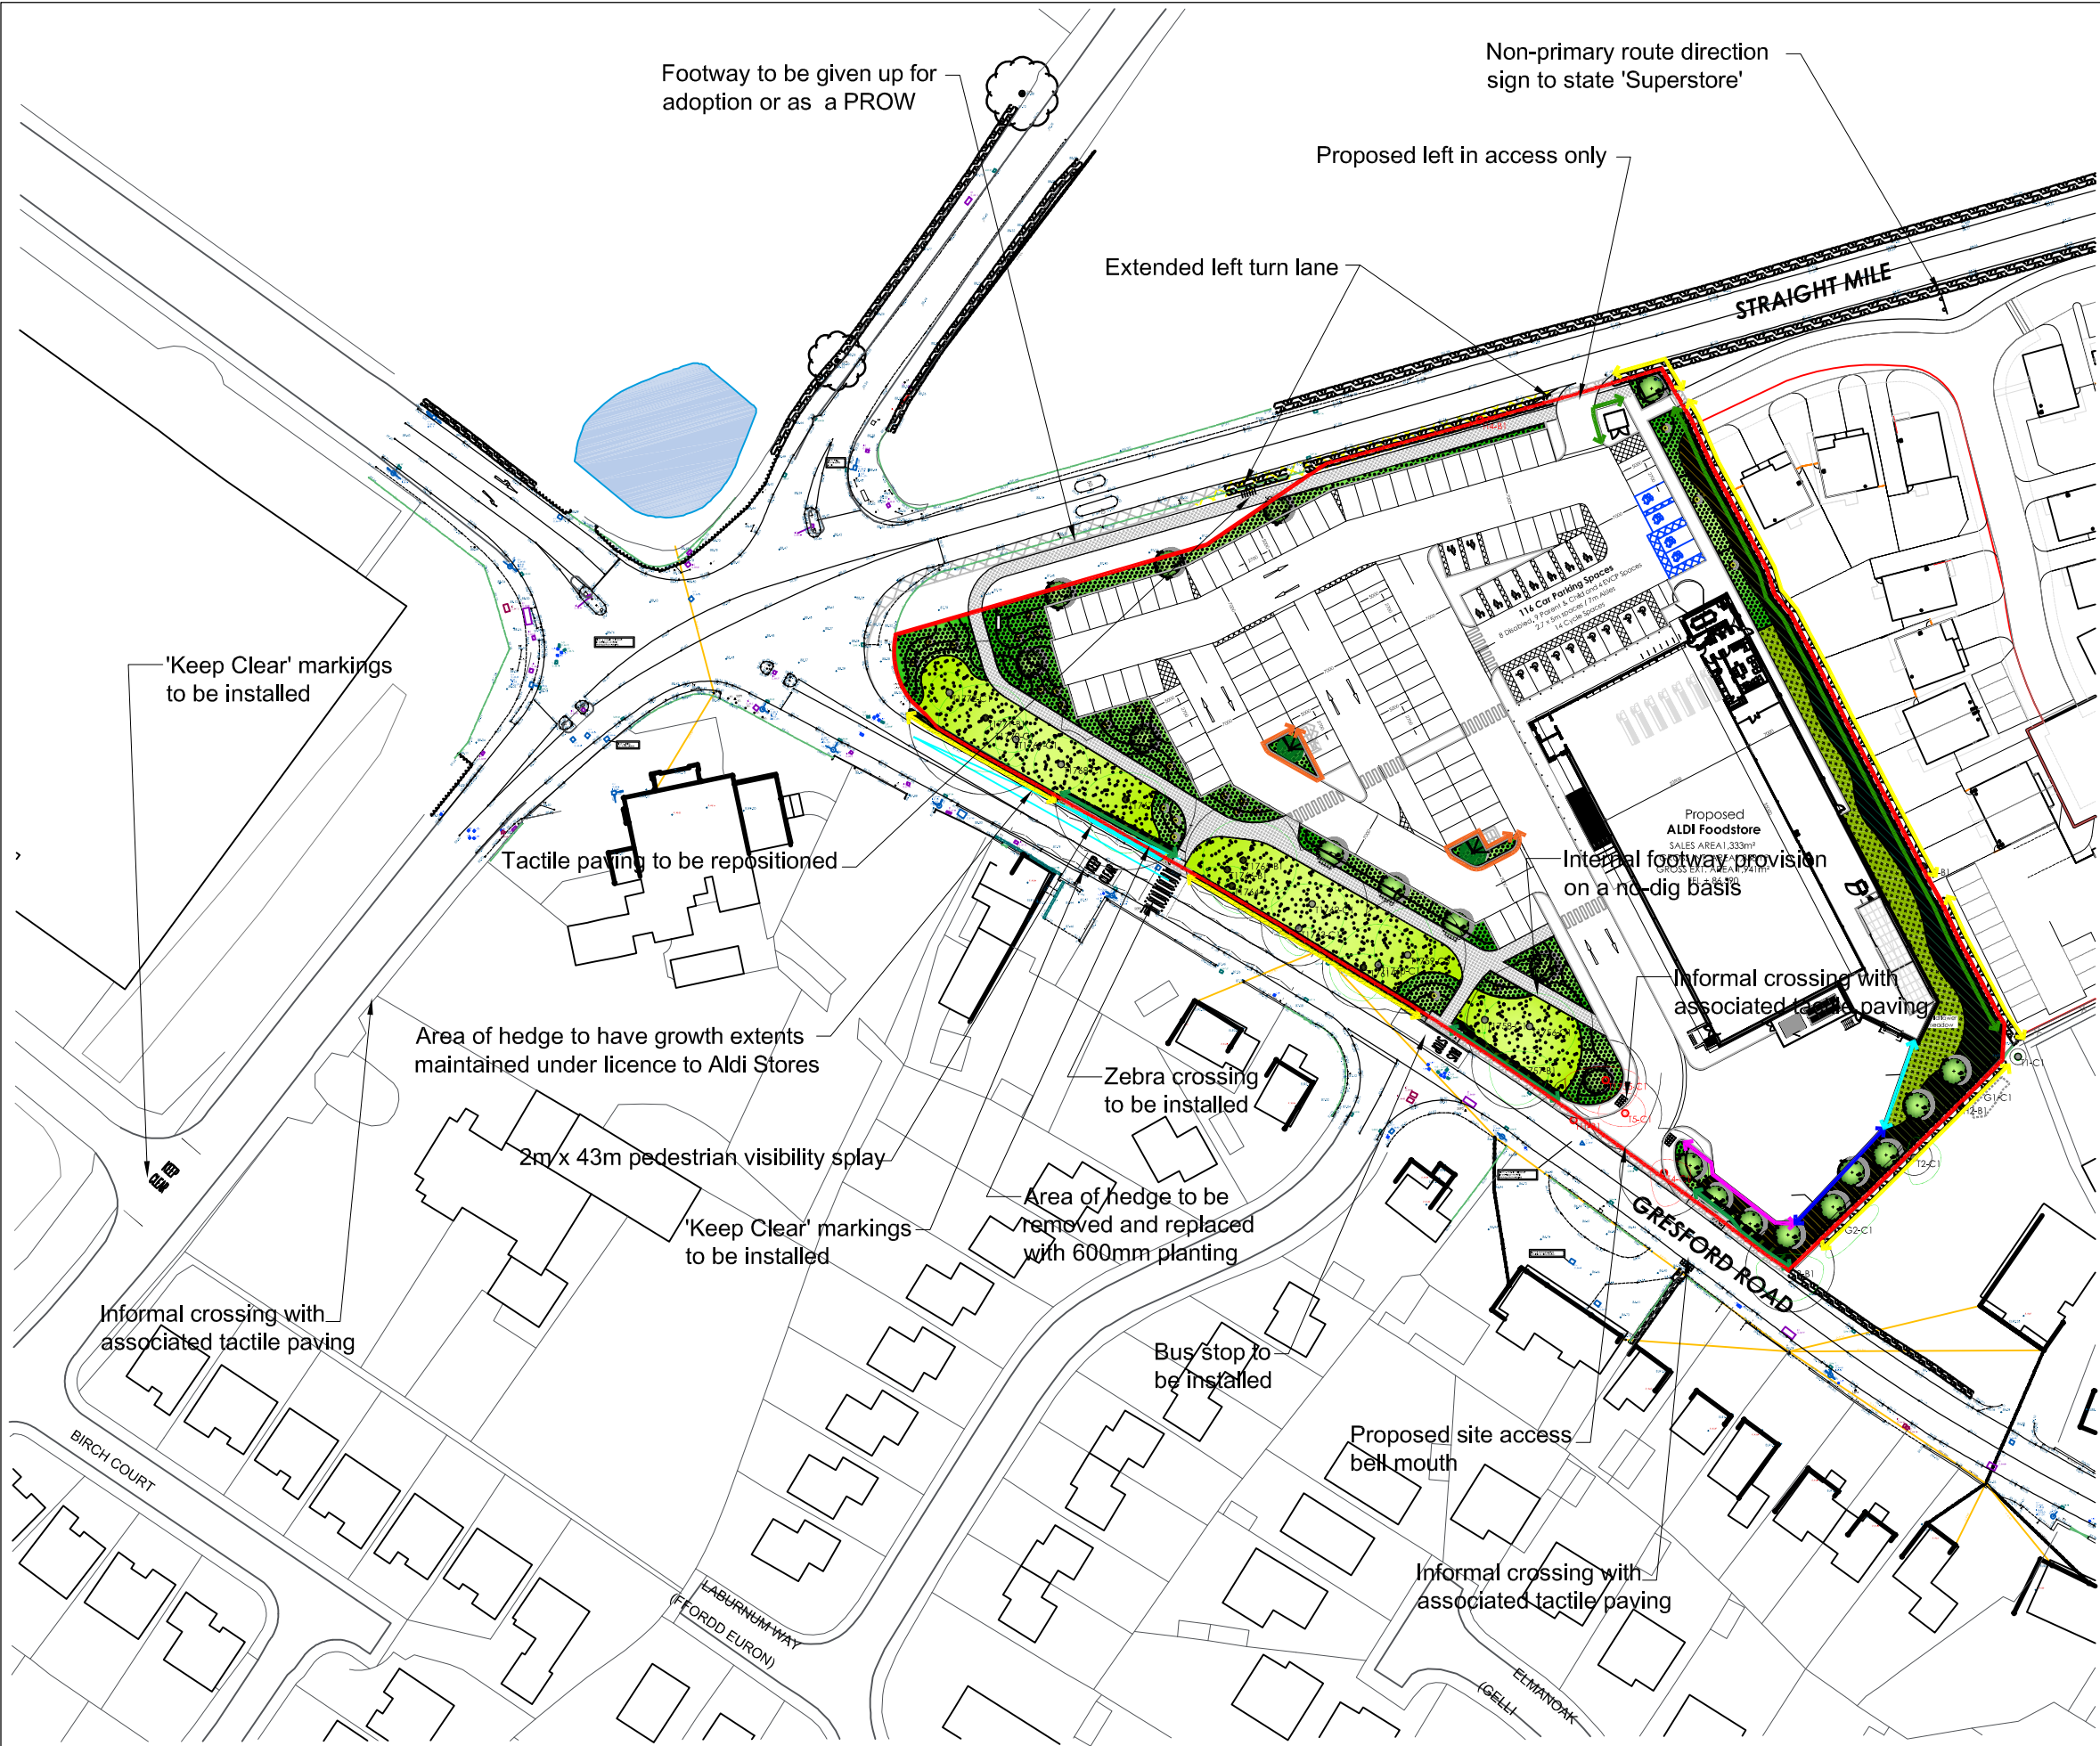

This drawing is the copyright of Cameron Rose Limited and may not be loaned, copied or reproduced in any way, or used for any offer, quote, tender or construction purposes without written consent of the company to do so.

Follow any figured dimensions - do not scale. IF IN DOUBT ASK.

This drawing has been prepared for feasibility purposes and does not represent a construction plan. All design aspects to be confirmed at the appropriate detailed design stage.

Revision History		Date
A	desc	date a
B	desc	date b
C	desc	date c
D	desc	date d
E	desc	date e
F	desc	date f
G	desc	date g
H	desc	date h
I	desc	date i
J	desc	date j

10 King Street
Newcastle-under-Lyme
Staffordshire
ST5 1EL
01782 627029
www.cameron-rose.co.uk

CAMERON ROSE
ASSOCIATES

client:		Aldi Stores Limited	
project:		Gresford Road Llay	
drawing title: Site Access Arrangement & Off-Site Highway Works Preliminary Design			
scale(s):	1/750	date:	01/10/20
drawing number:	486-01/GA-11	drawn by:	IJM
xrefs:		checked:	CAB
		status:	Information
		rev:	-

DATE PRINTED:



This drawing is the copyright of Cameron Rose Limited and may not be loaned, copied or reproduced in any way, or used for any offer, quote, tender or construction purposes without written consent of the company to do so.

Follow any figured dimensions - do not scale. IF IN DOUBT ASK.

This drawing has been prepared for feasibility purposes and does not represent a construction plan. All design aspects to be confirmed at the appropriate detailed design stage.

Revision History			Date
A	desc	date a	
B	desc	date b	
C	desc	date c	
D	desc	date d	
E	desc	date e	
F	desc	date f	
G	desc	date g	
H	desc	date h	
I	desc	date i	
J	desc	date j	

10 King Street Newcastle-under-Lyme Staffordshire ST5 1EL 01782 627029 www.cameron-rose.co.uk		 CAMERON ROSE ASSOCIATES	
client:		Aldi Stores Limited	
project:		Gresford Road Llay	
drawing title:		Site Access Arrangement Visibility Splays Preliminary Design	
scale(s):	1/500	date:	01/10/20
drawing number:	486-01/GA-12	drawn by:	IJM
xrefs:		checked:	CAB
		status:	Information
		rev:	-

DATE PRINTED: