


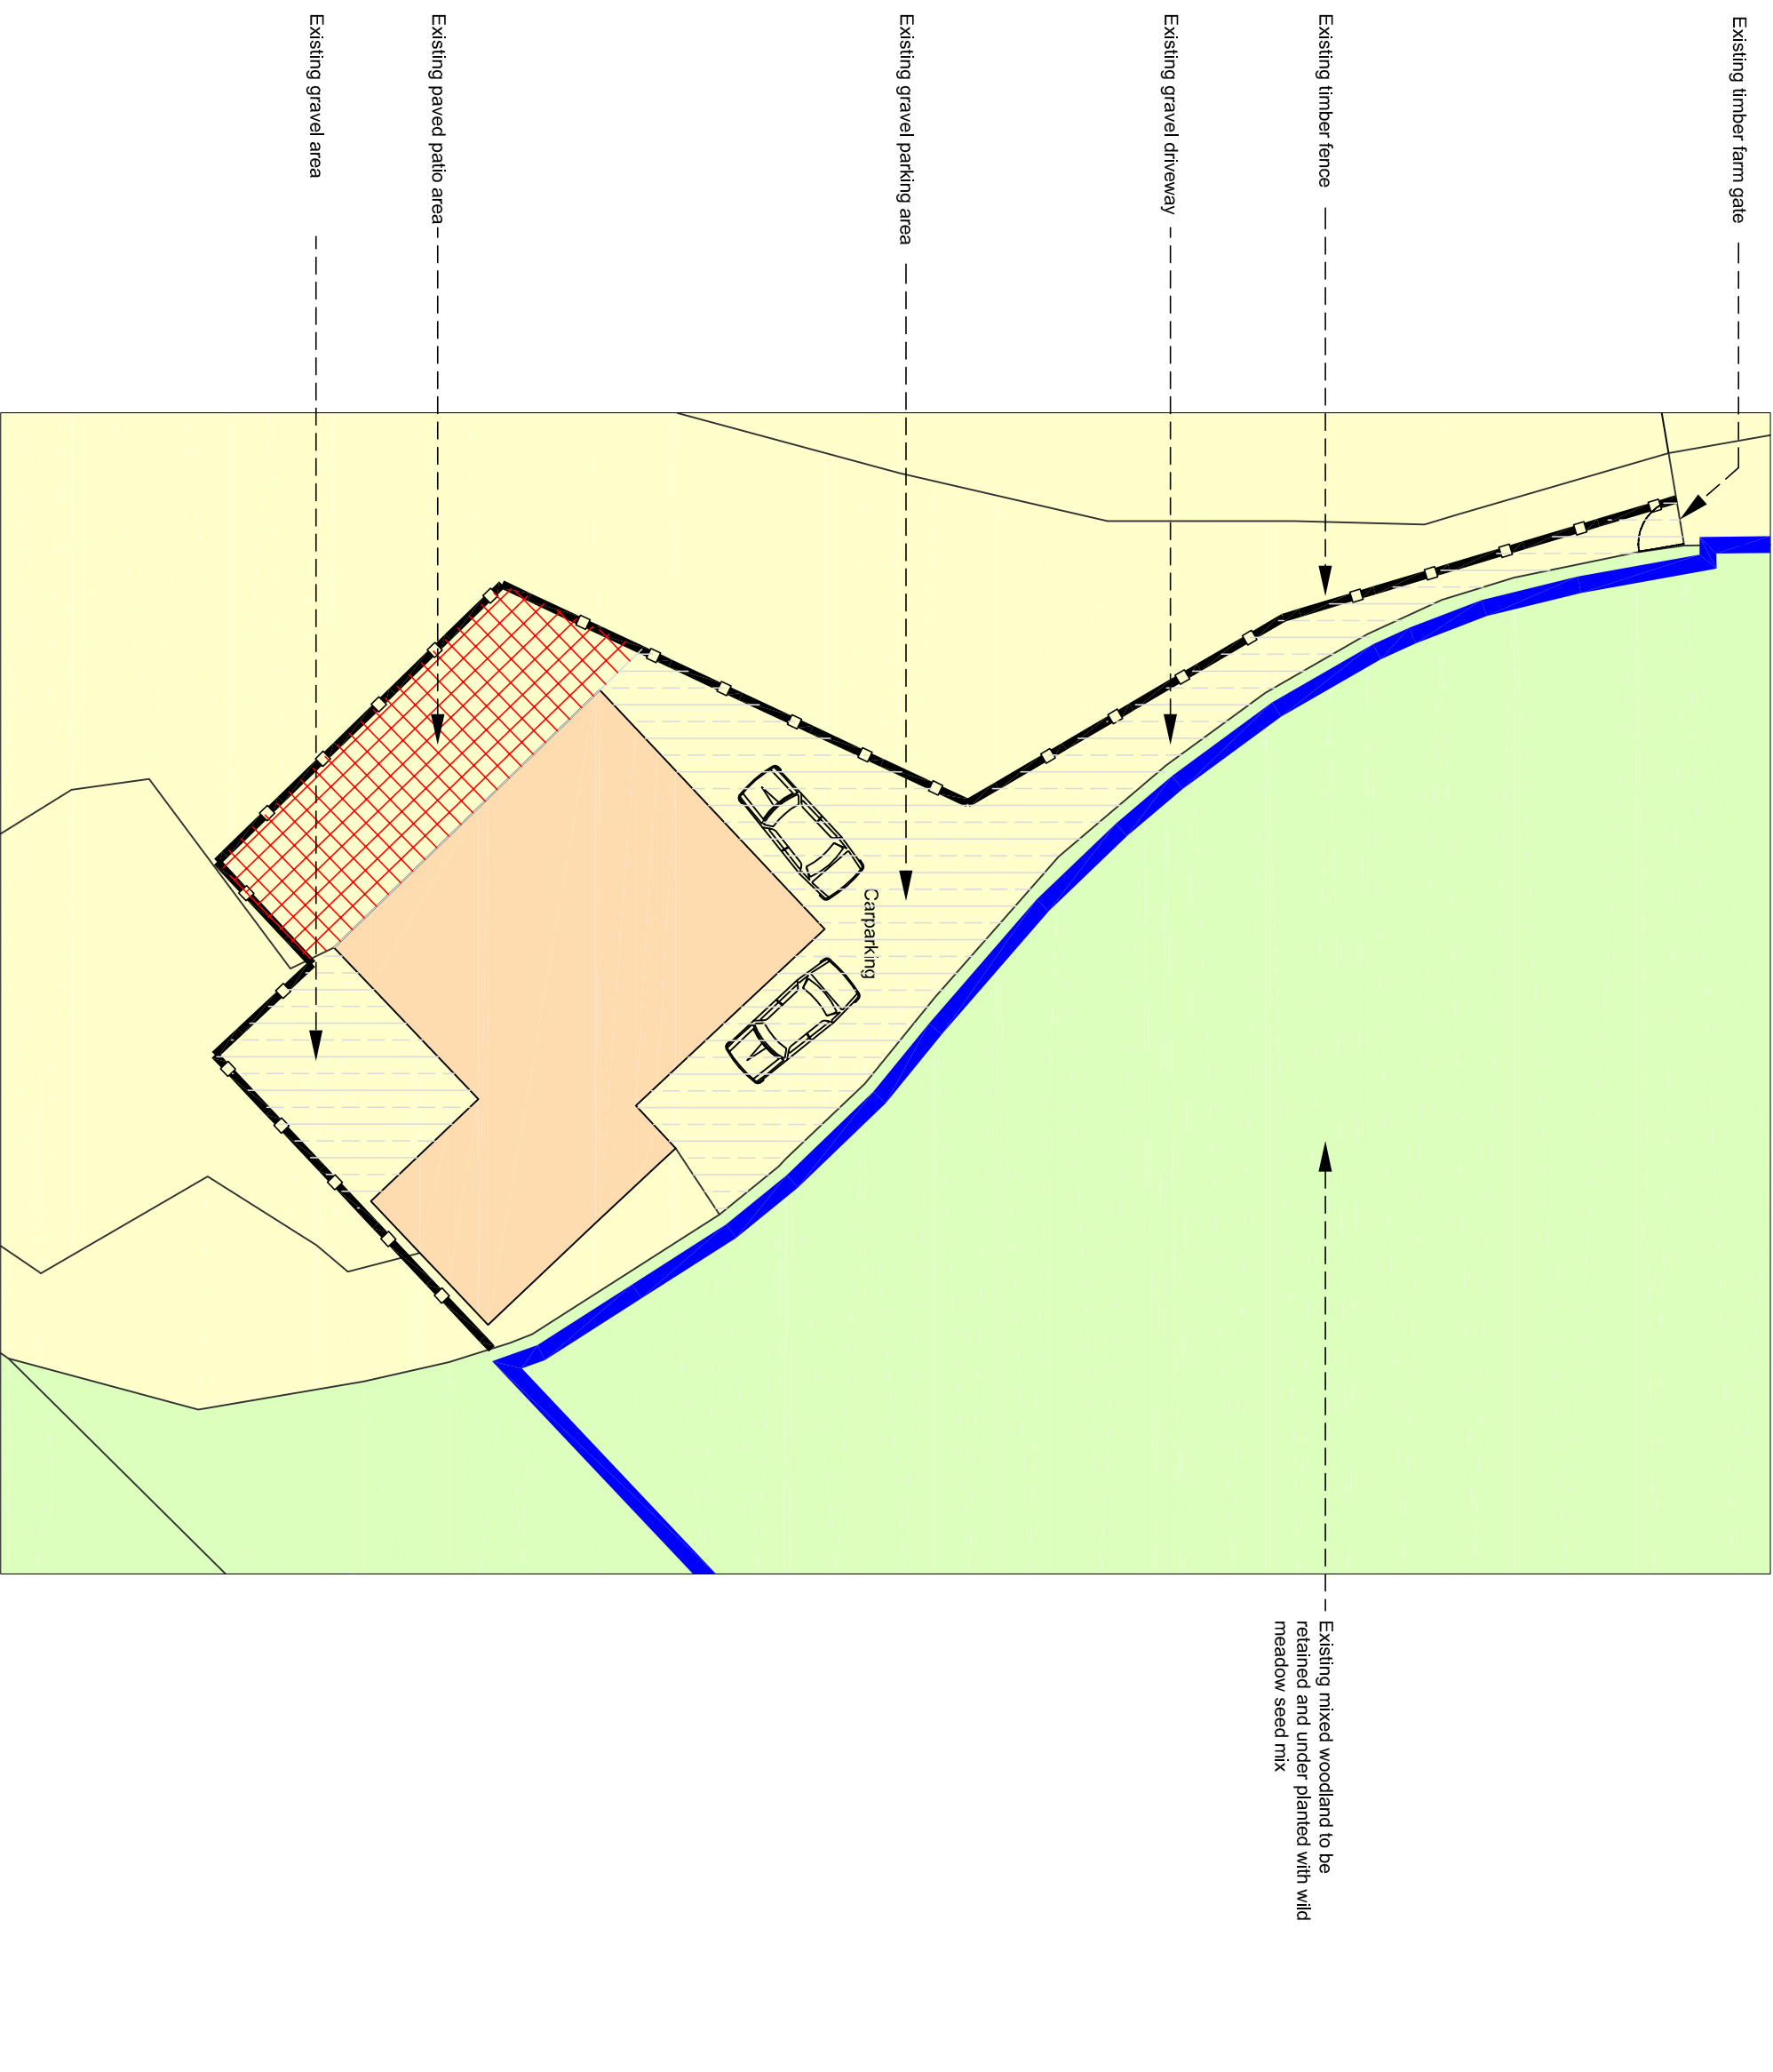

Landscaping Plan

0 1m 5m

scale bar 1:200

The Contractor is responsible for checking all dimensions - any discrepancy to be brought to the attention of the client before proceeding with the work.

Where an item is covered by drawings of different scales, the larger scale drawing takes precedence.

Do not scale drawings - measured dimensions to be worked in all cases.

Revisions:

--

BH ARCHITECTS LTD.

Barden • Queen Street • Treuddyn • Near Mold • Flintshire • CH7 4LU
Company Number 9280139
tel. 07970 771547 email. bharch@hotmail.com

site address
Seren Barn, Off Ruthin Road, Bwlchgwyn,
LL11 5UY

project
Proposed Change of Use to Residential

description & scale
Landscape Plan -
scale 1:200 when printed @ A3

date	job number/revision
August 2020	19/135/EO/10