




South East Facing
1 : 100




South West Facing
1 : 100




North East Facing
1 : 100

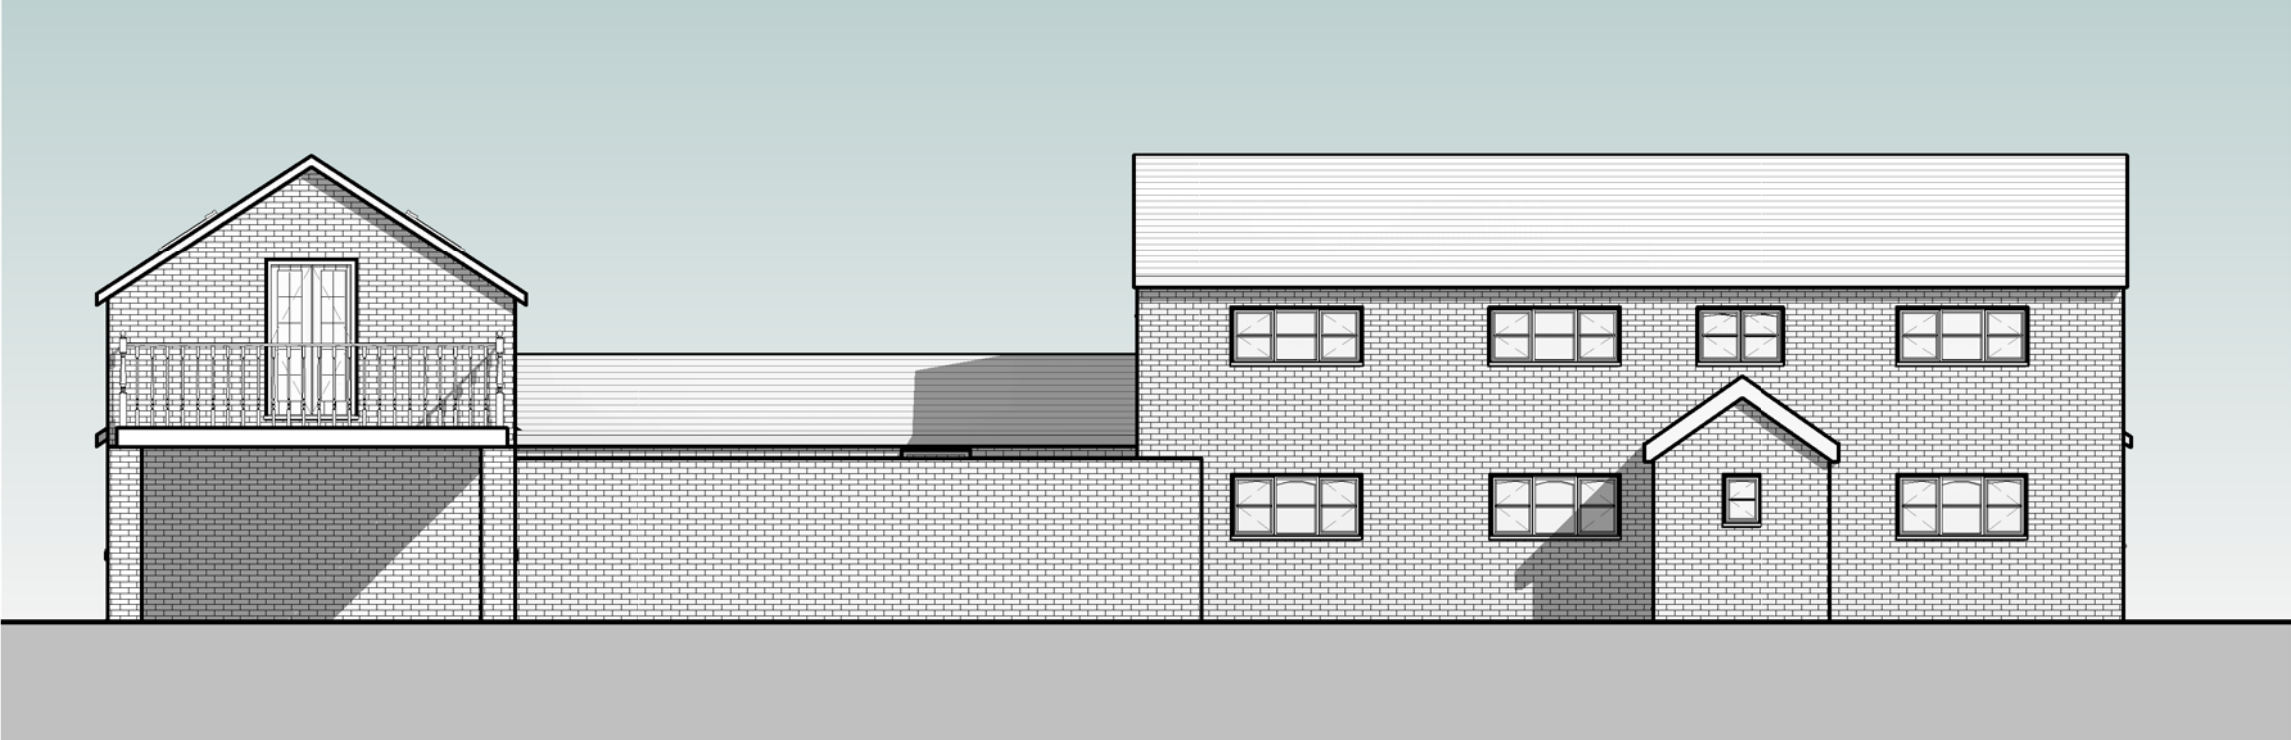

North West Facing
1 : 100

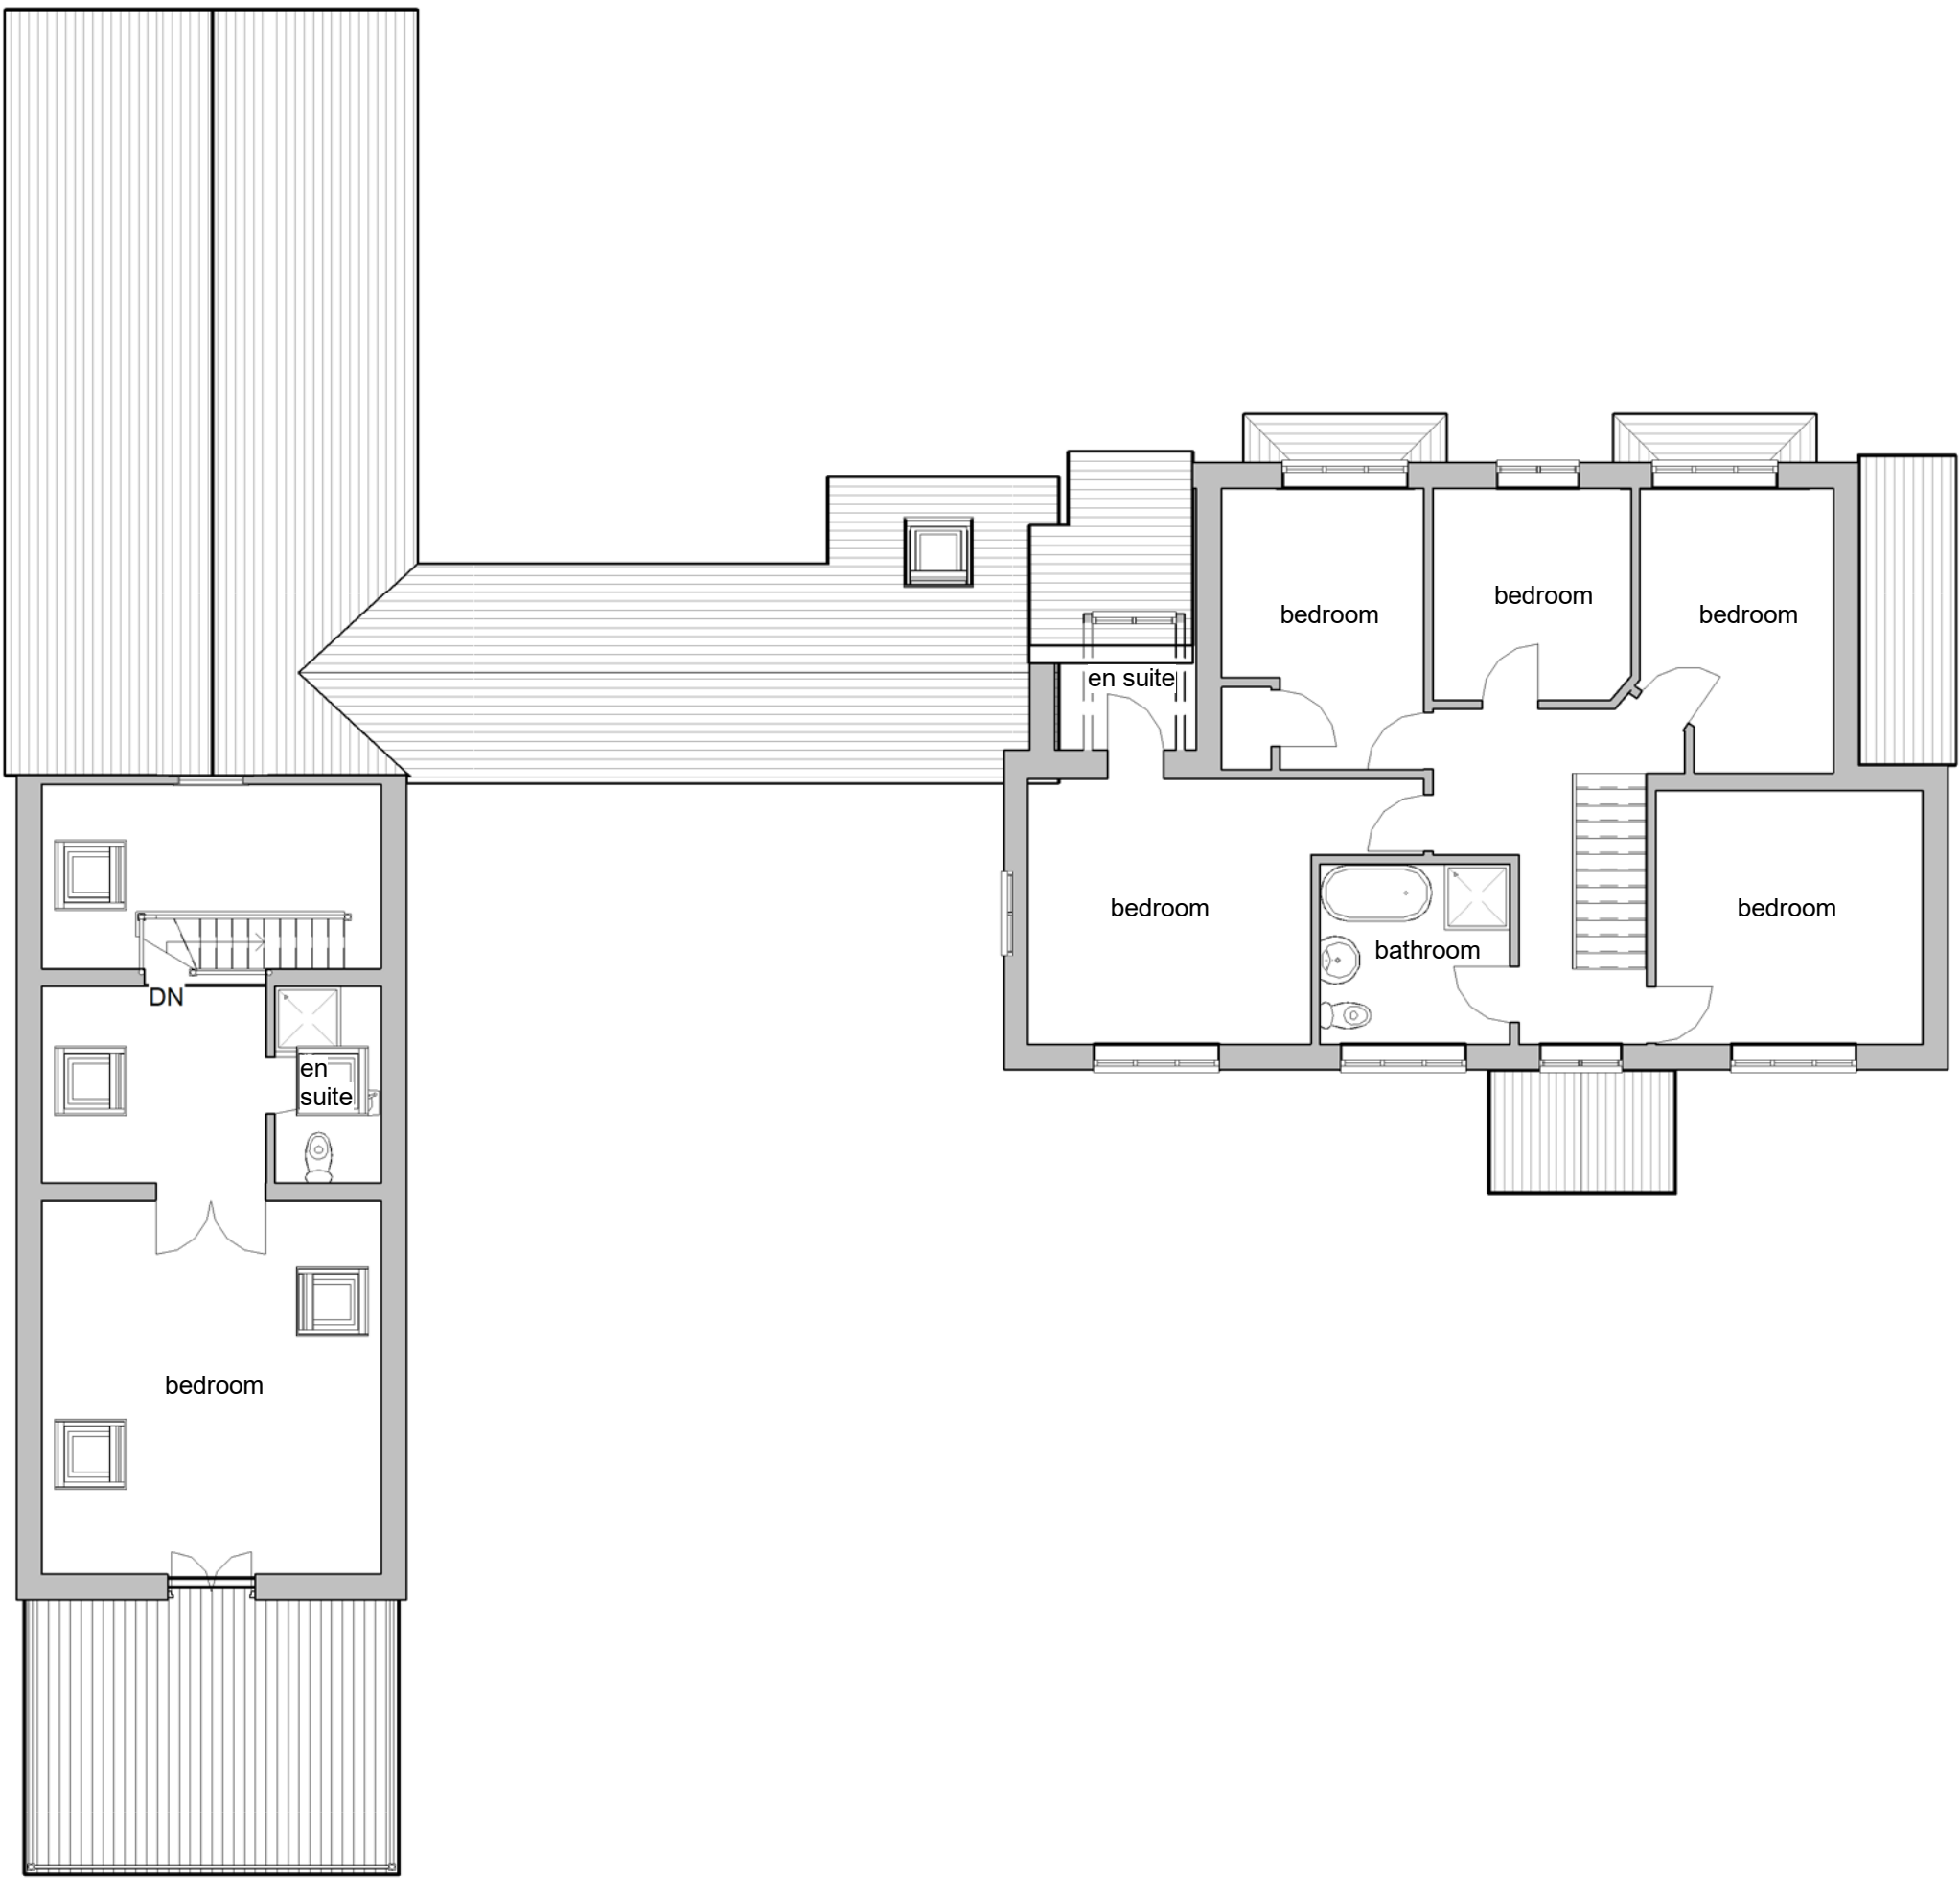

First Floor Layout
1 : 100

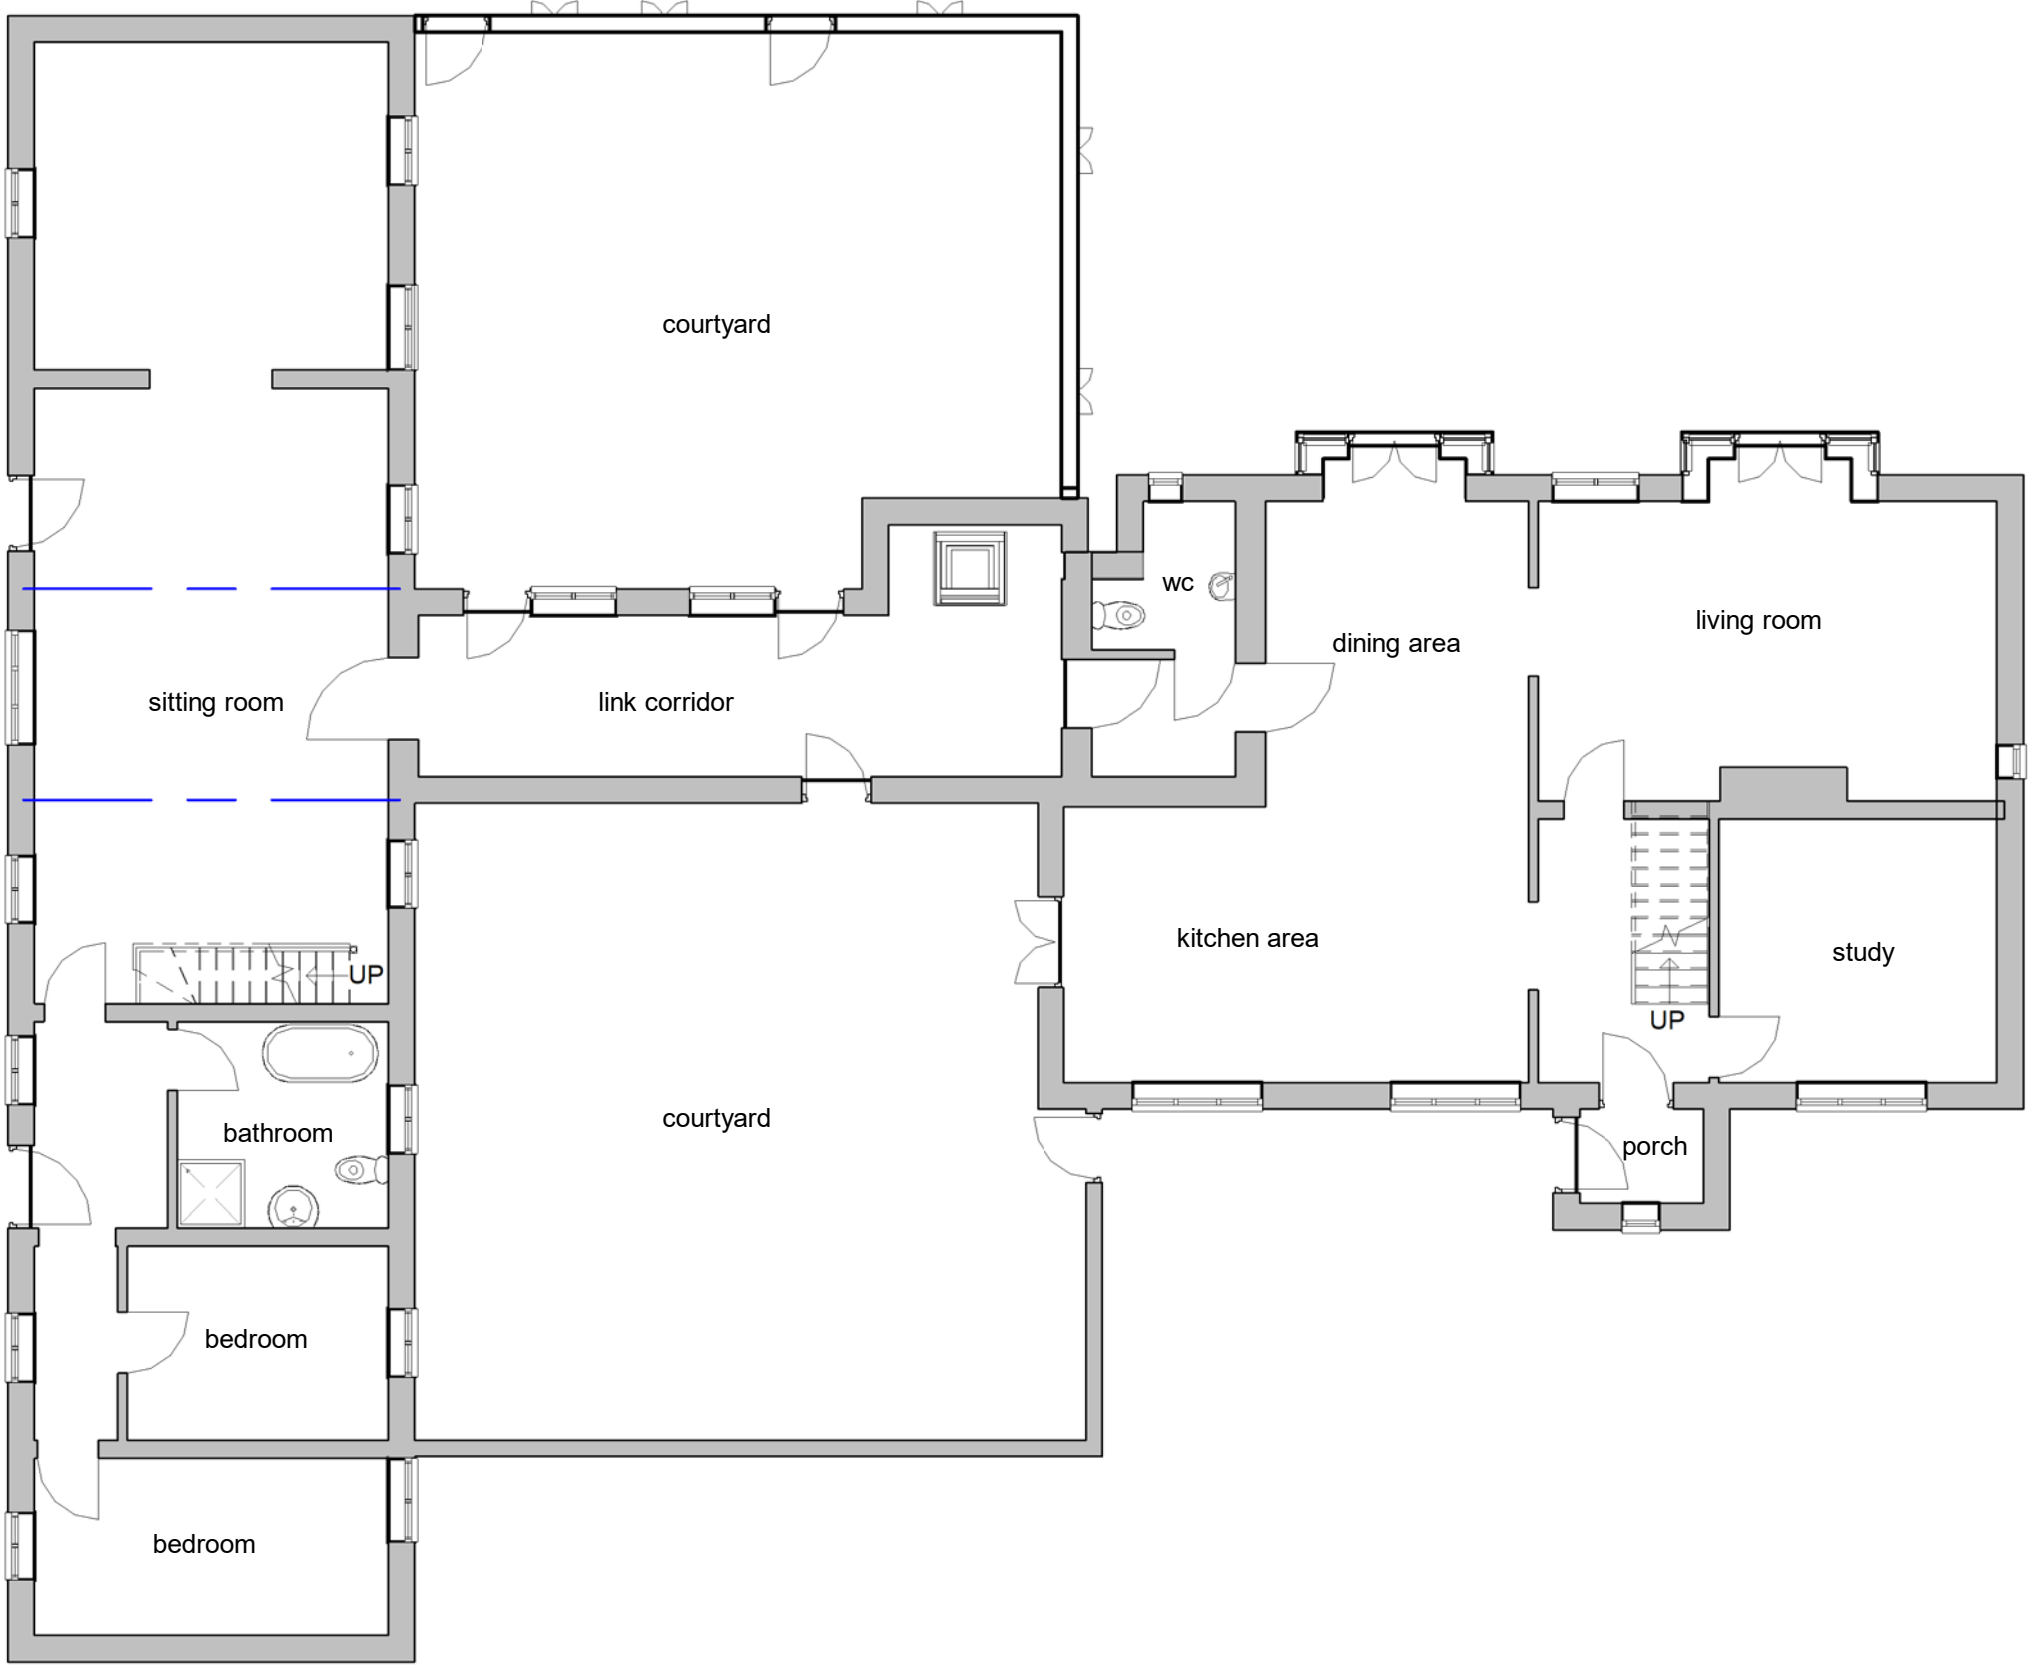

Ground Floor Layout
1 : 100

The Contractor is responsible for checking all dimensions, tolerances and references. Any discrepancy is to be notified to jig before proceeding with the work.

Where an item is covered by drawings to different scales, the larger scale drawing is to take precedence.

Do not scale drawings, figured dimensions are to be worked to in all cases

This drawing is copyright © jig architectural ltd

No.	Made by	Date	Checked	Description

JIG Architects RIBA Chartered Practice

Studio 16, Mold Business Park, Wrexham Road Mold H7 1XP
Tel +44 (0)1352 744 889 | Fax +44 (0)1352 700 789 | E admin@jigarchitects.com

Client
Mr & Mrs Coward

Project
Proposed extensions to ex. dwelling
at 'Fairview', Cloy Lane, Overton, Nr.
Wrexham, LL13 0HR

1559 Project number

Existing Floor Layouts & Elevations
Sheet Name

Sheet Number Revision

A100

Date	Oct. 18	Scale	1 : 100@A1
Drawn by	CGR	Checked by	JRJ