



LETTER	REVISION	DATE	BY
--------	----------	------	----

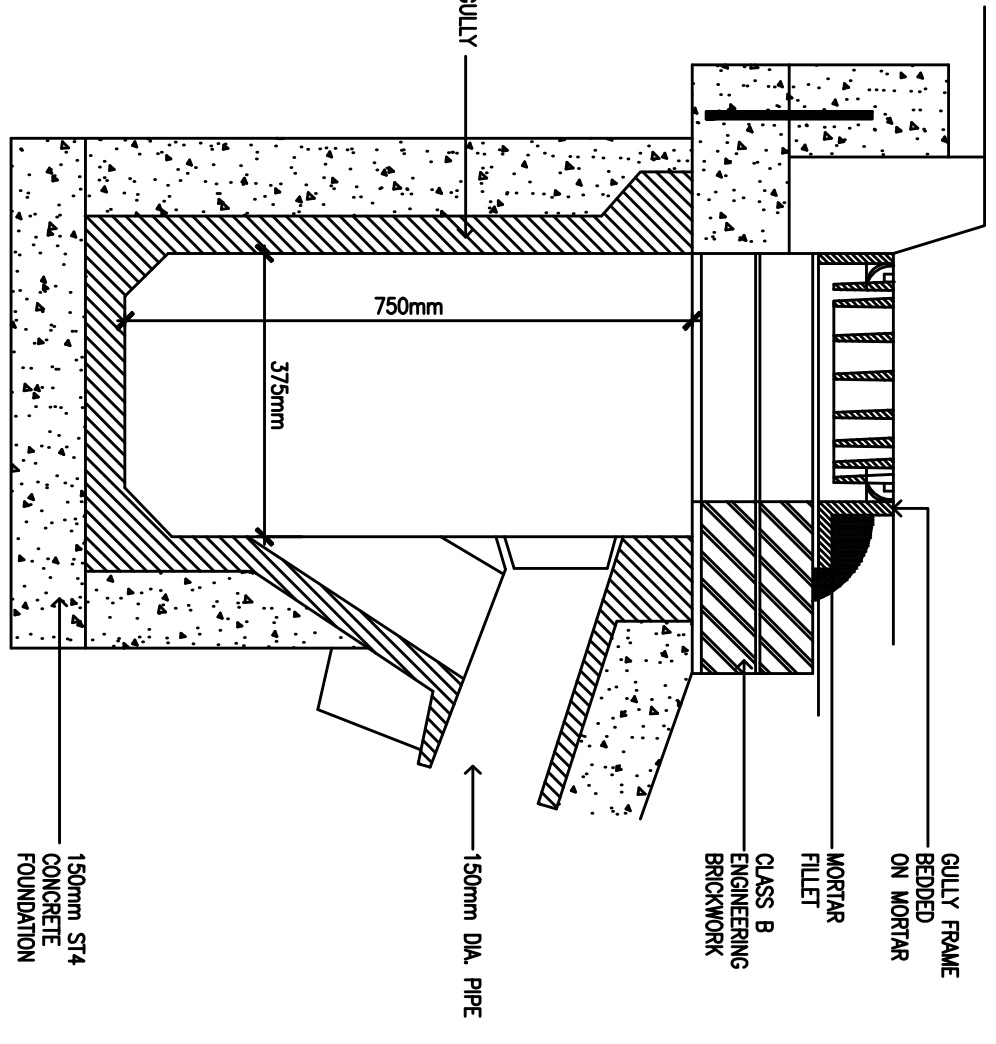


ROAD GULLY
SCALE 1:10


TYPICAL MANHOLE DETAIL TYPE B
UP TO 3.0M DEEP
SCALE 1:20

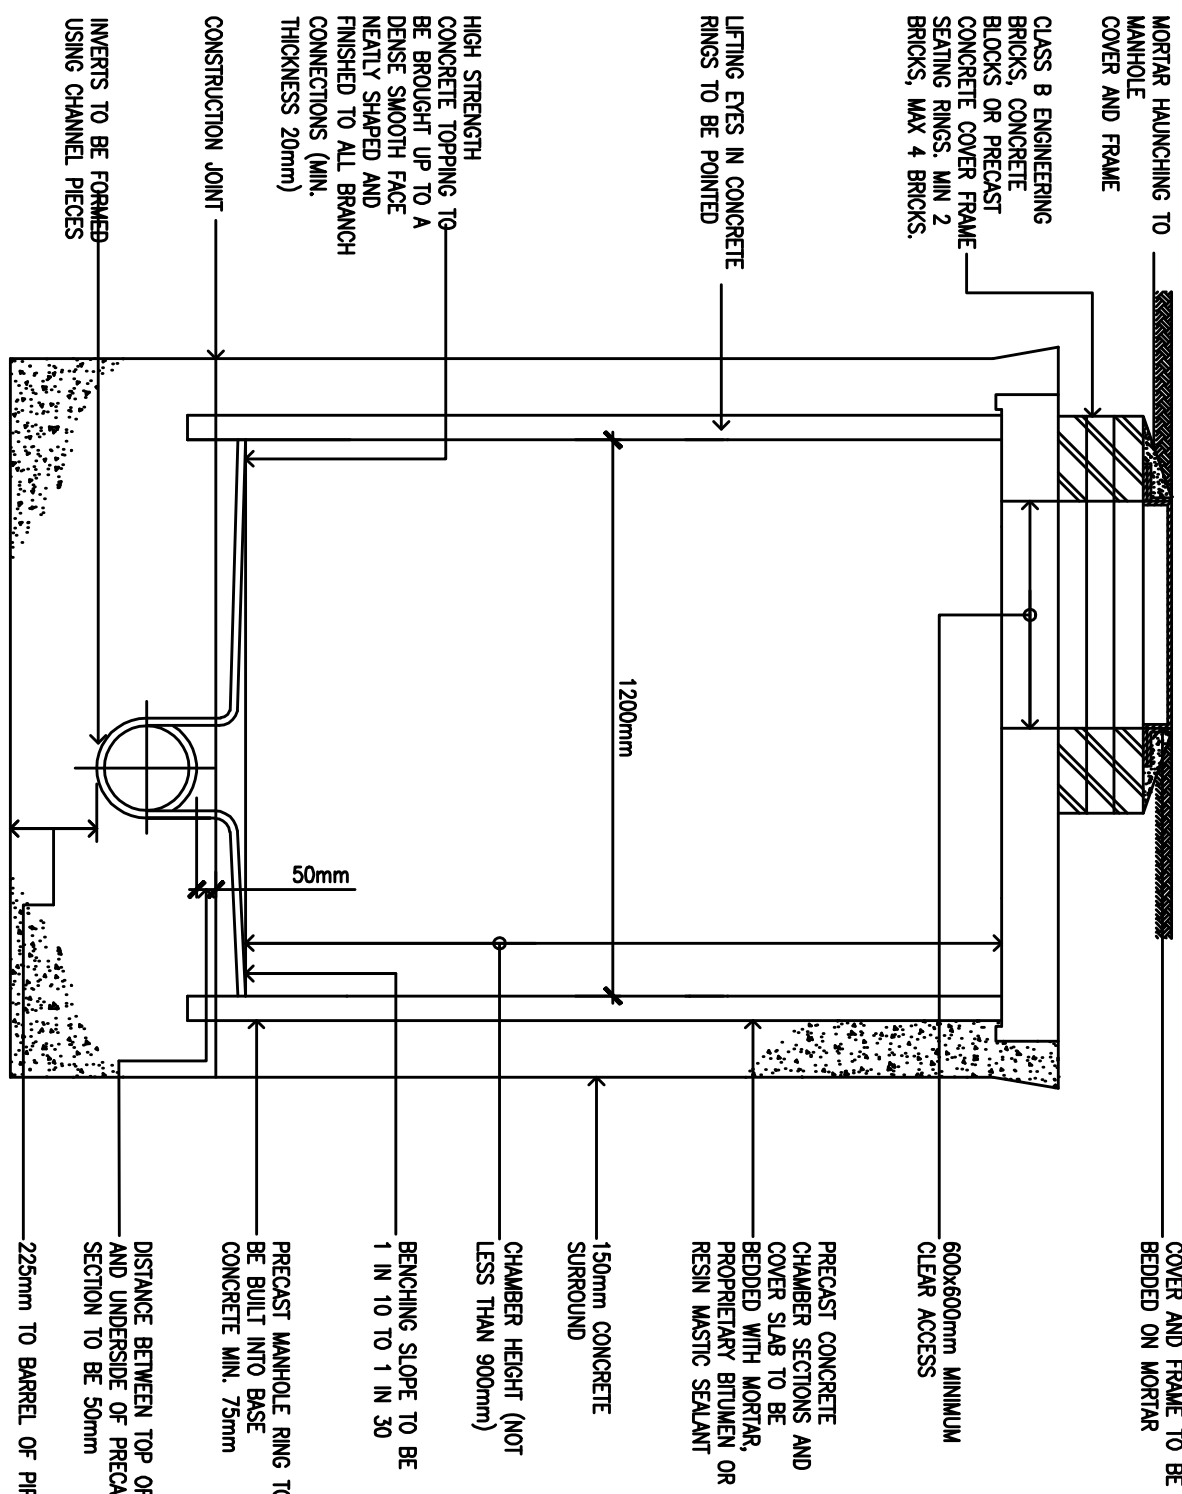


TYPICAL MANHOLE DETAIL TYPE F <1M DEEP
SCALE 1:20

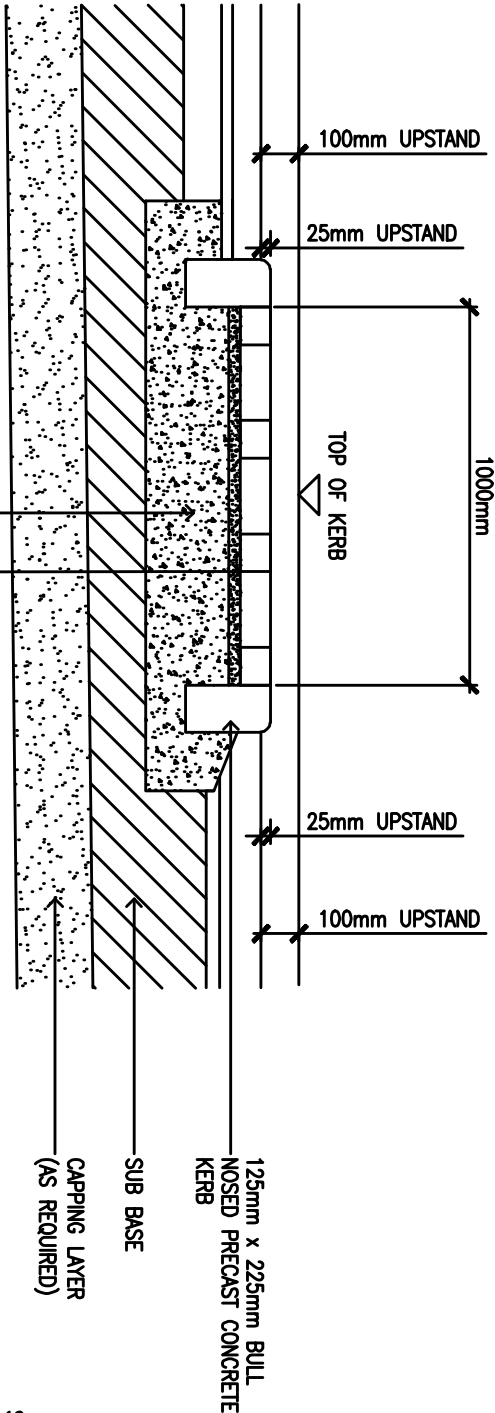

BLOCK PAVED RUMBLE STRIP
SCALE 1:20

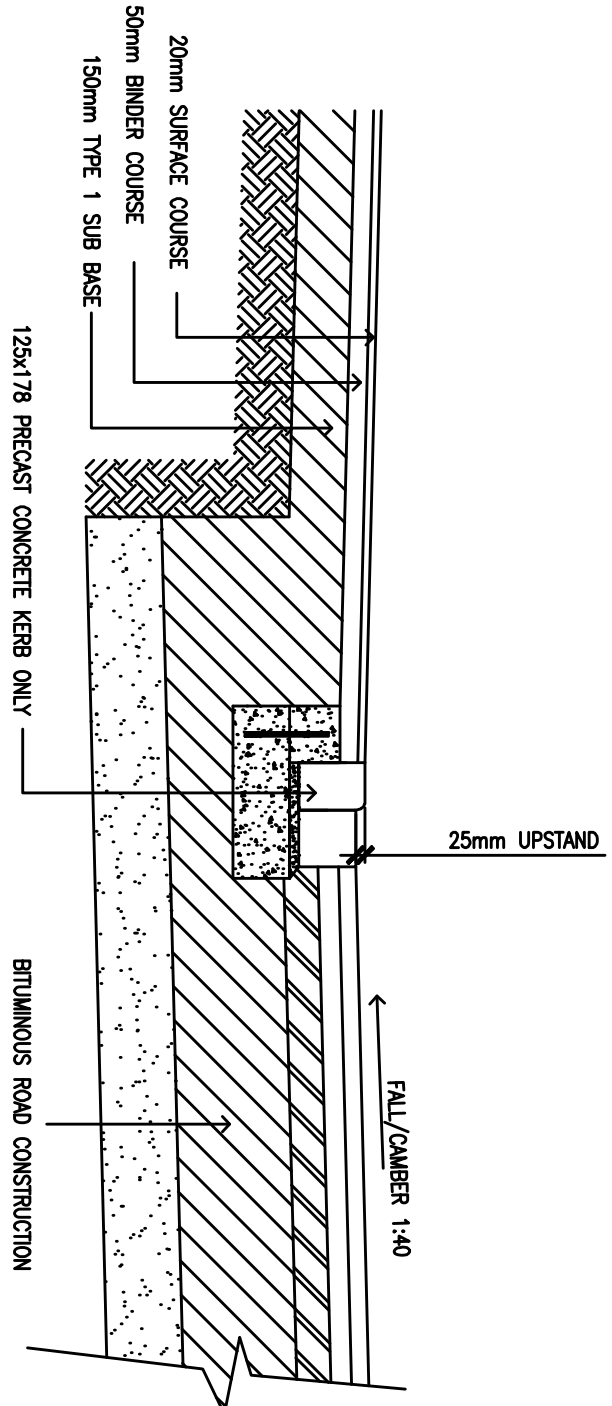



BITUMINOUS ROAD CROSSING CONSTRUCTION
SCALE 1:20

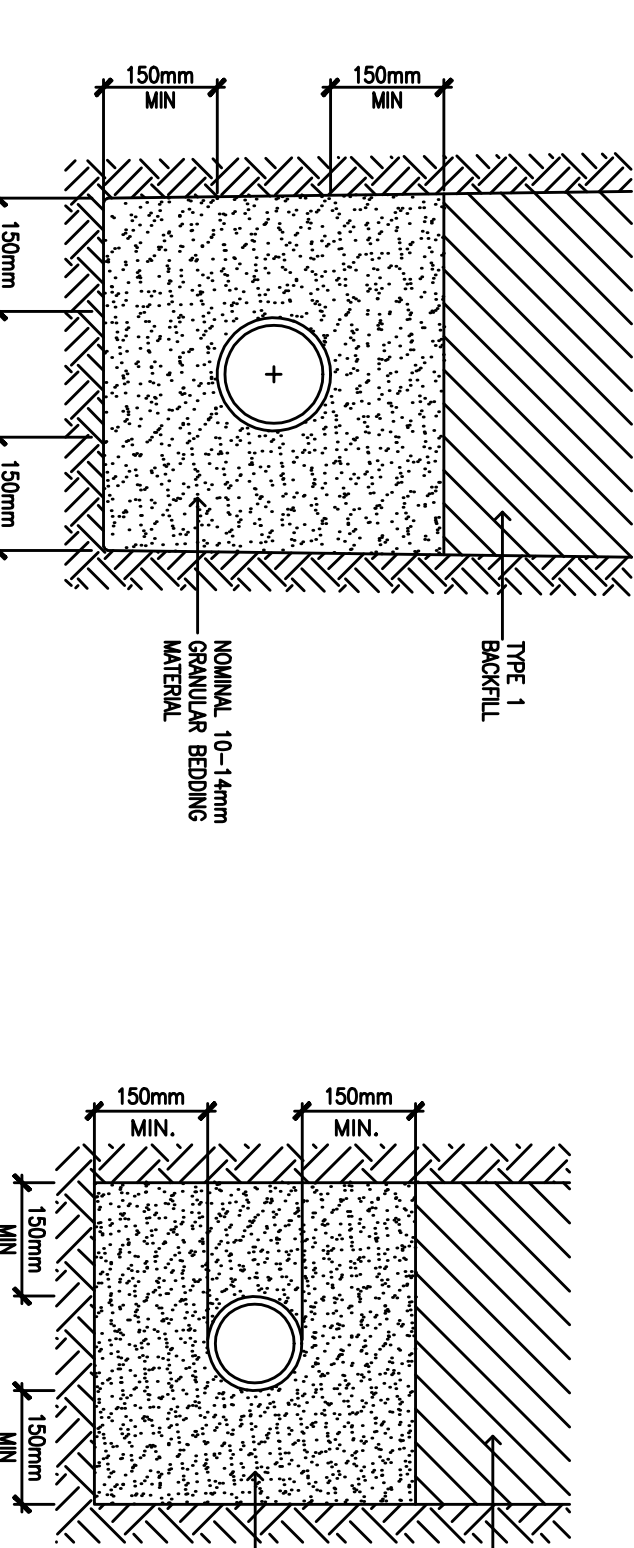


BEDDING CLASS S
SCALE 1:10

BEDDING CLASS Z
SCALE 1:10


TYPICAL MANHOLE DETAIL TYPE E
1.0 - 1.5M DEEP
SCALE 1:20

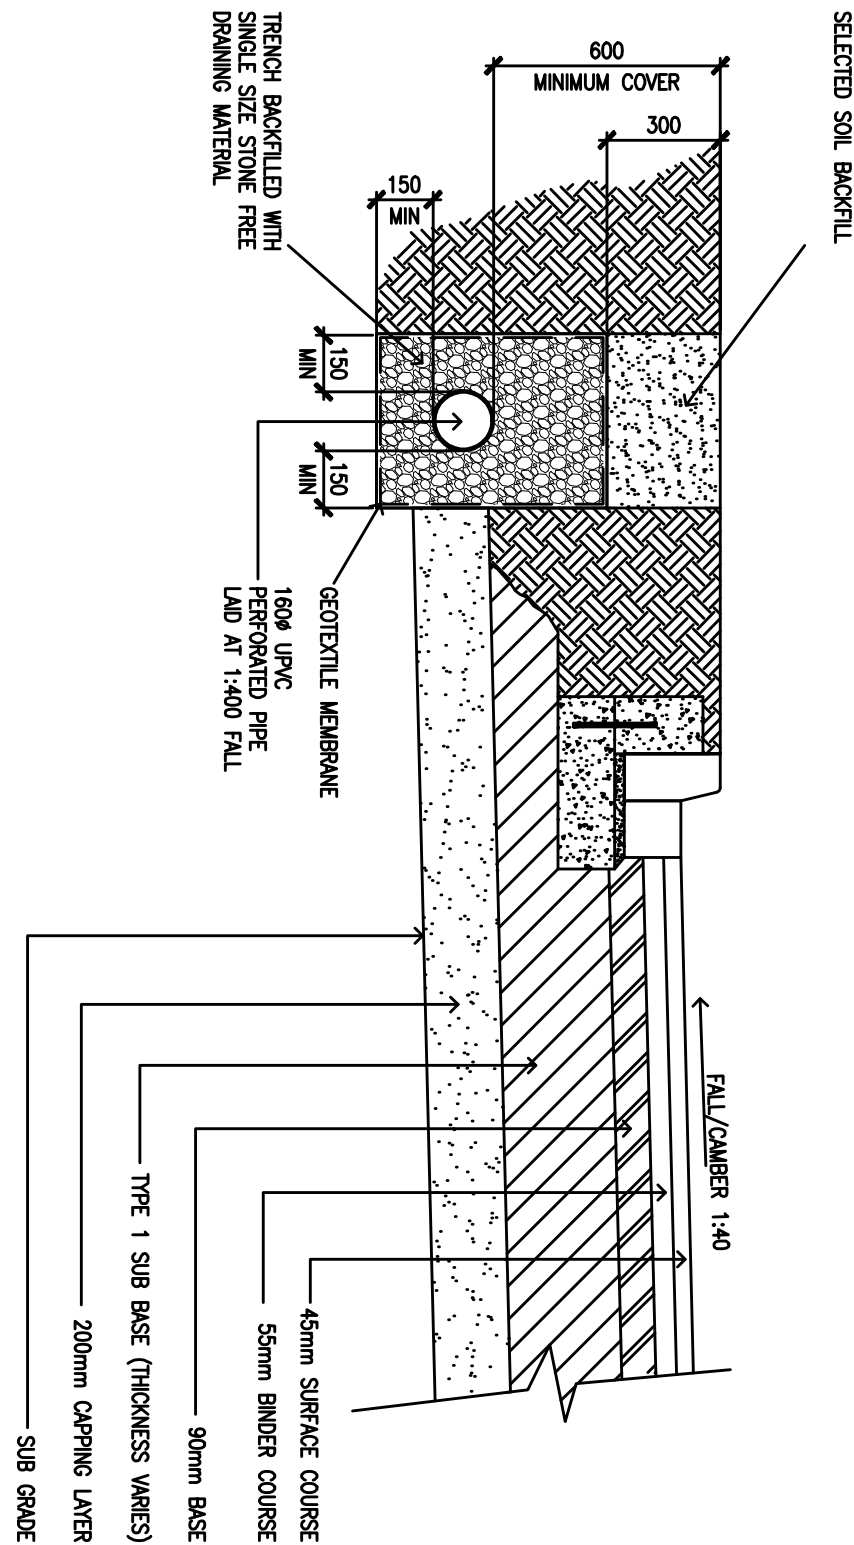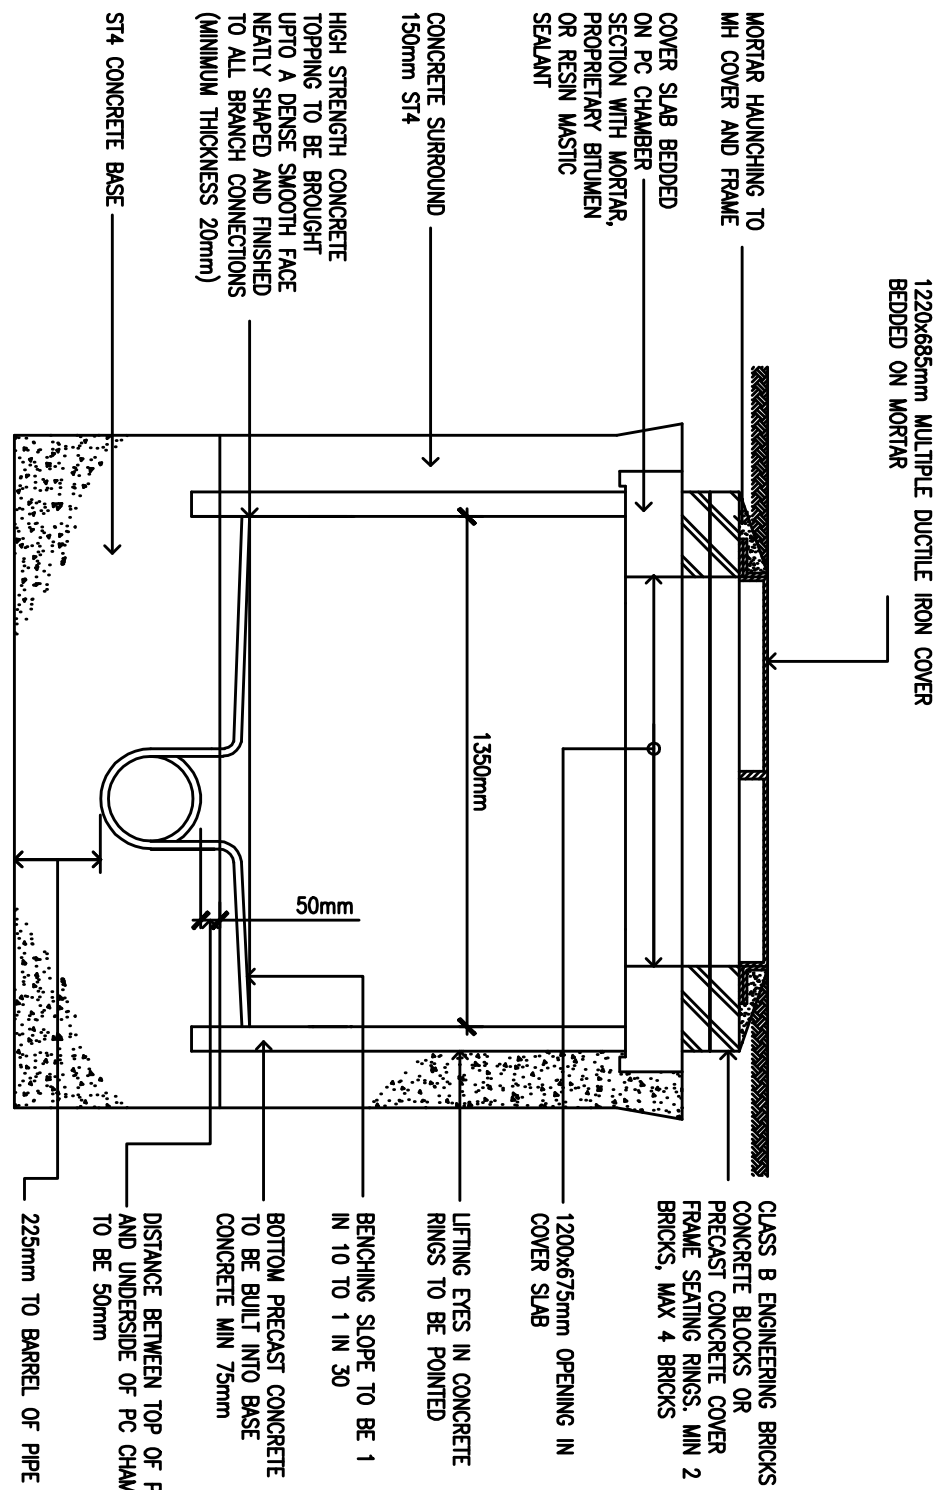


BITUMINOUS ROAD CONSTRUCTION
SCALE 1:20

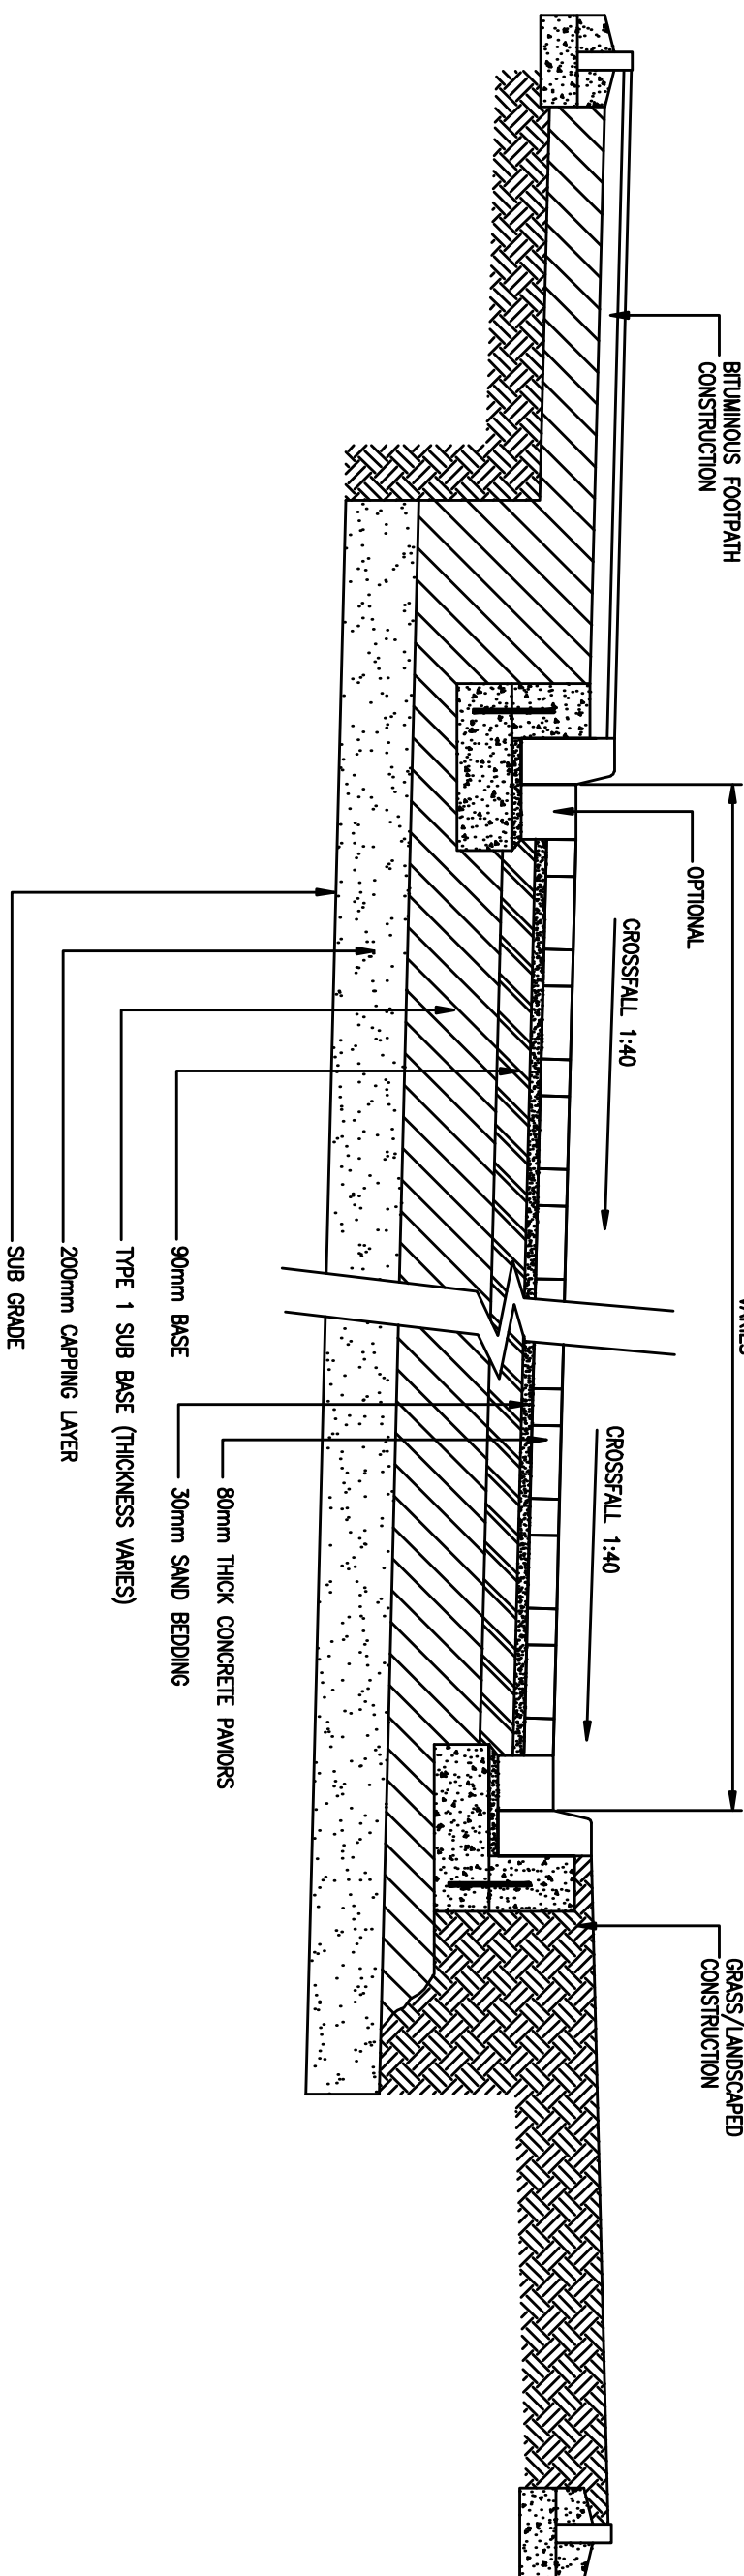

HALF BATTERED KERB
SCALE 1:10

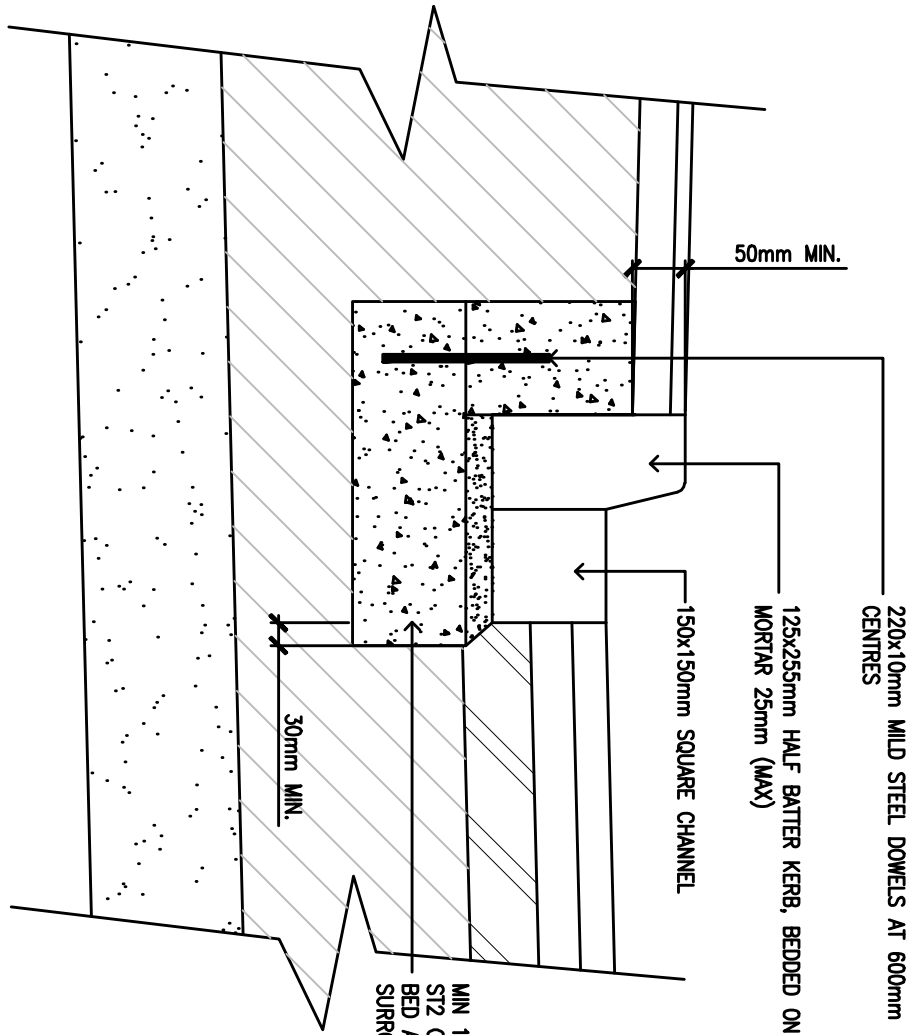

JOINTING INTO EXISTING ROAD SURFACING
SCALE 1:10

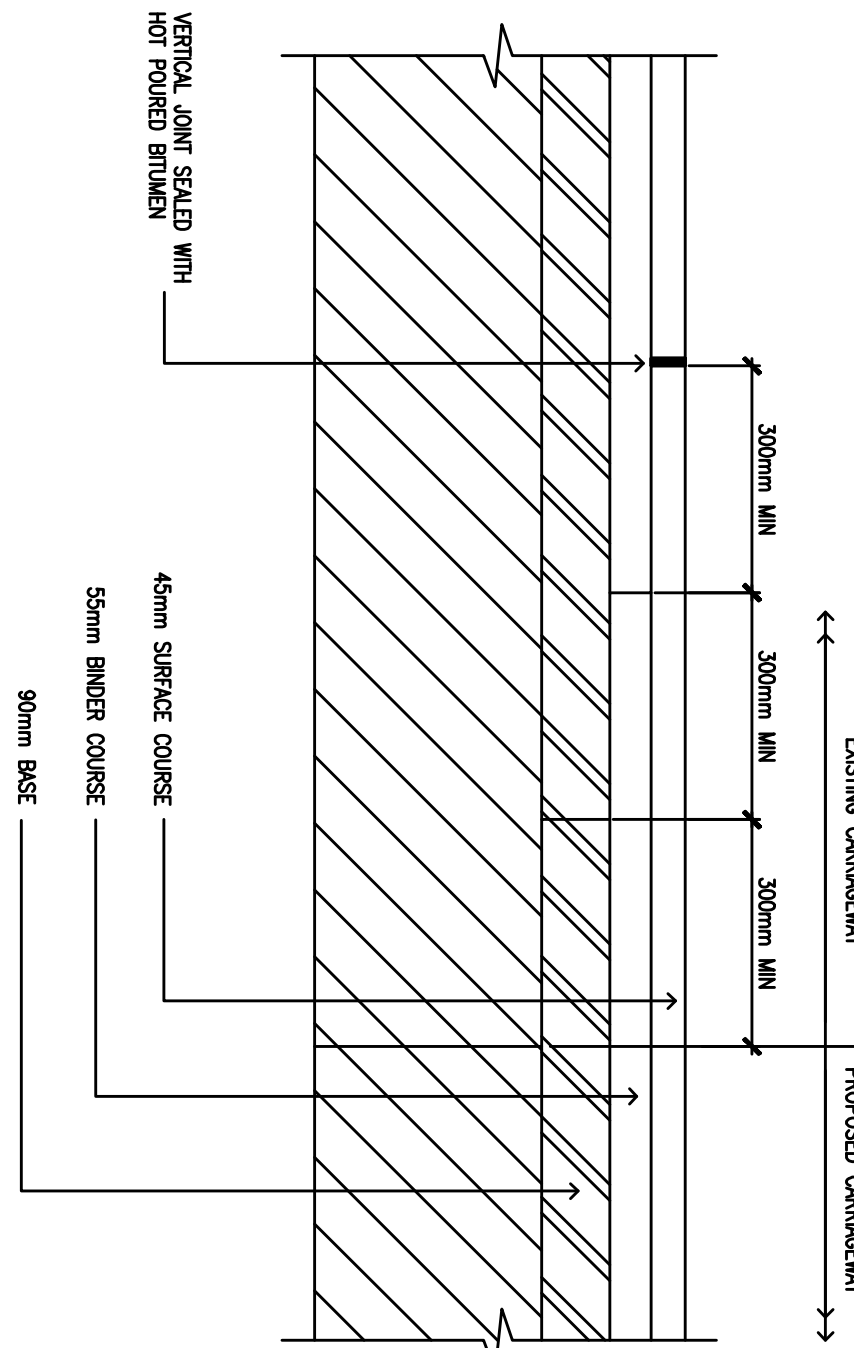

PROJECT
BIG GREEN FARM, PENLEY

TITLE
PROPOSED ROAD CONSTRUCTION
DETAILS

BOVER EDLESTON ARCHITECTS
SWEETBRAR HALL, NANTWICH, CHESHIRE CW5 5RW
TELEPHONE: 01270 624129 FACSIMILE: 01270 627684
E-MAIL: ADMIN @ BOWER-EDLESTON.COM
WEBSITE: WWW.BOWER-EDLESTON.COM