






EXISTING VIEW FROM SITE APPROACH

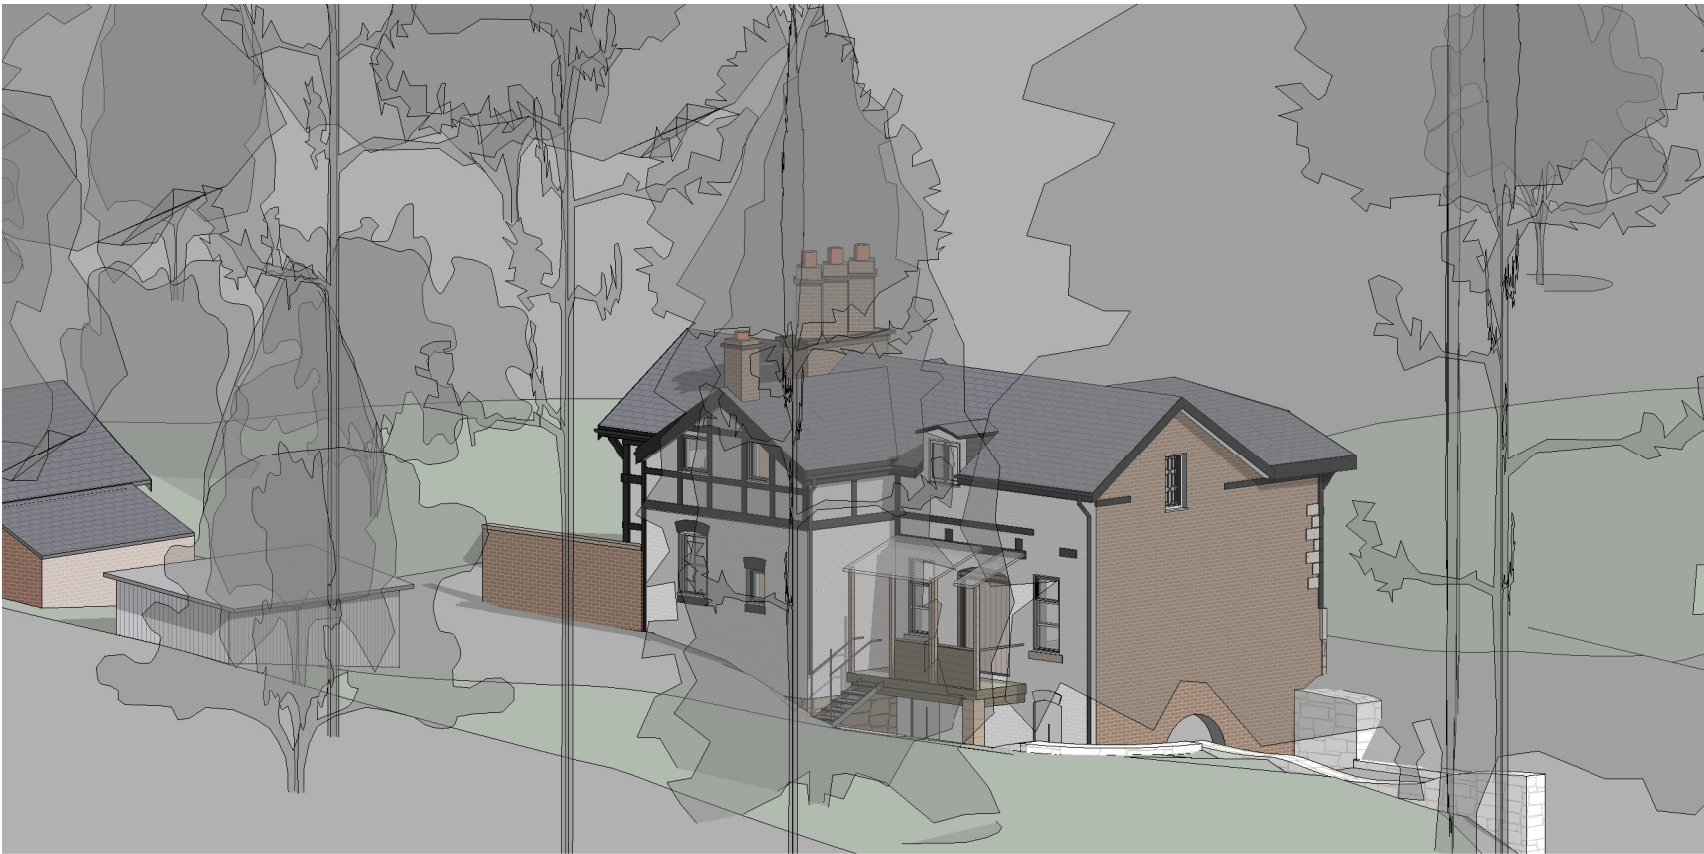

EXISTING VIEW FROM BROOK

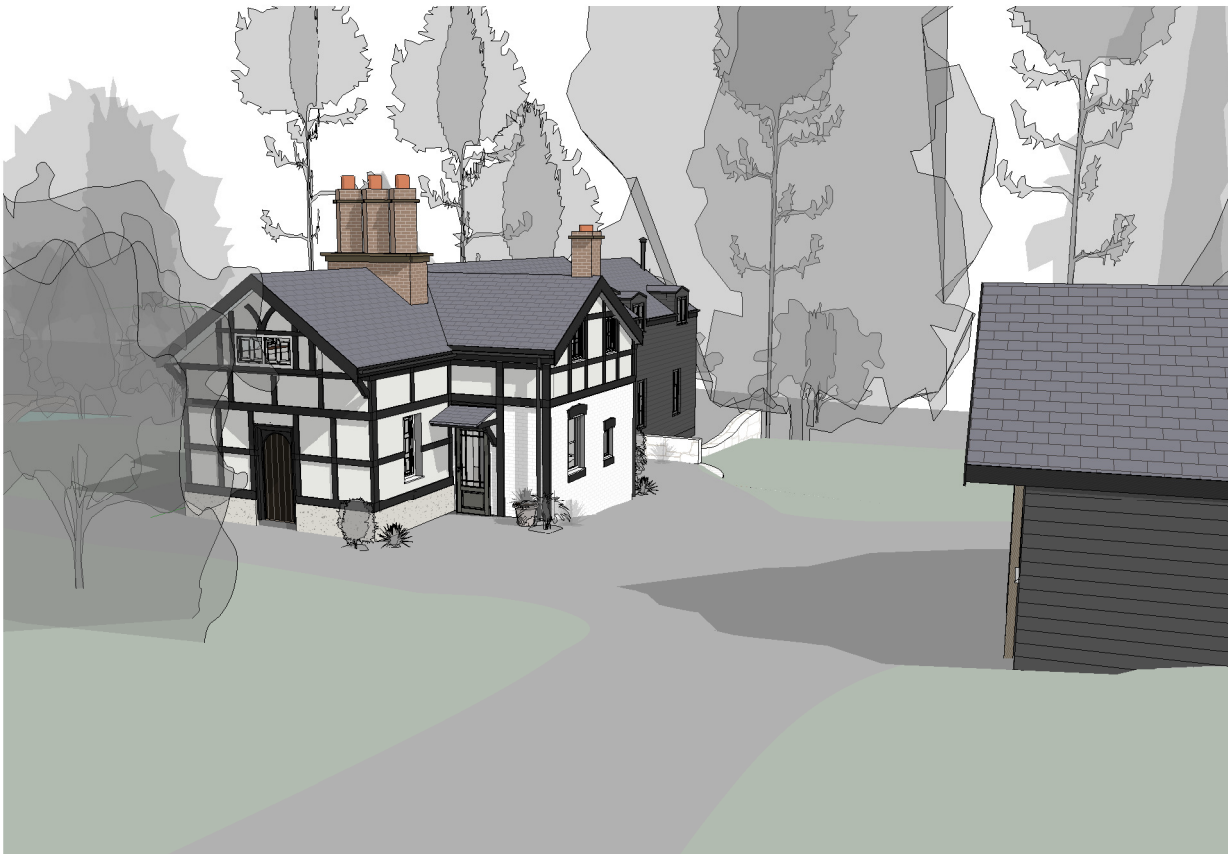

PROPOSED VIEW FROM SITE APPROACH

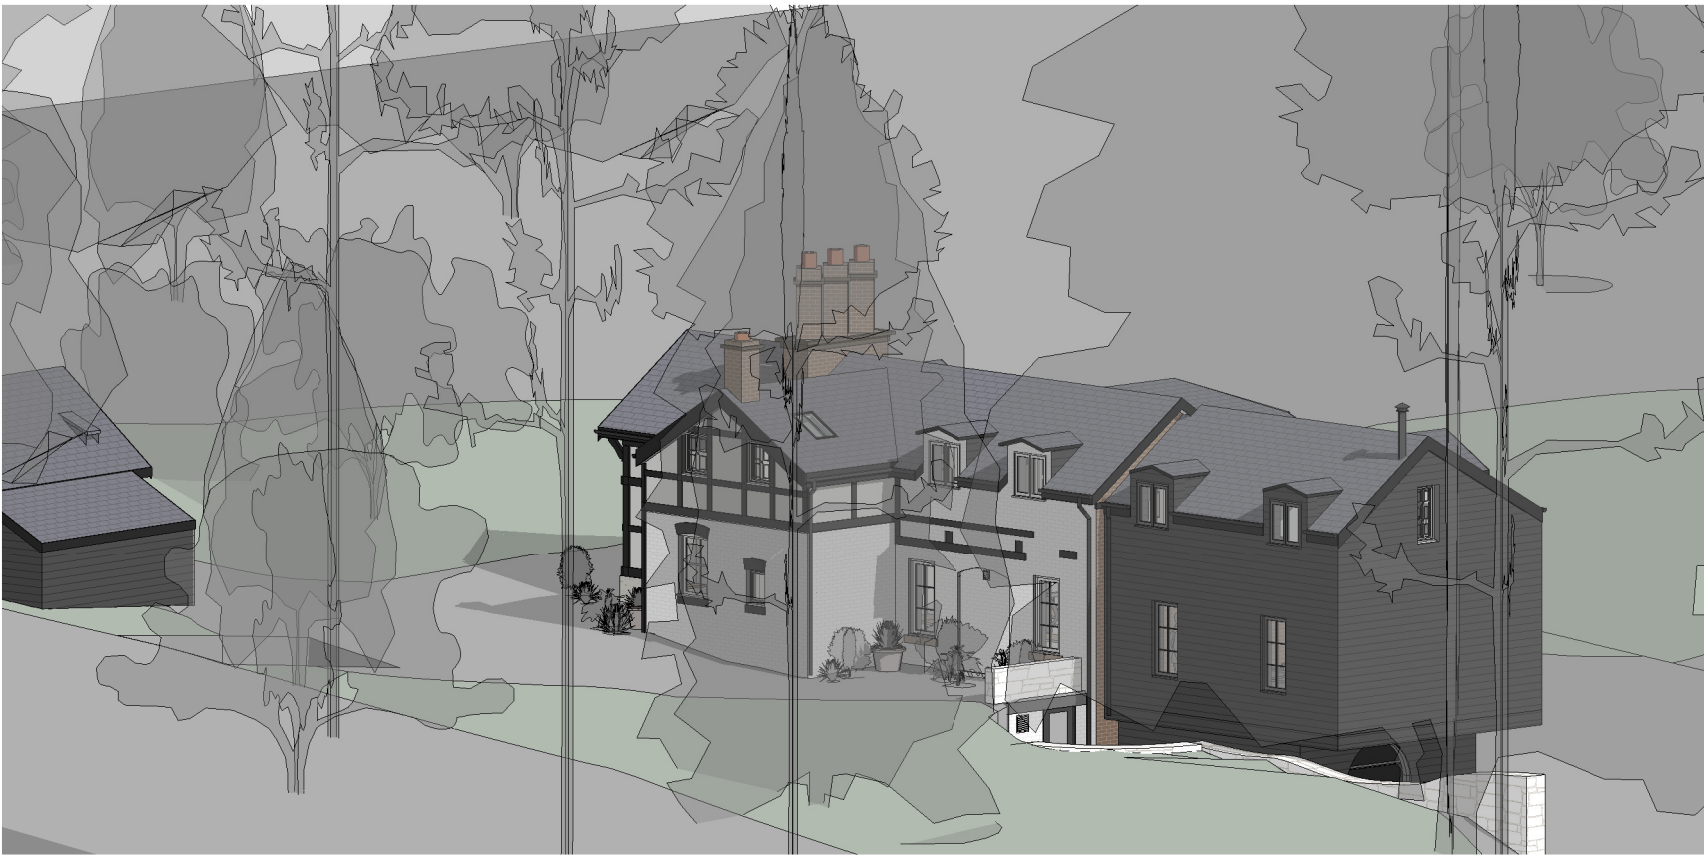

PROPOSED VIEW FROM BROOK




EXISTING
3D SITE OVERVIEW FROM POND



PROPOSED
3D SITE OVERVIEW FROM POND

Construction (Design and Management) Regulations
Design risk assessments are carried out throughout the design stage of this project in accordance with company procedures and manuals. Where reasonably possible all areas of risk applicable to design and end use of the construction have been identified and then eliminated, mitigated or recorded as a residual risk. Note that general risks of which a competent designer or contractor should be aware are not included. This drawing is to be read in conjunction with the Pre-construction Information and all related documents prepared in accordance with the current Construction (Design and Management) Regulations 2015 and all applicable Health and Safety legislation as currently amended.

P05	Bat Roost Location Update JW DGH	09/10/2020
P03	PLANNING REVISION 3 JW JW DH	08/09/2020
P03	REVISION 2 JW JW DH	24/04/2020
P02	REVISION 1 JW JW DH	22/04/2020
REV.	DESCRIPTION (DRAWN BY) (CHECKED BY) (APPROVED BY)	DATE
RIBA PLAN OF WORK 2013 WORKSTAGE	LEVEL OF MODEL DEFINITION (LoD)	
Stage 3 - Developed Design	LoD 4 - Precise Model	
PURPOSE OF ISSUE - SUITABLE FOR ...	BS1192 STATUS	
Planning Submission	Status A - Approved	

 

lawrayarchitects
penseiri

CARDIFF 029 2052 8140
LONDON 0207 138 3560
WREXHAM 01978 357 887
www.lawray.co.uk

CLIENT
Mark Creighton and Megan Boreham

PROJECT TITLE
Mill Cottage, Marchwiell Hall

DRAWING TITLE
3D SITE VIEWS

PROJECT No	19086	SCALE @ A1
DRAWING No	19086	
PROJECT - ORIGINATOR - VOLUME - LEVEL - TYPE - ROLE - NUMBER	MHM-LAW-X-G00-DR- A-065001	P05

DO NOT SCALE
Any discrepancy or query concerning this drawing should be referred to the Architect
Copyright © LAWRAY LIMITED
Registered Office: Greenmeadow Springs, 1 Cae Gwynedd, Trefyniwl, CARDIFF CF15 7AB
Reg. Co. No. 2724178, VAT Reg. No. 134 2148 06