




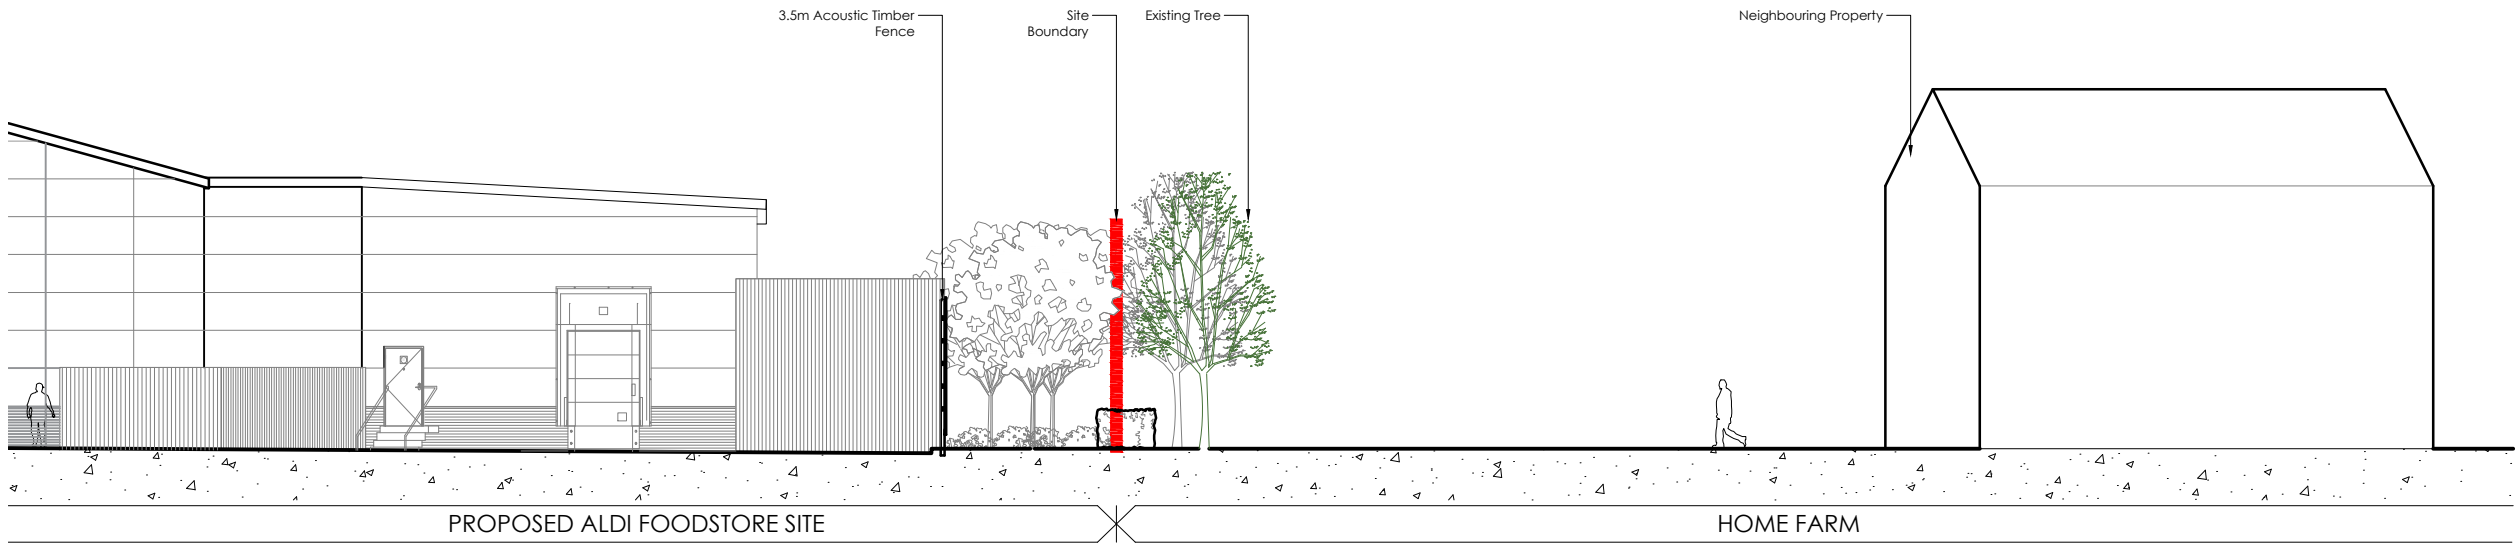

A-A: SERVICE AREA SECTION  
1:200

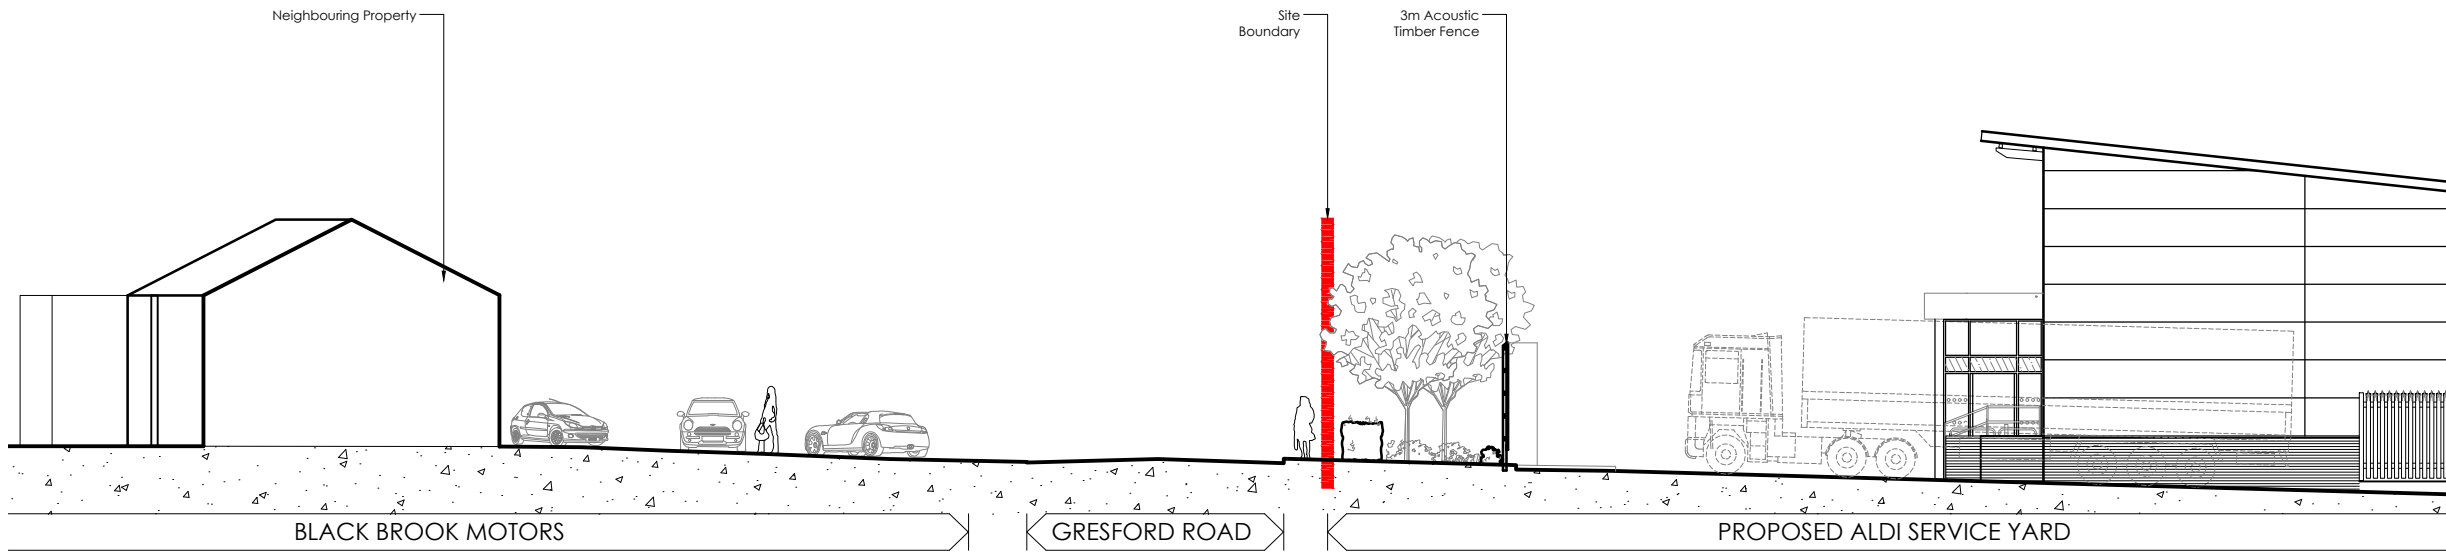


B-B: GRESFORD ROAD SECTION  
1:200

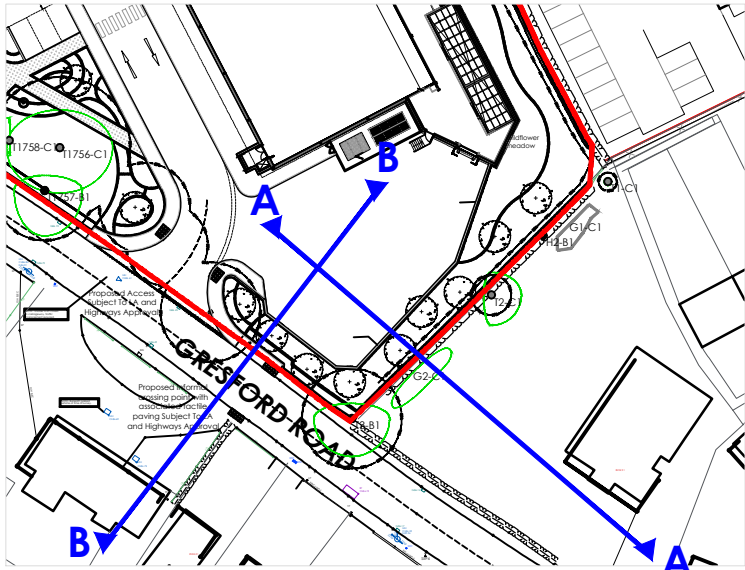

SECTION KEY: NTS

Proposed Fence Sections  
Scale 1:200 @ A3

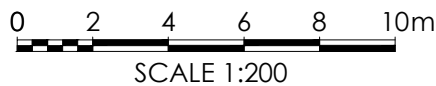

| Rev                     | Date      | Description | Rev By       | Chk'd By   |
|-------------------------|-----------|-------------|--------------|------------|
| Project Title           |           |             |              |            |
| PROPOSED DEVELOPMENT    |           |             |              |            |
| GRESFORD ROAD LLY       |           |             |              |            |
| Client                  |           |             |              |            |
| ALDI STORES LTD.        |           |             |              |            |
| Status                  |           |             |              |            |
| PLANNING                |           |             |              |            |
| Scale                   |           |             | Drawing Size |            |
| 1:200                   |           |             | A3           |            |
| Date                    | SEPT 2020 | Drawn By    | MS           | Checked MS |
| Drawing Title           |           |             |              |            |
| PROPOSED FENCE SECTIONS |           |             |              |            |
| Job-Dwg No              |           |             | 2636NESW-130 | Rev -      |



- 2 St. Johns North, Wakefield, WF1 3QA t. 01924 291800
- Carvers Warehouse, 77 Dale Street, Manchester, M1 2HG t. 0161 2388555
- The Old Rectory, 79 High Street, Newport Pagnell, MK16 8AB t. 01908 211377
- 101 London Road, Reading, RG1 5BY t. 0118 9507700
- 10 Gees Court, St Christophers Place, London, W1U 1JJ t. 0207 4091215

