



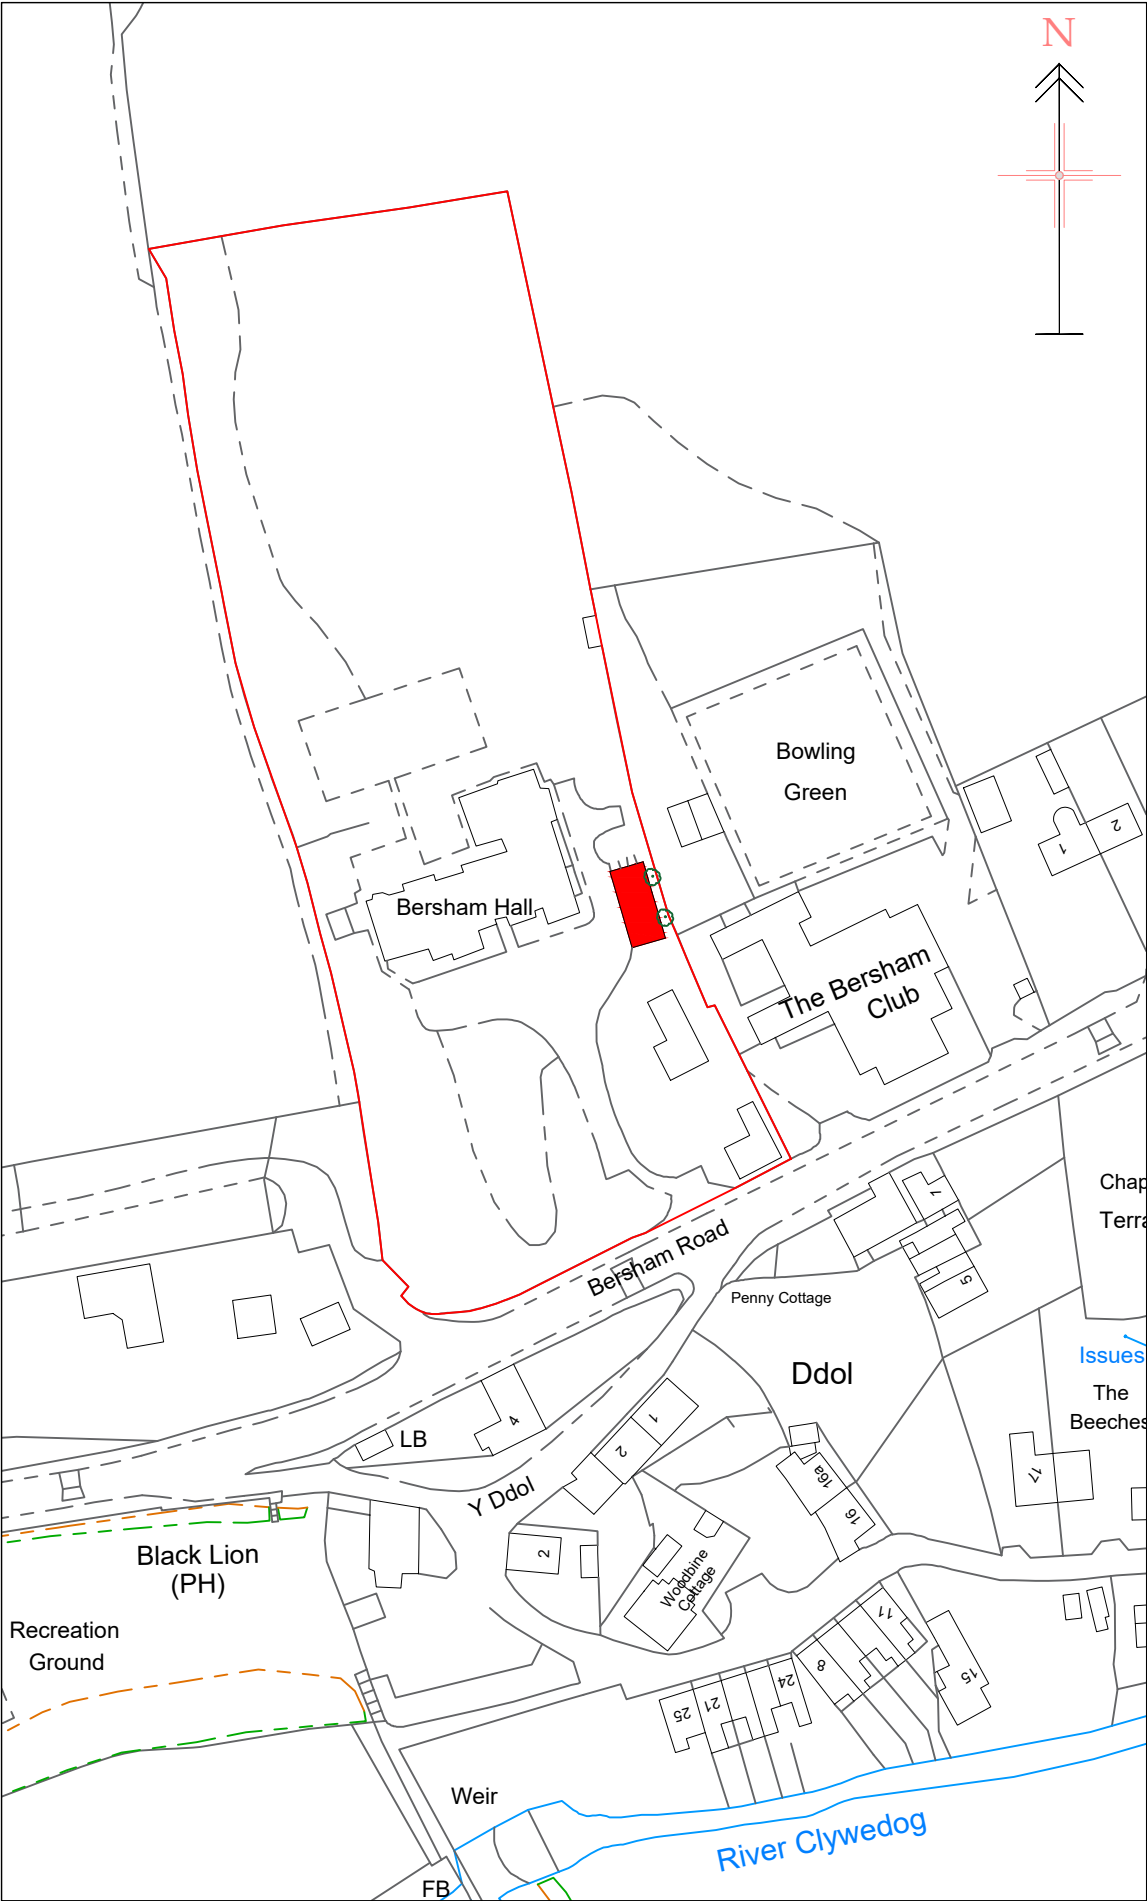

Scale: 1:1250

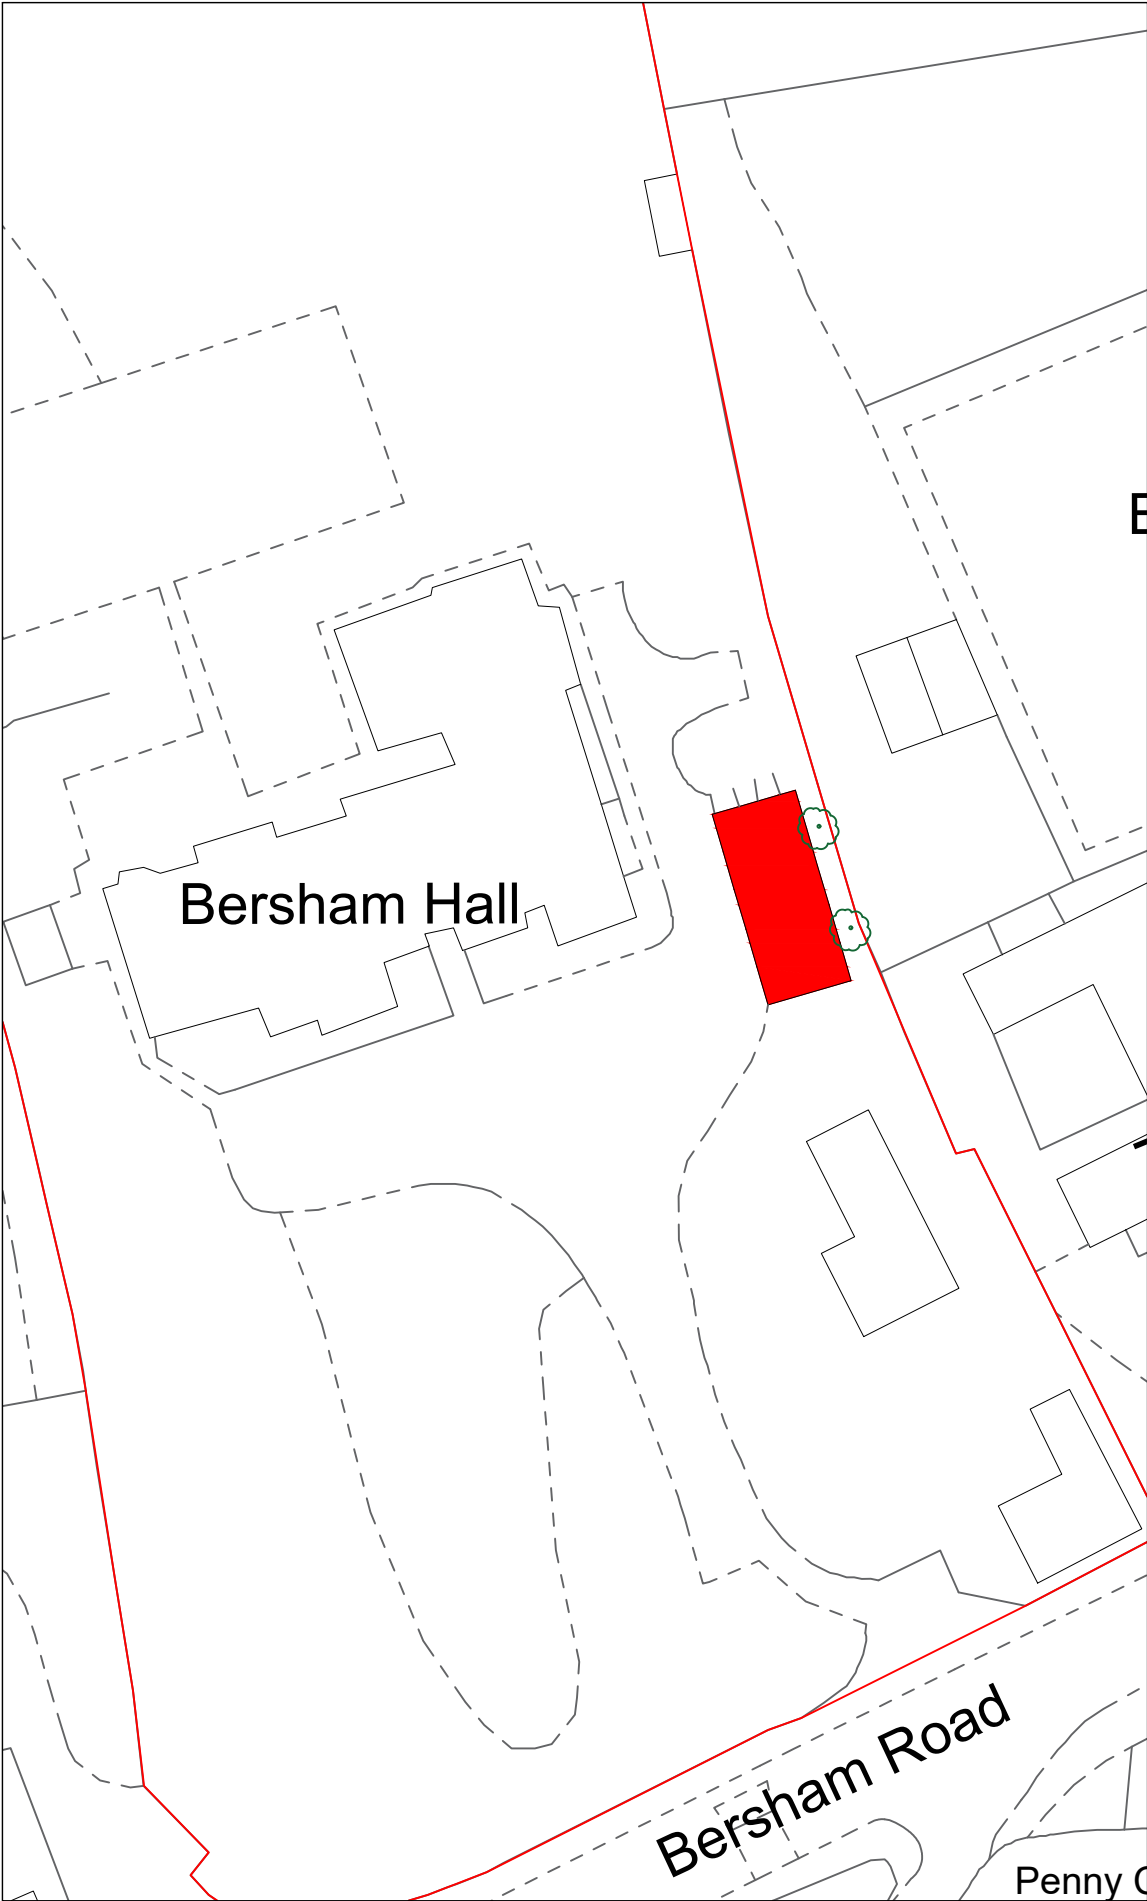

Scale: 1:500

aap

P15789.SLP
DWG No.

Notes:

-  - Trees to be felled
-  - Garage being converted to Dining Facility
-  - Site boundary

Copyright: All rights reserved. This drawing must not be reproduced without permission from AA Projects Ltd. Do not scale off this drawing. All dimensions are to be checked on site by contractor / sub contractor. Any discrepancies to be reported to AA Projects Ltd.

Rev	Date	Revision notes	By	Check
-----	------	----------------	----	-------

aaprojects

L2 Pilkington Court
Sinclair Way
Prescot Business Park
Prescot
Liverpool
L34 1QG
Tel: 0151 430 2340
Office Locations

Birmingham, Leeds, Liverpool, London, Manchester, Oxford, Rugby, Newcastle
www.aaprojects.co.uk

Client Quality Education with Care		Drawing Title Site and Site Location Plans	
Project Title Garage Refurbishment at Bersham Hall		Drawn RZ	Date April 20
		Checked SJH	Date April 20

DWG No.	P15789.SLP	Scale	1:1250 & 1:500	Revision	-
---------	------------	-------	----------------	----------	---