




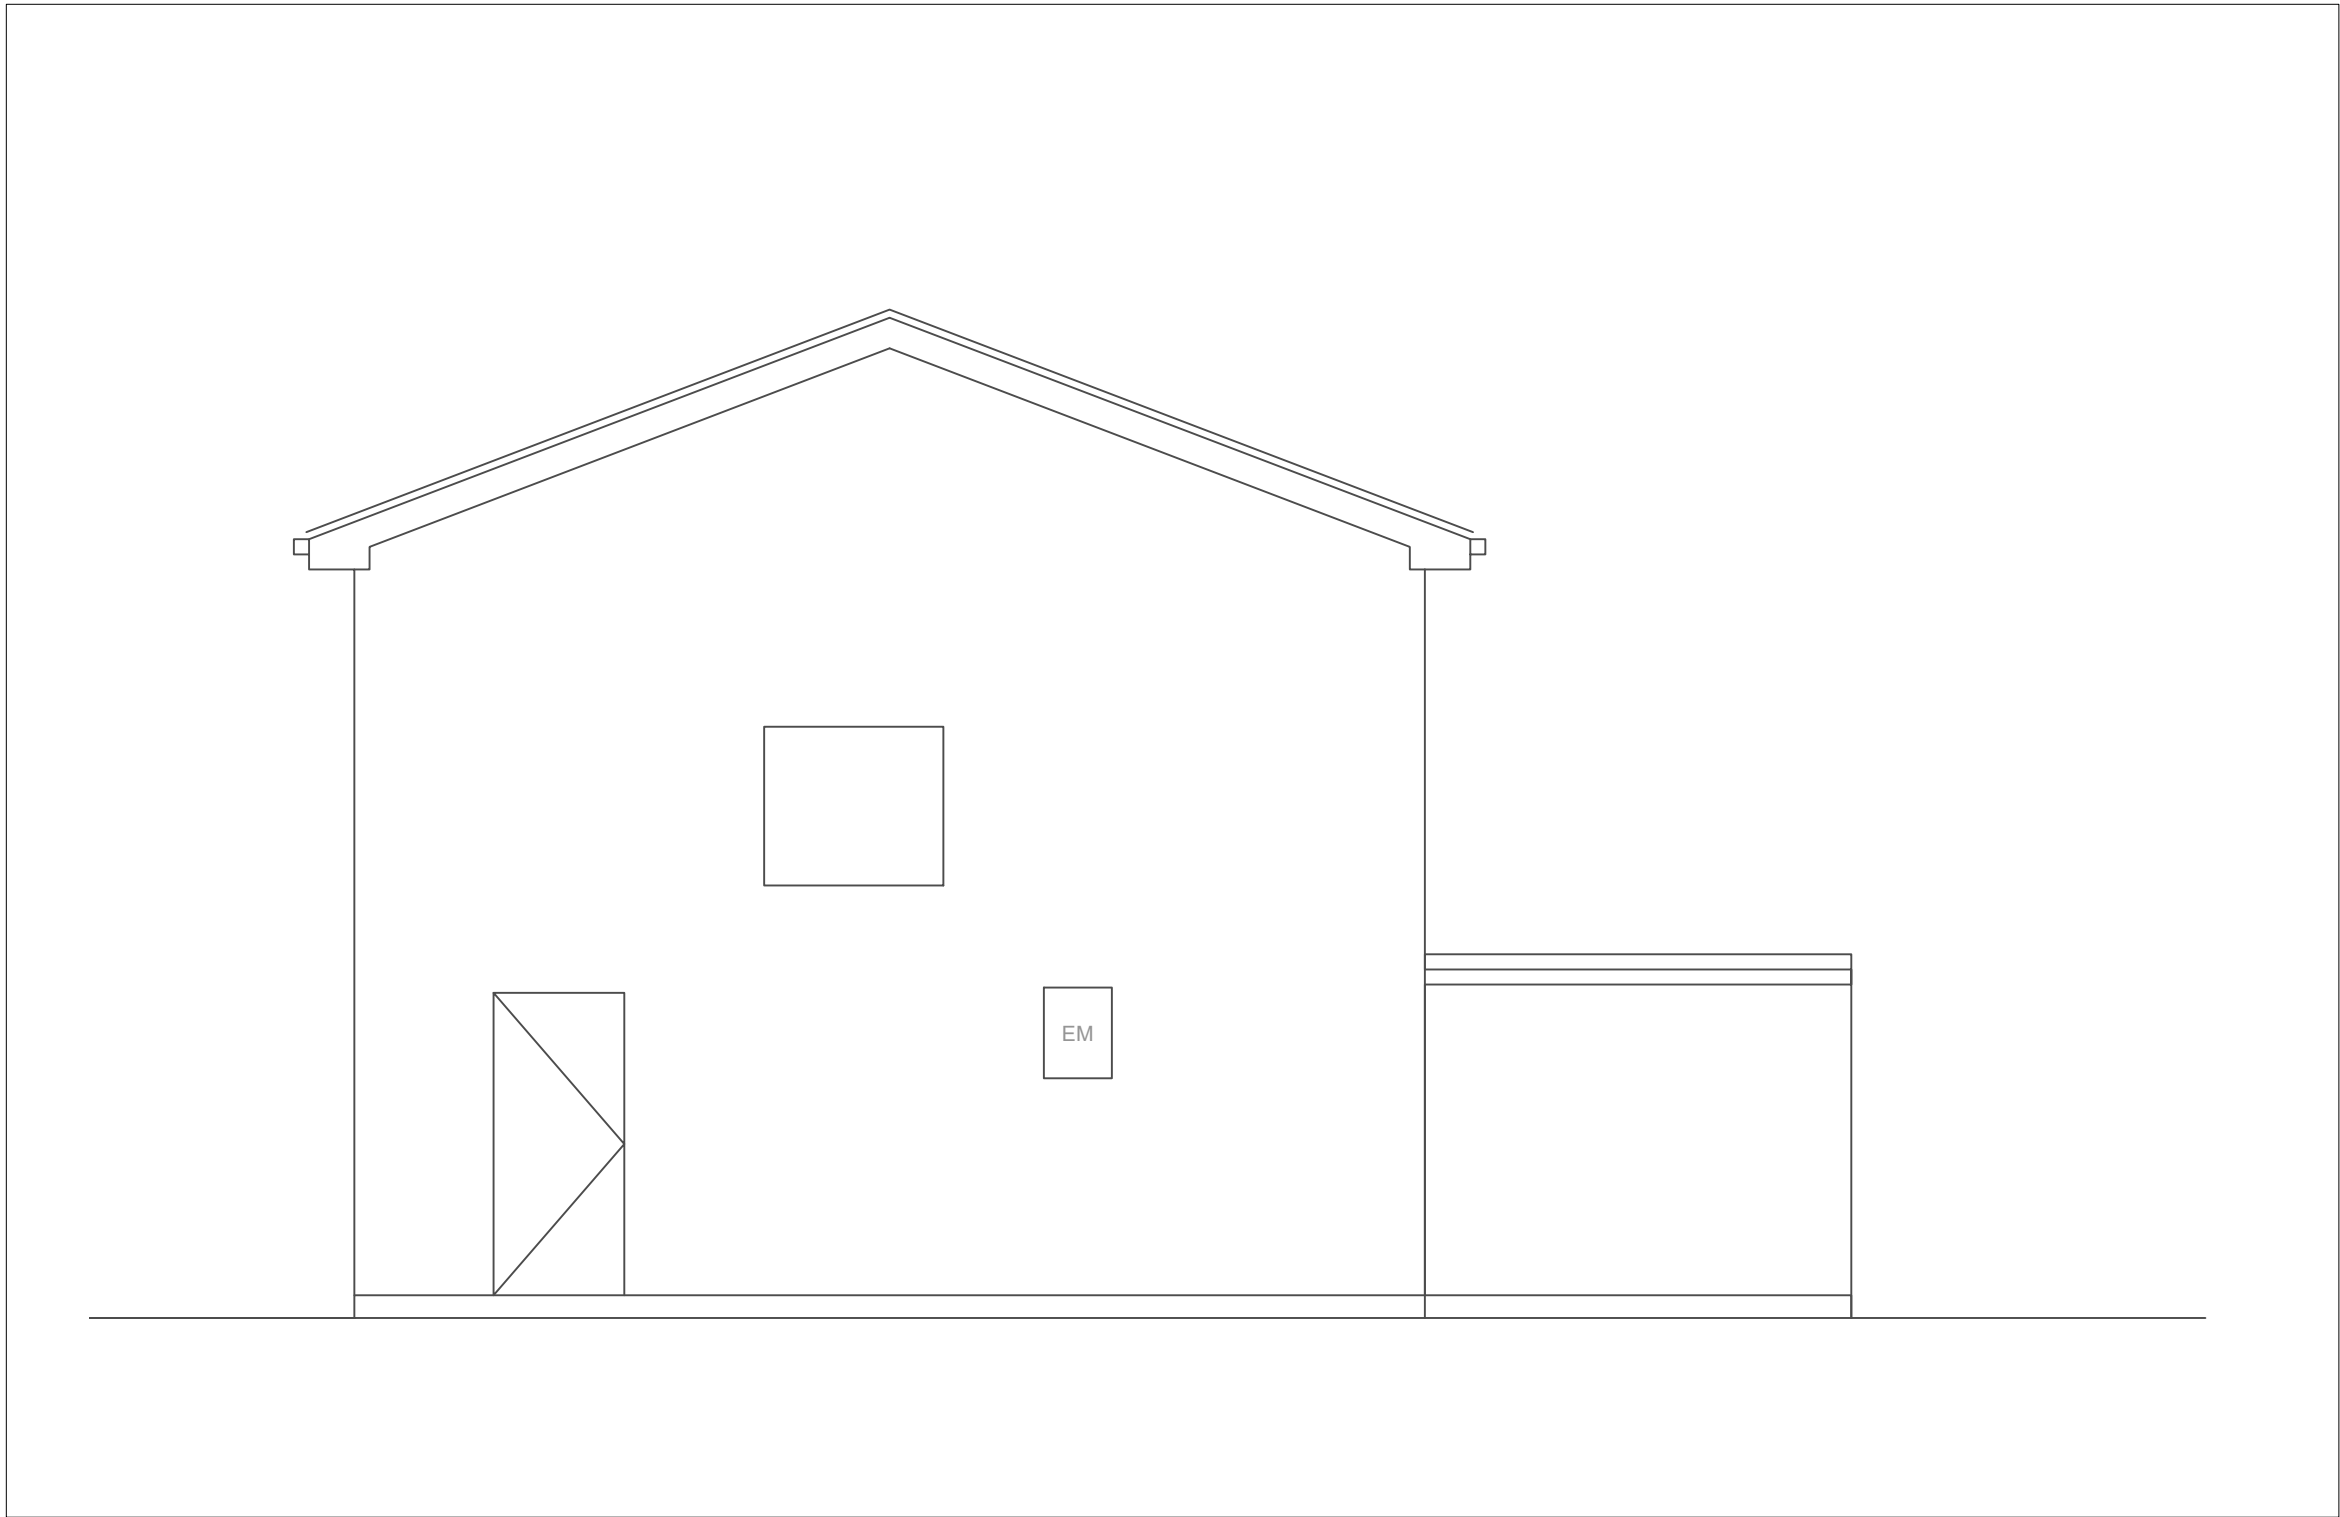


Side SE Elevation

 

Front Elevation

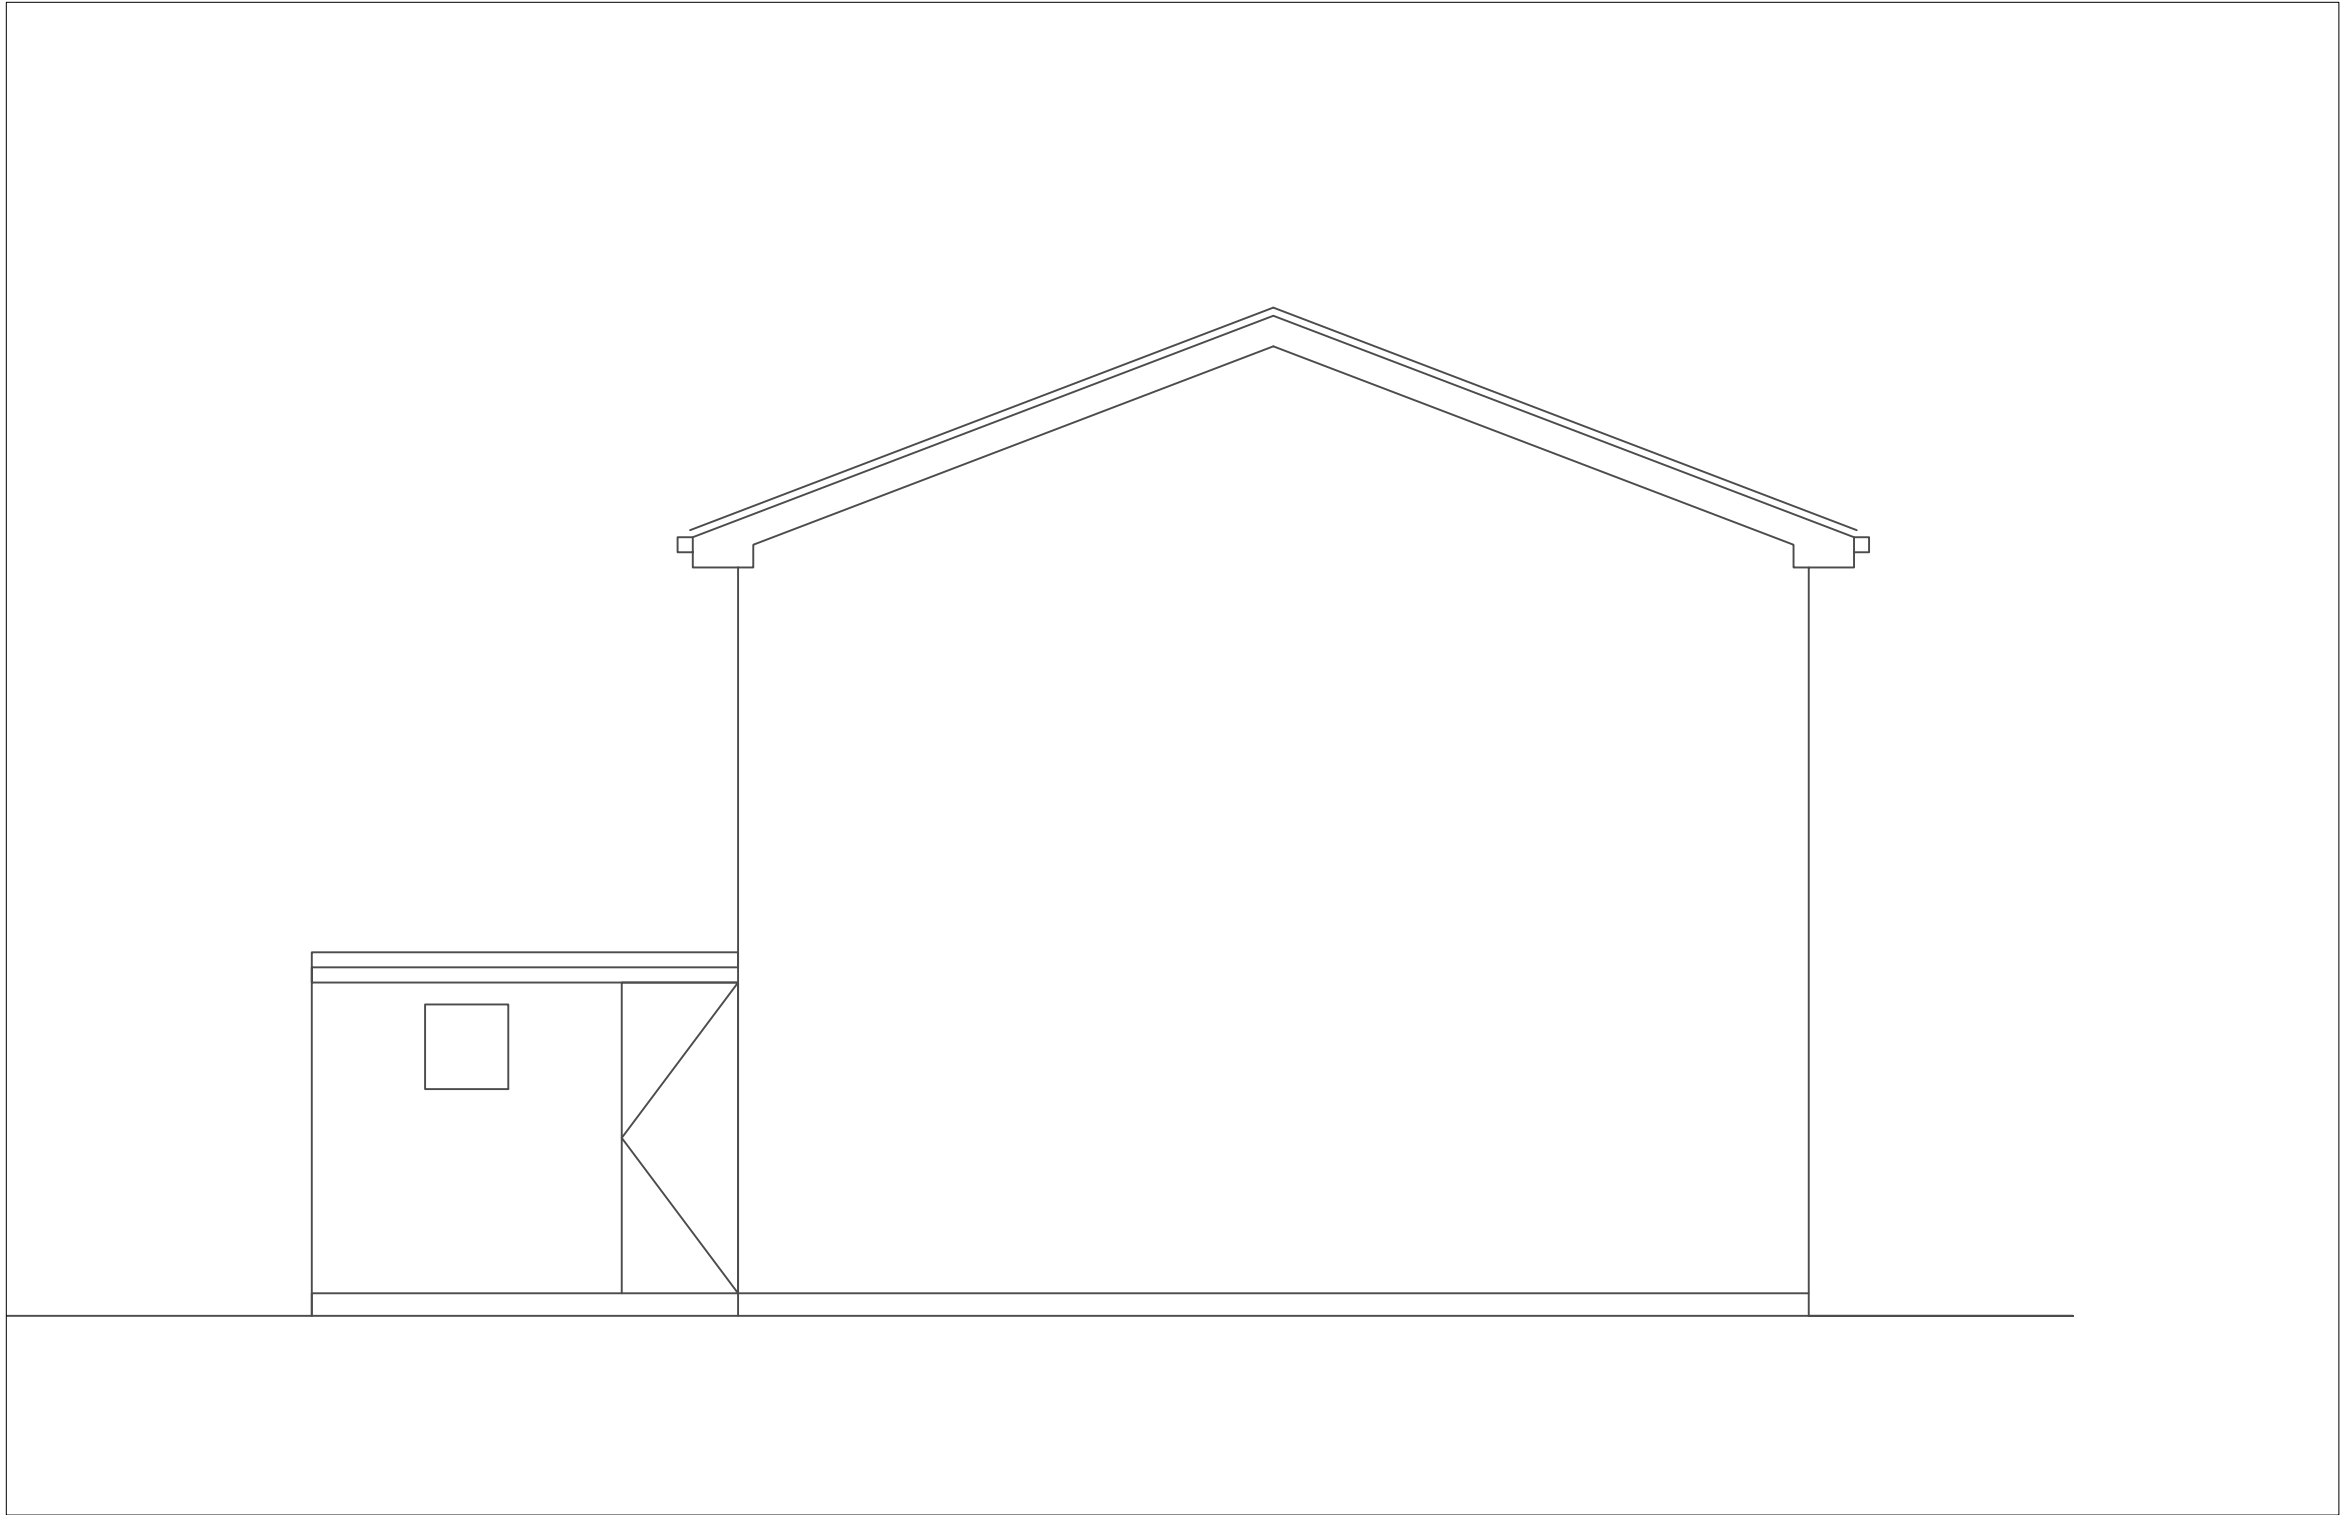

Side NW Elevation

 

Rear Elevation