



Woody

Tintern

The Brambles

Garden

Carpport

Garden

Drive

Window position

Chantry Meade




PISTYLL HILL

Pine Ridge

Tree
Tops

acraig

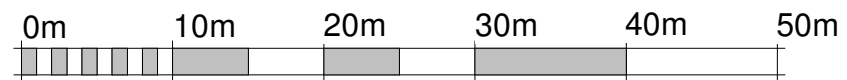

VISUAL SCALE 1:500 @ A3

B	Dimensions added	06.09.20	D
A	Revisions following Planning comments	10.04.20	D

REV	DESCRIPTION	DATE	B
-----	-------------	------	---

THIS DRAWING IS THE COPYRIGHT OF DAVID PARRY.
CHECK ALL DIMENSIONS ON SITE. ANY DISCREPANCIES TO BE
NOTIFIED TO THE ARCHITECT.
ELEMENTS OF STRUCTURE SHOWN ARE INDICATIVE AND FOR
GUIDANCE. FINAL DESIGN TO BE AS STRUCTURAL ENGINEERS
DETAILS AND SPECIFICATION.

PROJECT
Chantry Meade Extension
for Ms Tracey Mew

DRAWING TITLE

Proposed Block Plan

SCALE	DATE	DRAWN	CHECKED
1 : 500 @A3	03/11/19	DP	DP

DRAWING STATUS	PLANNING
-------------------	----------

JOB No	DRAWING No	REVISION
P114	012	B

13 HOPE STREET, CHESTER, CHESHIRE, CH4 8BU
Tel: 07951 590 458 | david@davidparryarchitect.co.uk
PRINTED: 07/09/2020 07:44:45

A3