
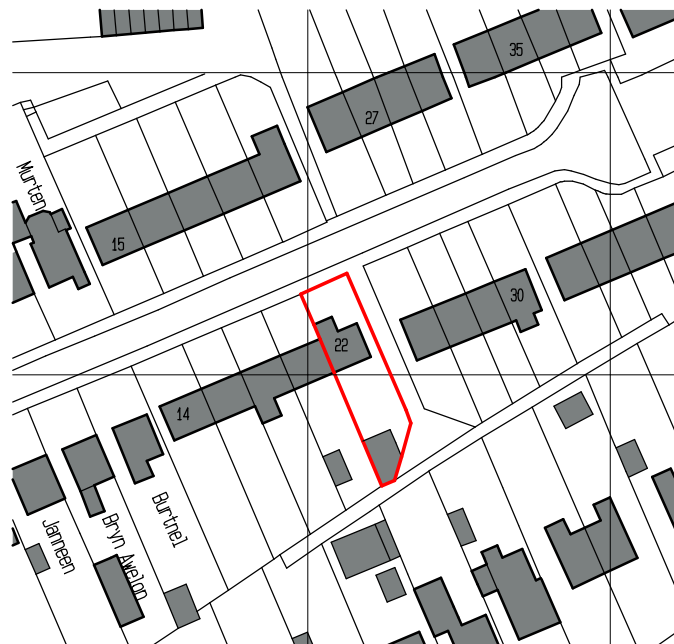


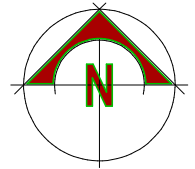

Ordnance Survey, (c) Crown Copyright 2020. All rights reserved. Licence number 100022432

PROPOSED EXTENSION
& ALTERATIONS to
22, HENRY STREET,
RHOSTYLLEN,
WREXHAM, LL14 4DA.

For Mr & Mrs J. CAMPBELL.

LOCATION PLAN.

Scale 1:1250@A4.

Dwg No. 10439.01.dsj.