
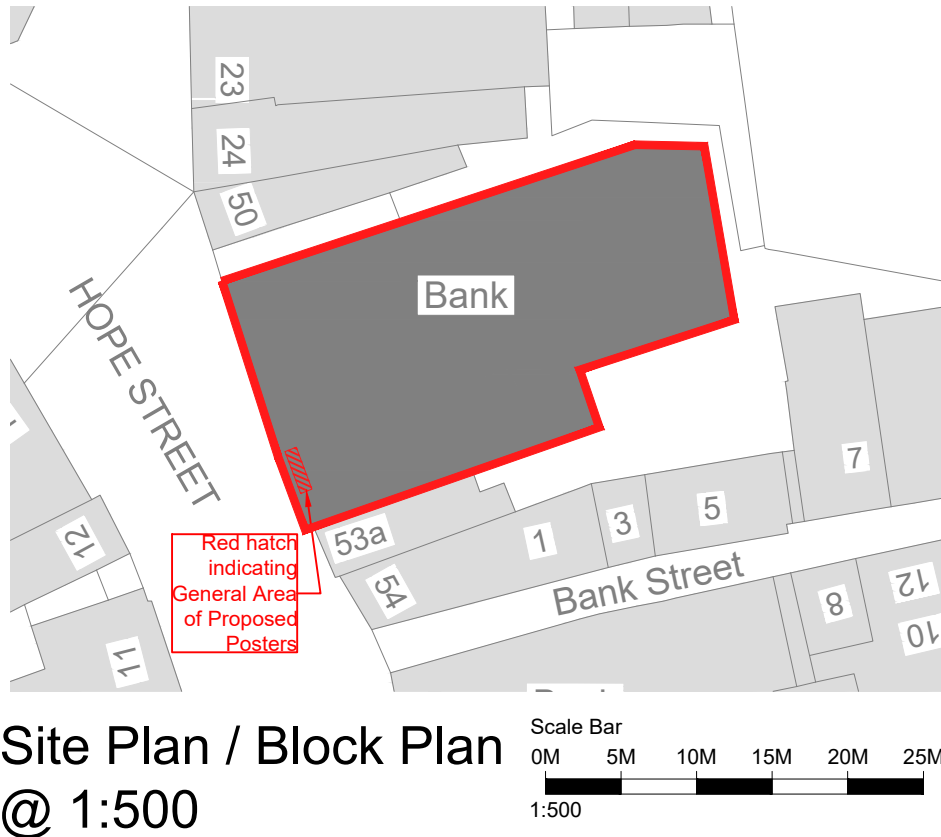
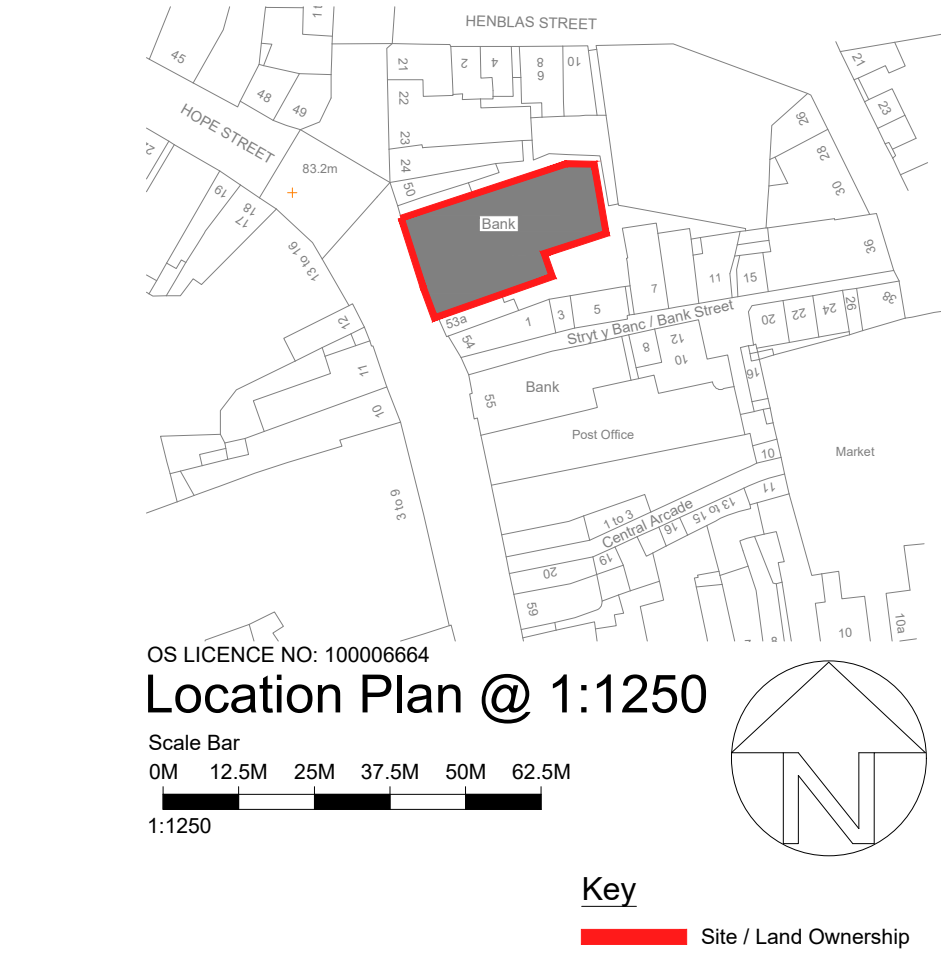
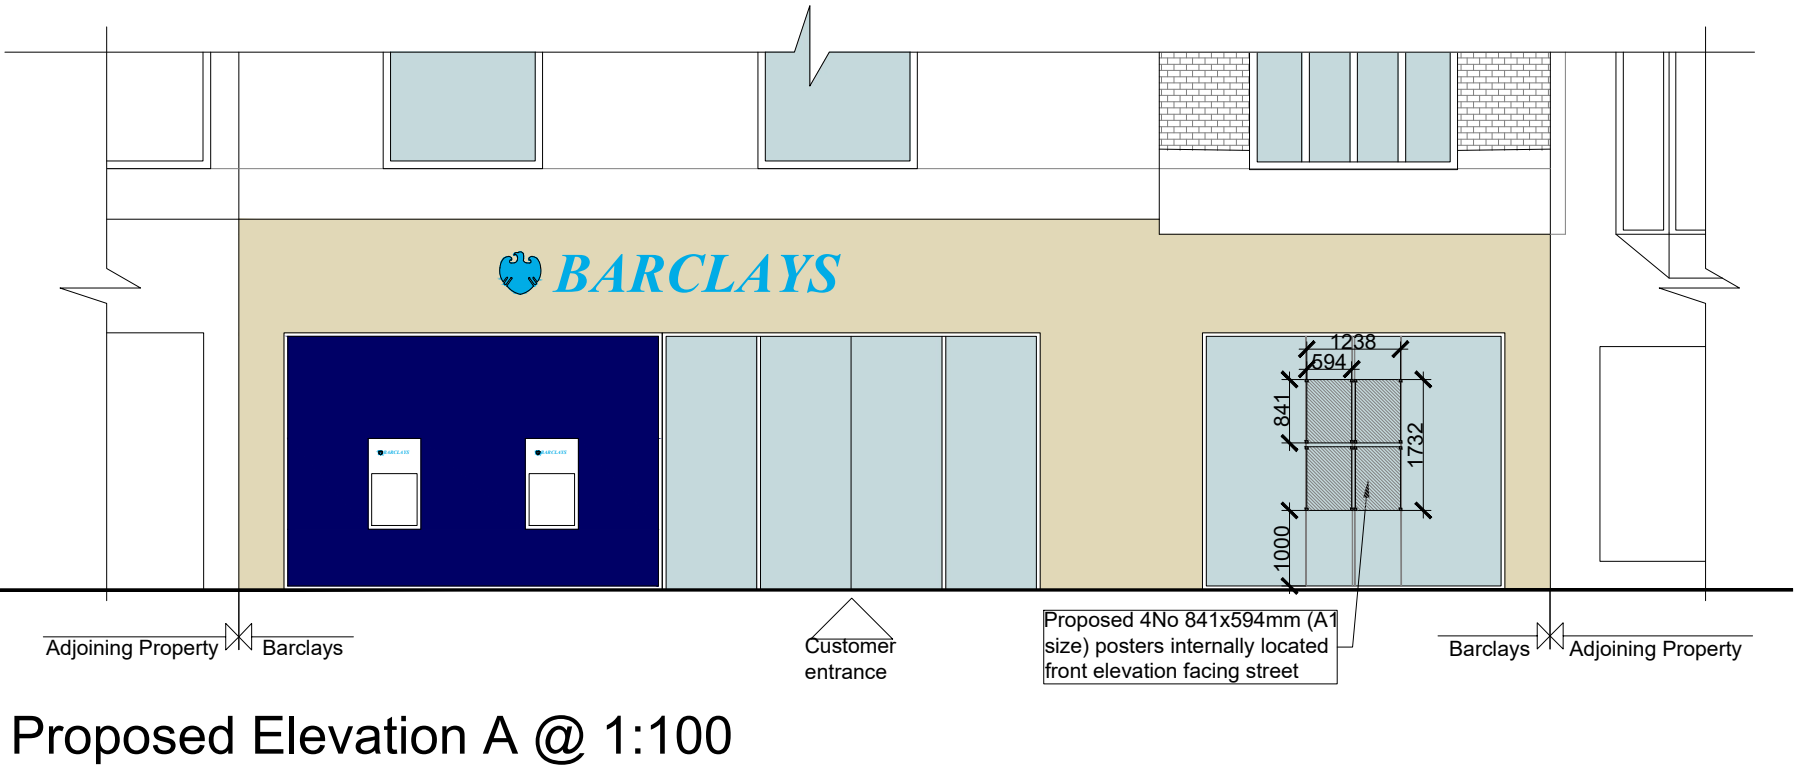
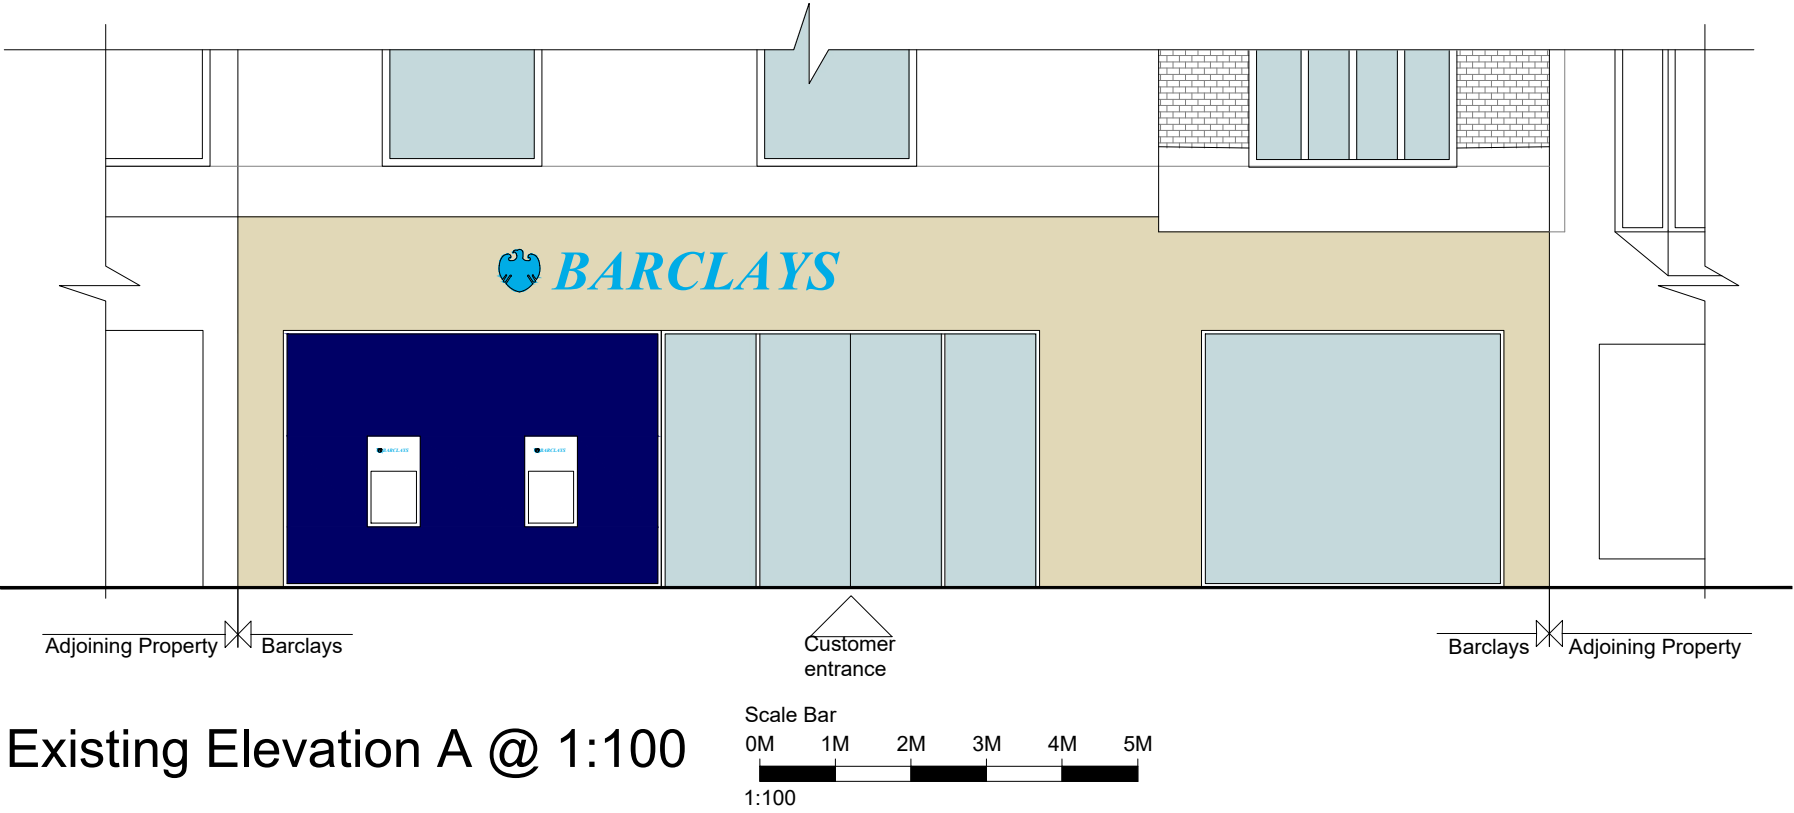
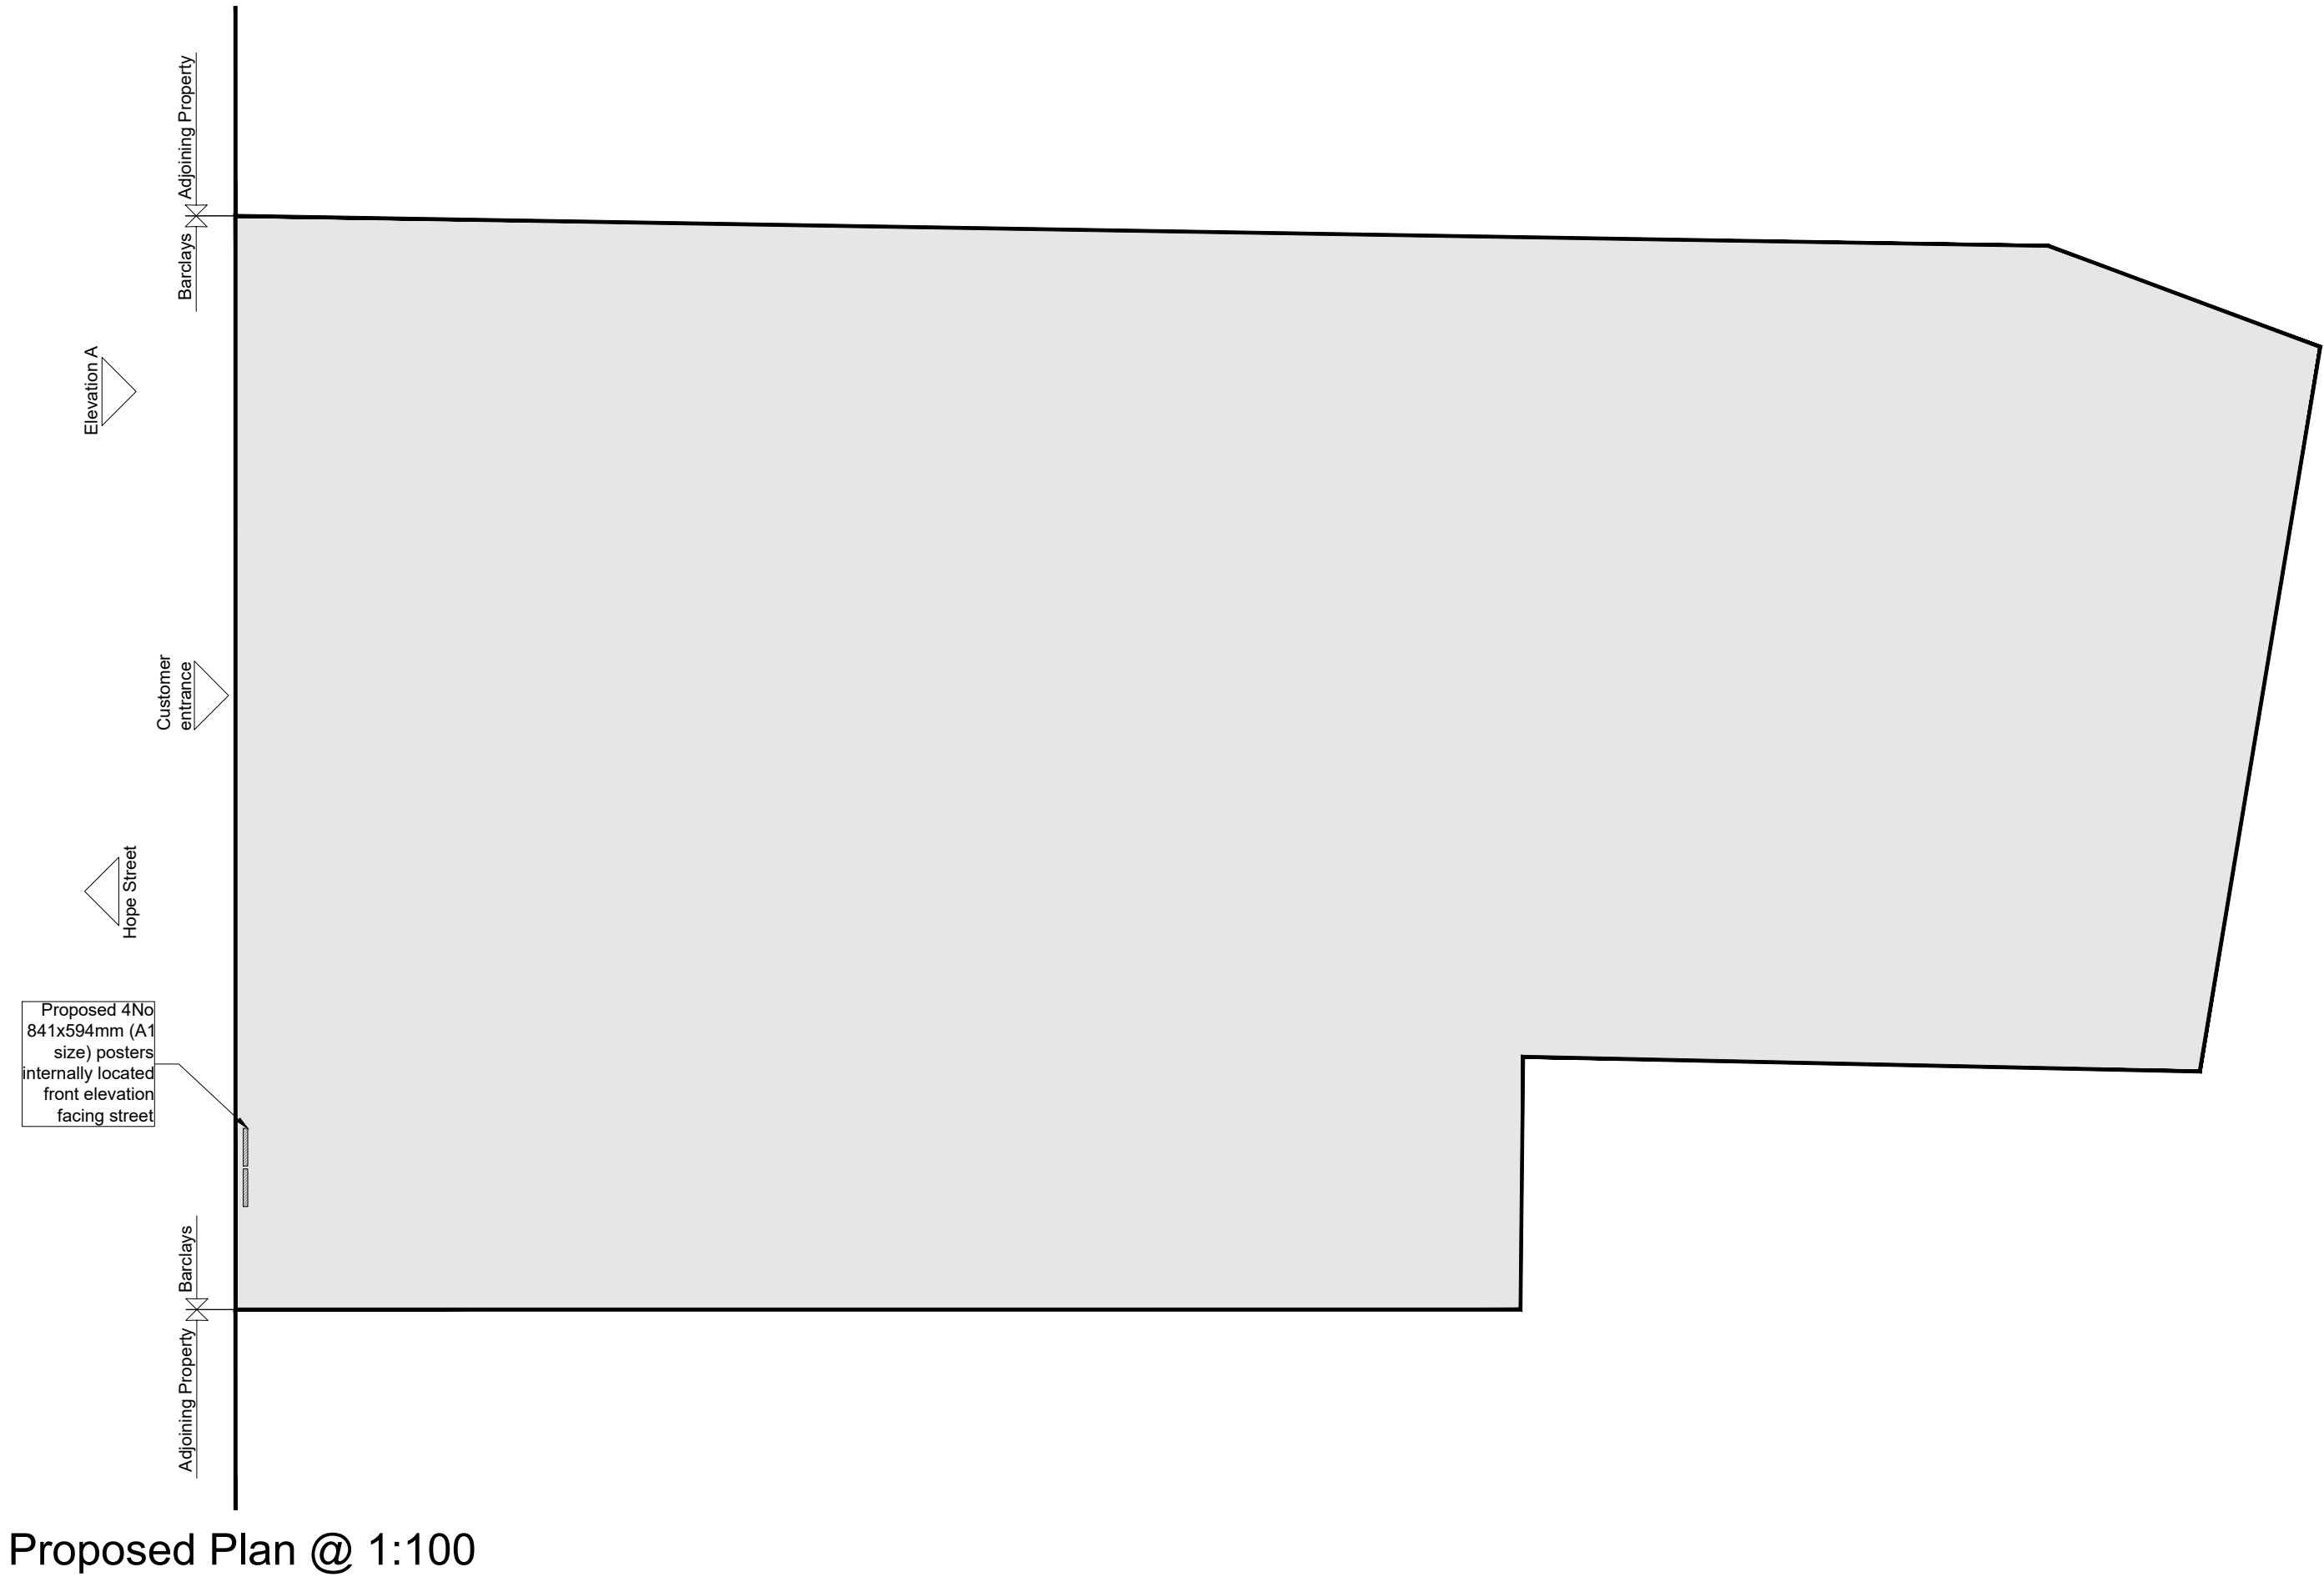


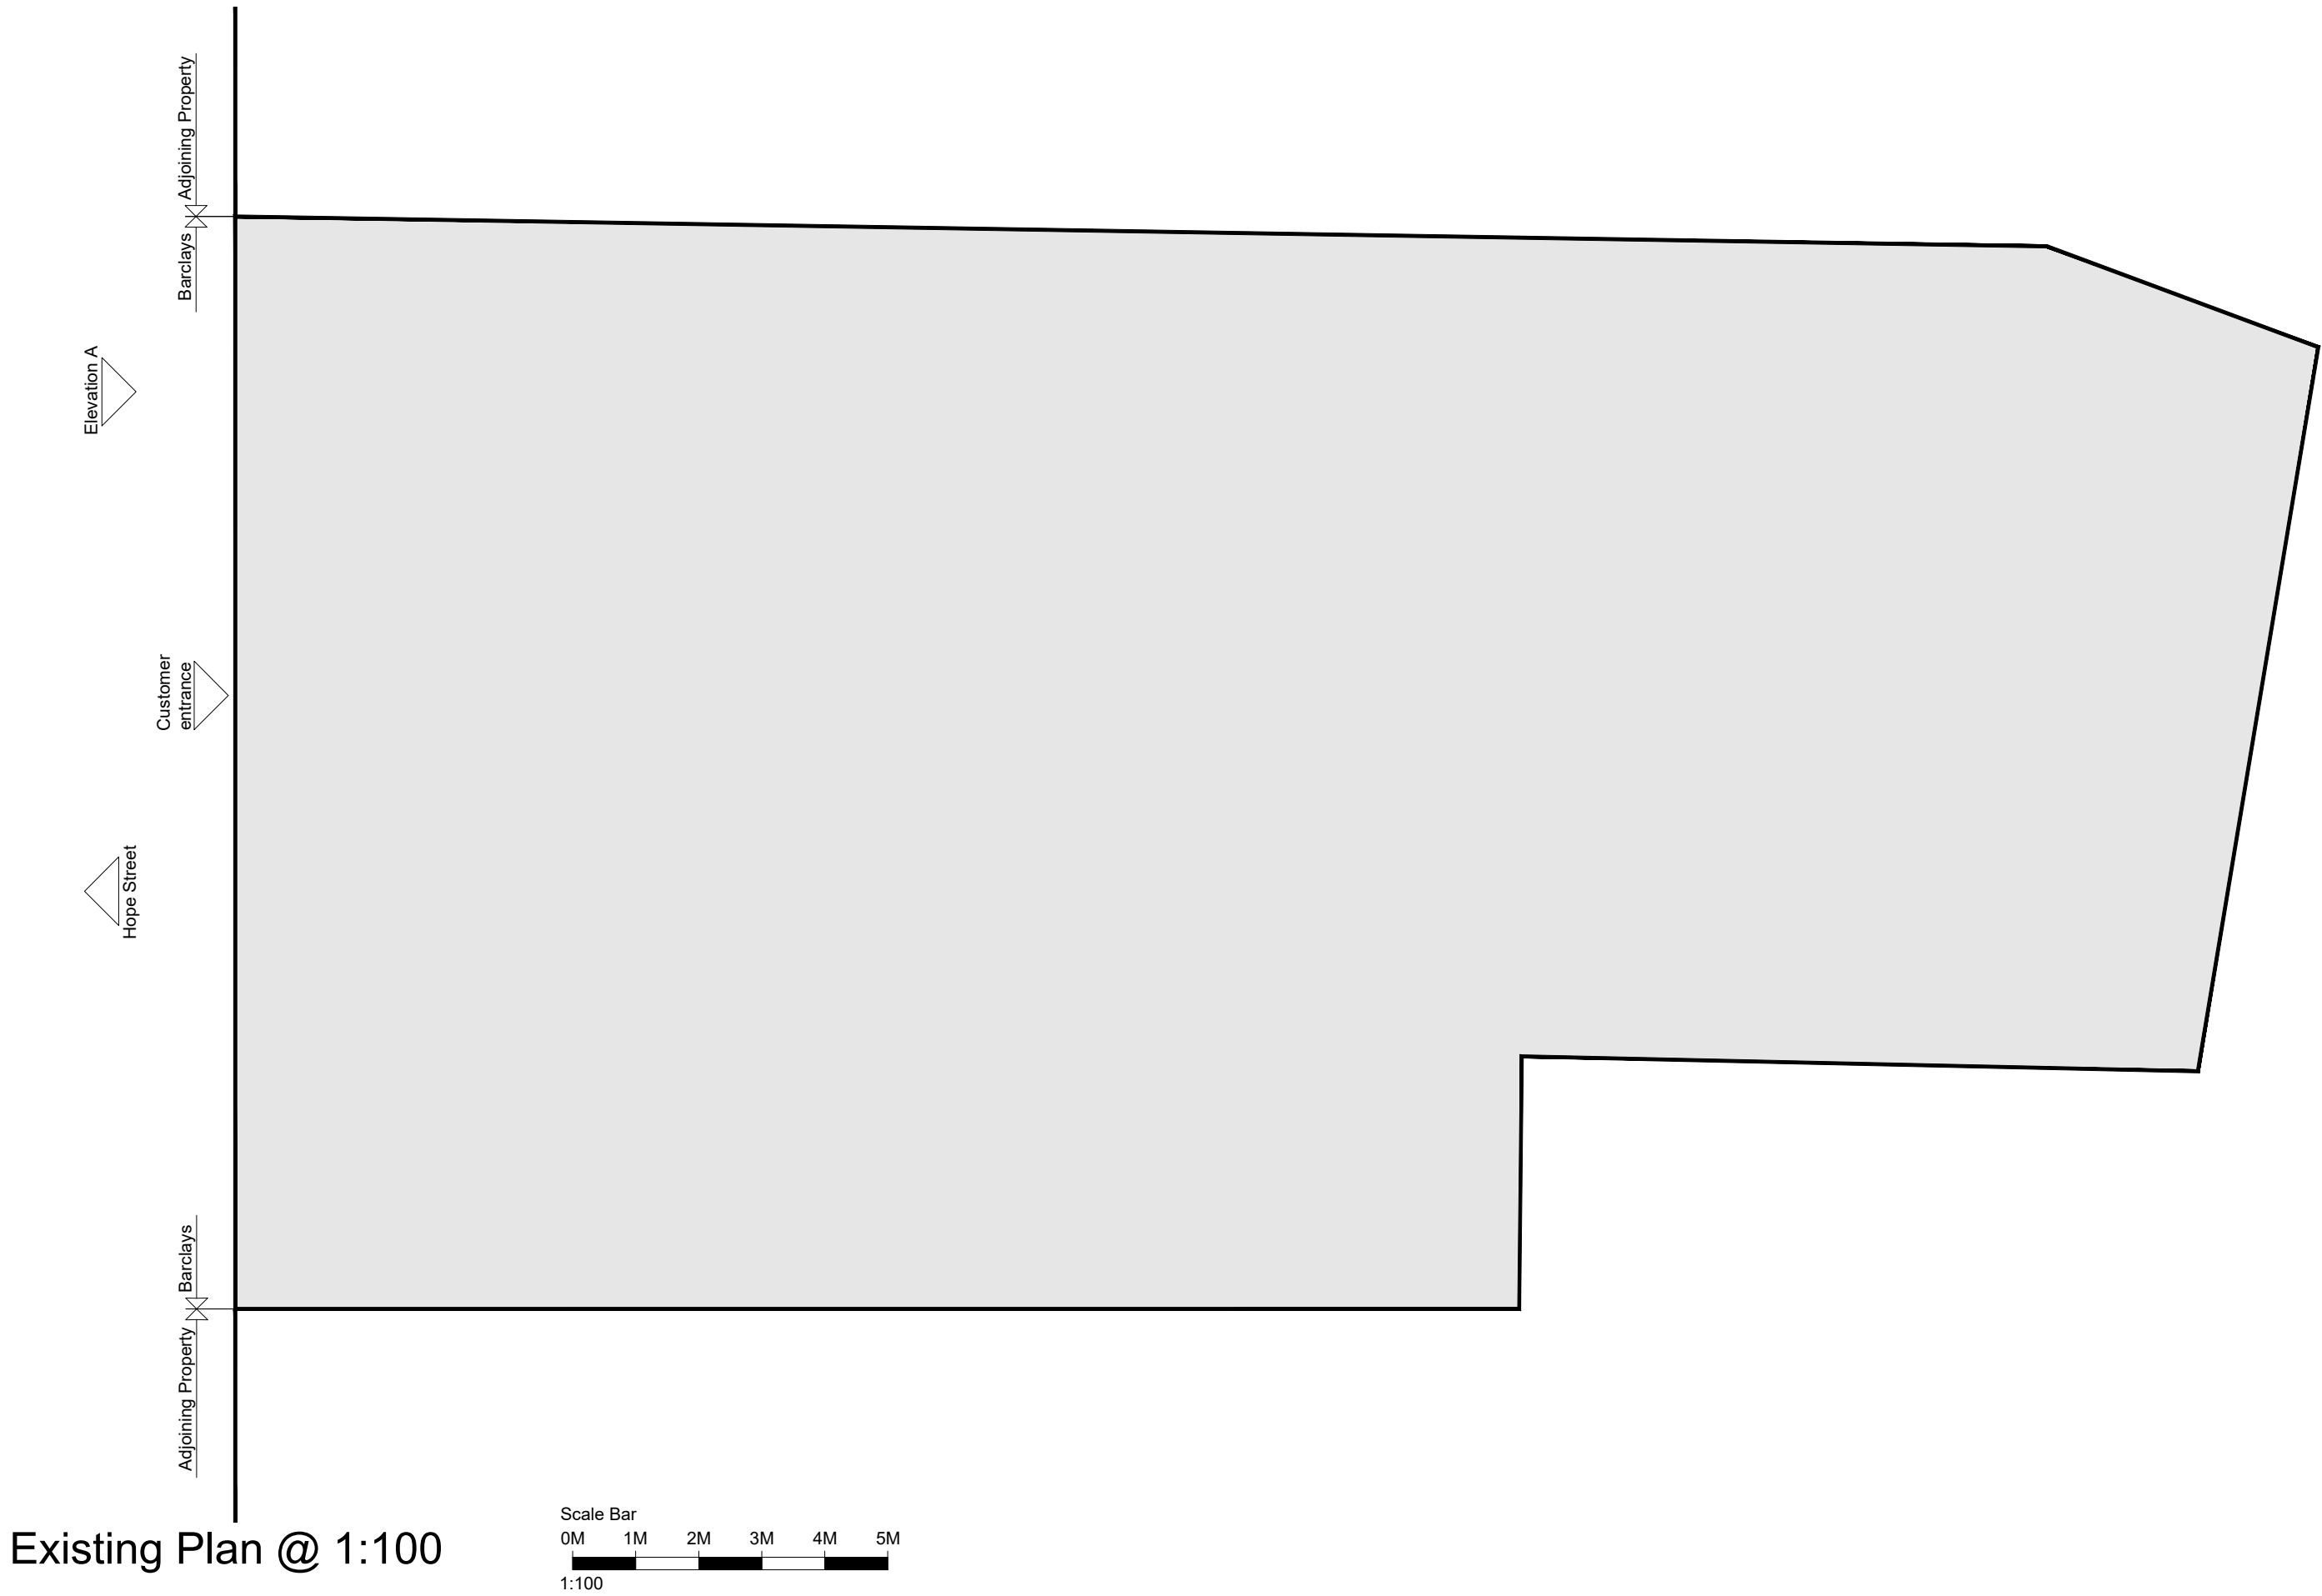

Revision	Date	By	Chk

All dimensions to be verified on site, and the Architect informed of any discrepancy. All drawings and specifications should be read in conjunction with the Health and Safety Plan; all conflicts should be reported to the appointed Principal Designer.

Morris & Spottiswood
Wrexham Hope Street - Barclays
51 Hope Street, Wrexham, LL11 1BE

Sheet Name: Existing & Proposed Plans & Elevations

Purpose of issue: Planning Status: -

Date: May 20 Checked by: DH

Drawn by: GC Scale @ A1: As Indicated

Project No: 8396.23 Revision: -

Drawing No 8396.23-BOW-ZZ-DR-A-0001

