
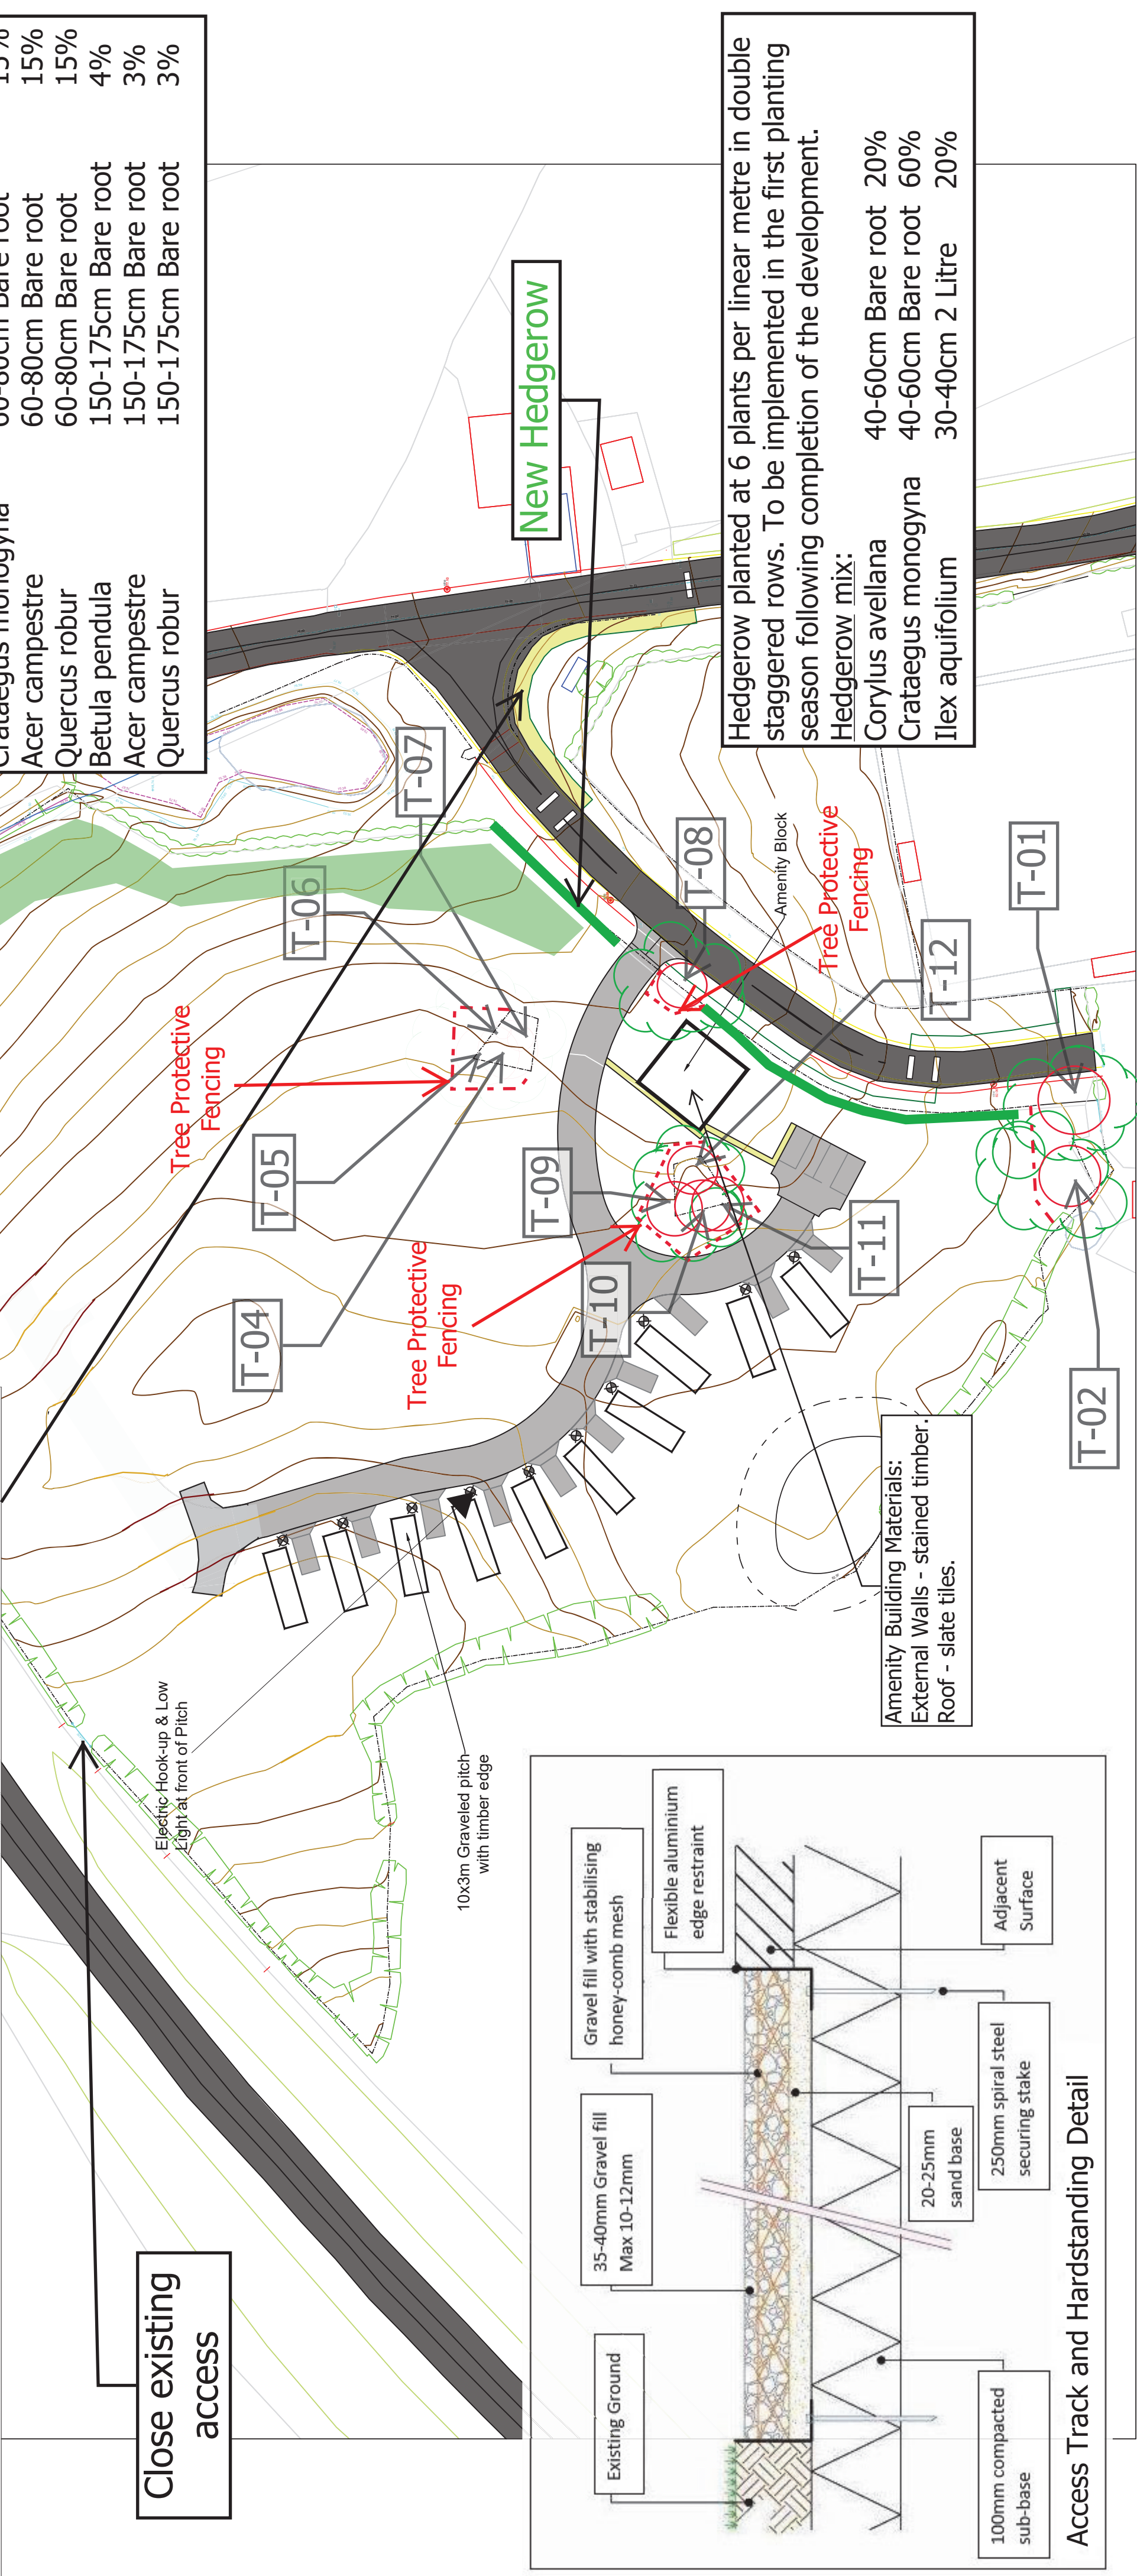


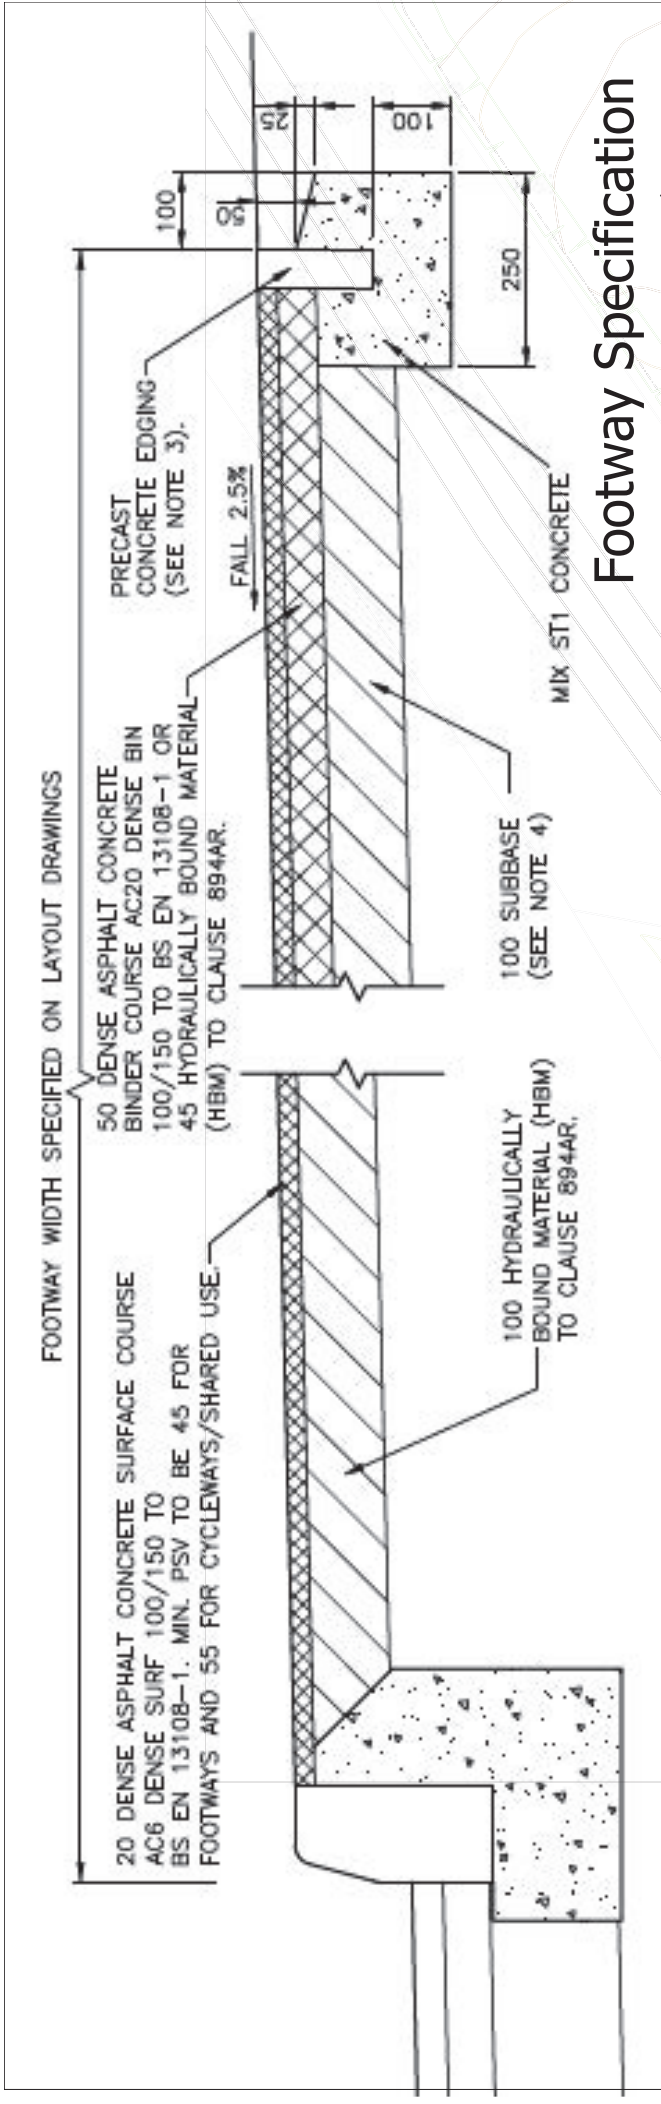

KEY: Existing Road Proposed Graveled Surface Proposed Footpath	PROPOSED LANDSCAPING, TREE PROTECTION MEASURES, ACCESS TRACK AND FOOTWAY DETAILS			PROJECT NO.		PROJECT	
				SCALE 1:500 @ A2		Drawing Title	
				DATE Aug 2020		Drawing No.	
				DRAWN		CHECKED	
					SHF 244.001		Hammer Arms, Wrexham
					SHF 244.001.L.D.00.003.AC		
					CLIENT		Carlton Holdings Ltd.