
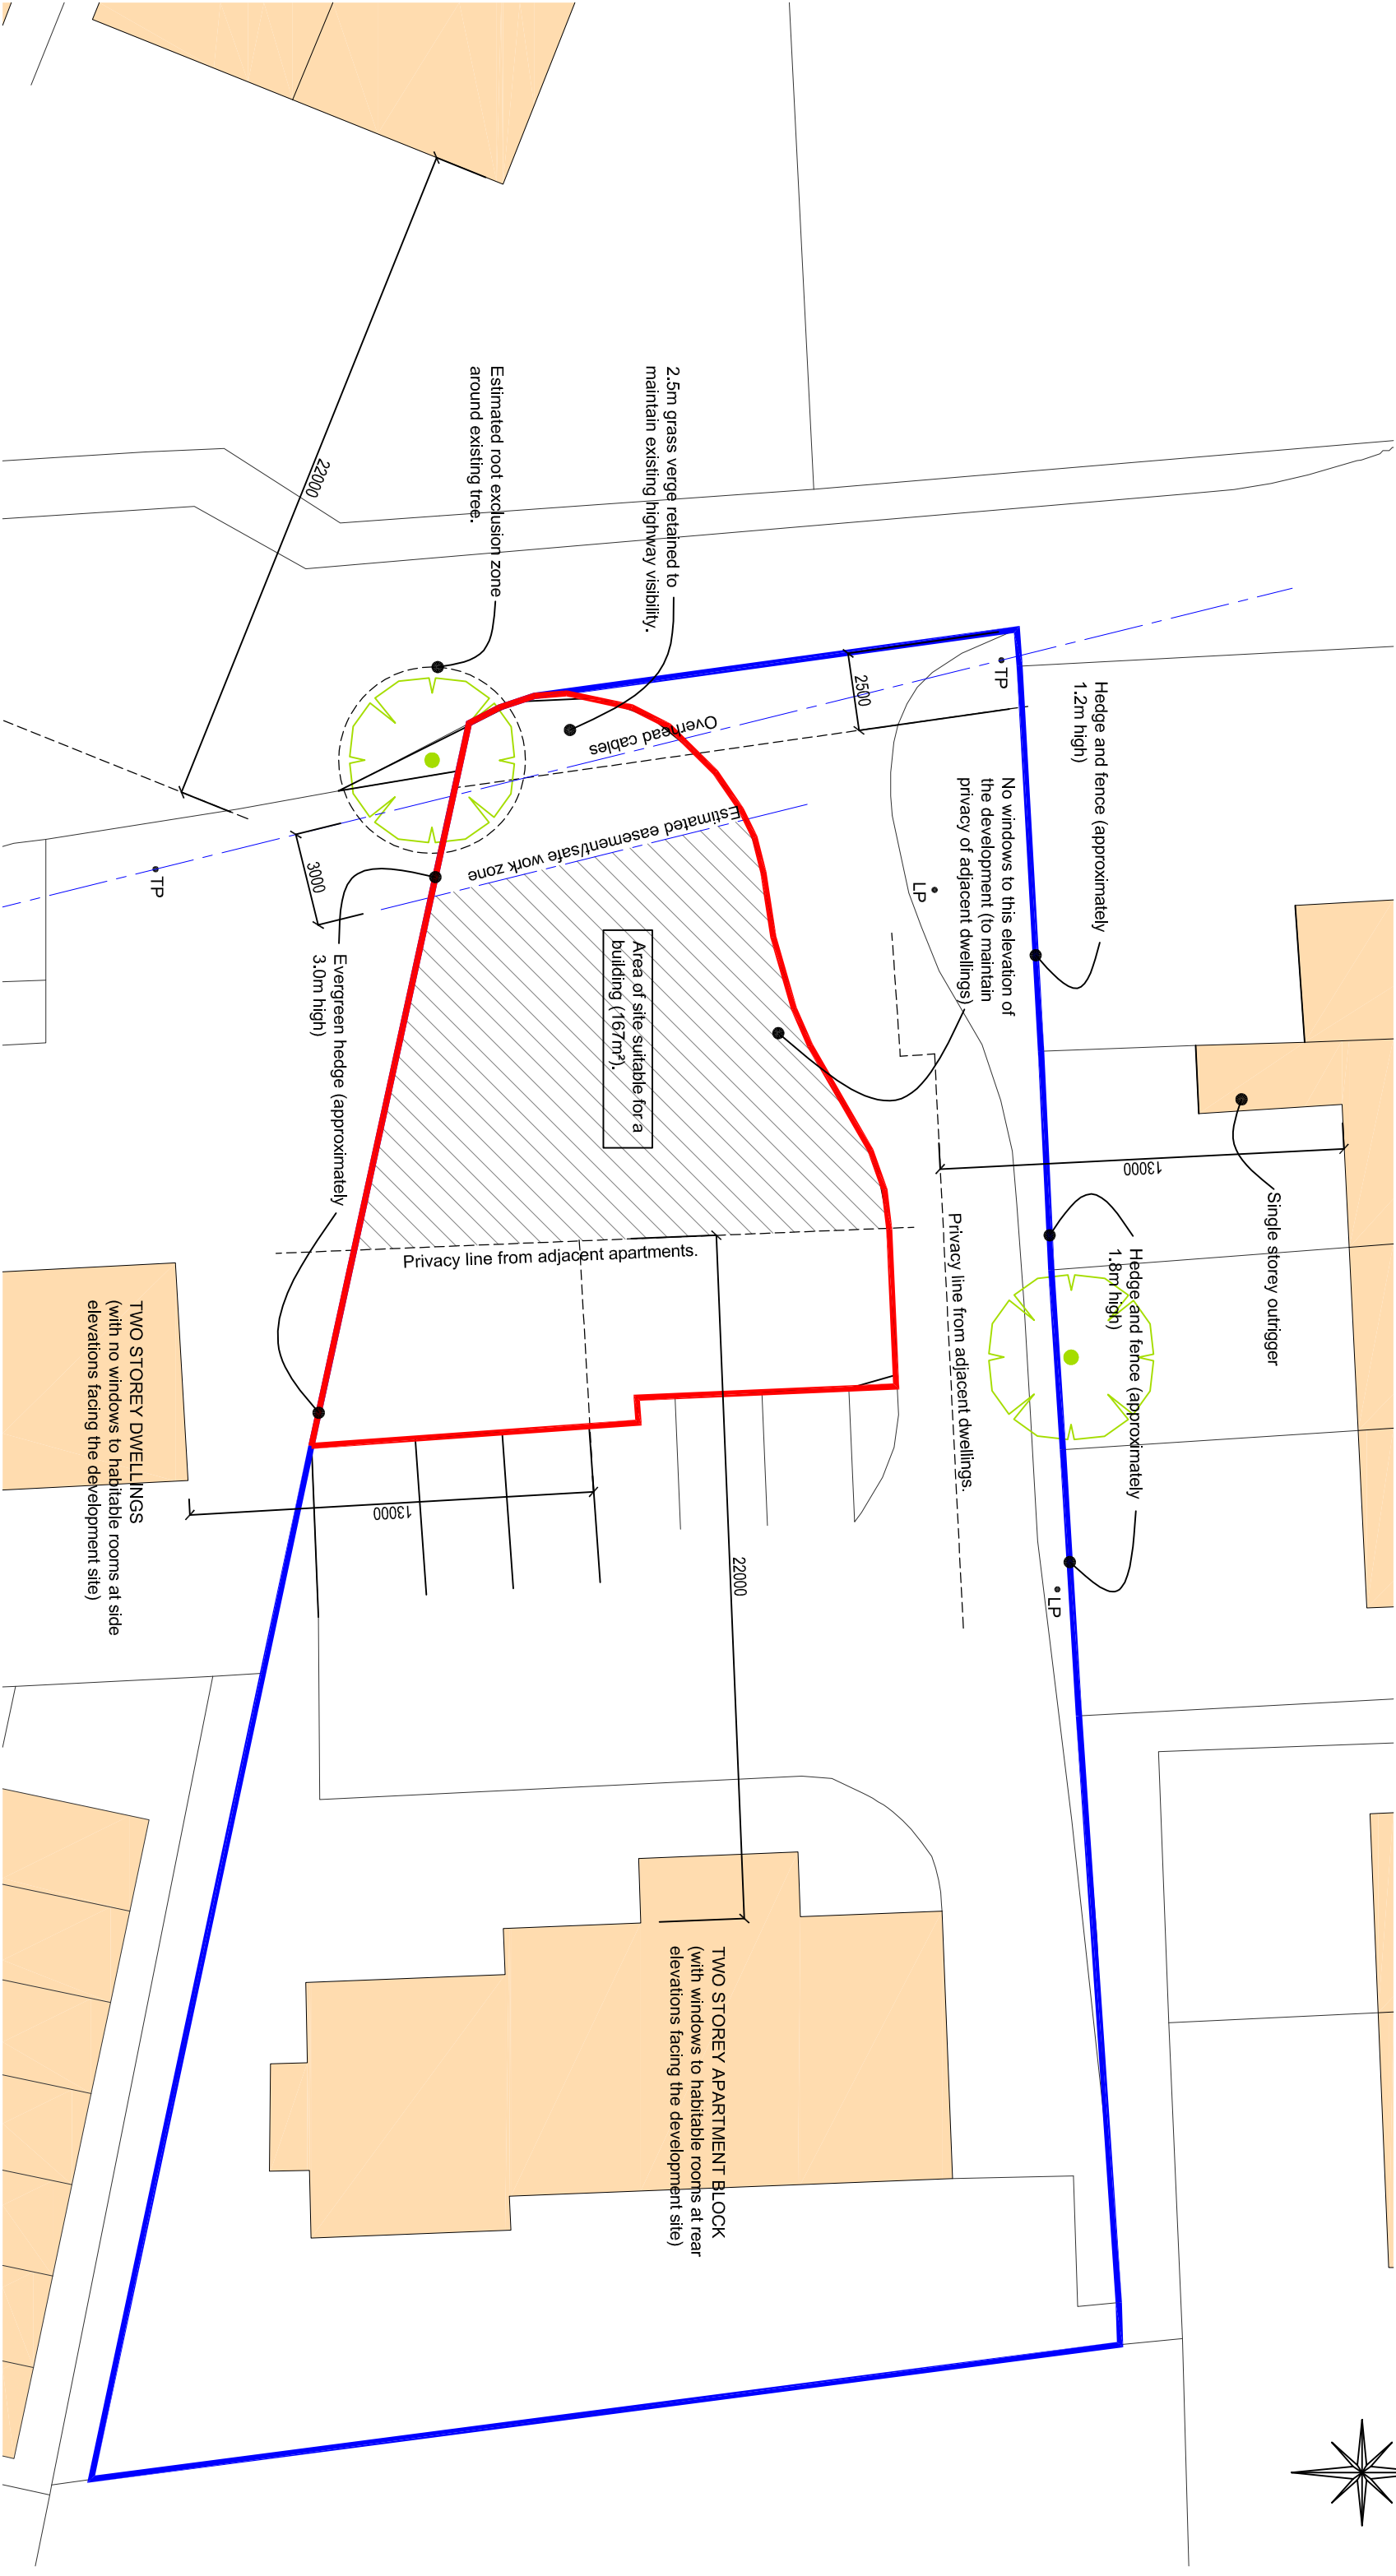


TWO STOREY DWELLINGS
(with windows to habitable rooms at rear
elevations facing the development site)

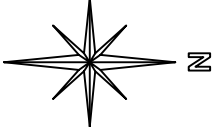

Rev. P1: First Issue.

15.02.18

Project:		New Dwelling, Vicarage Hill, Mineira		15.02.18	
Client:		DMR (North Wales) Ltd.			
Drawing Title:		SITE APPRAISAL			
Drawn:	CB	Date:	13.02.18	Scale:	1:100 @A3
		Job No:	P578	Drawing No:	102
				Revised:	P1

Barron Design Limited
Academy Bungalow
Holt
Wrexham
LL13 9YL
07793 556336
enquiries@barrondesign.co.uk

bdi