


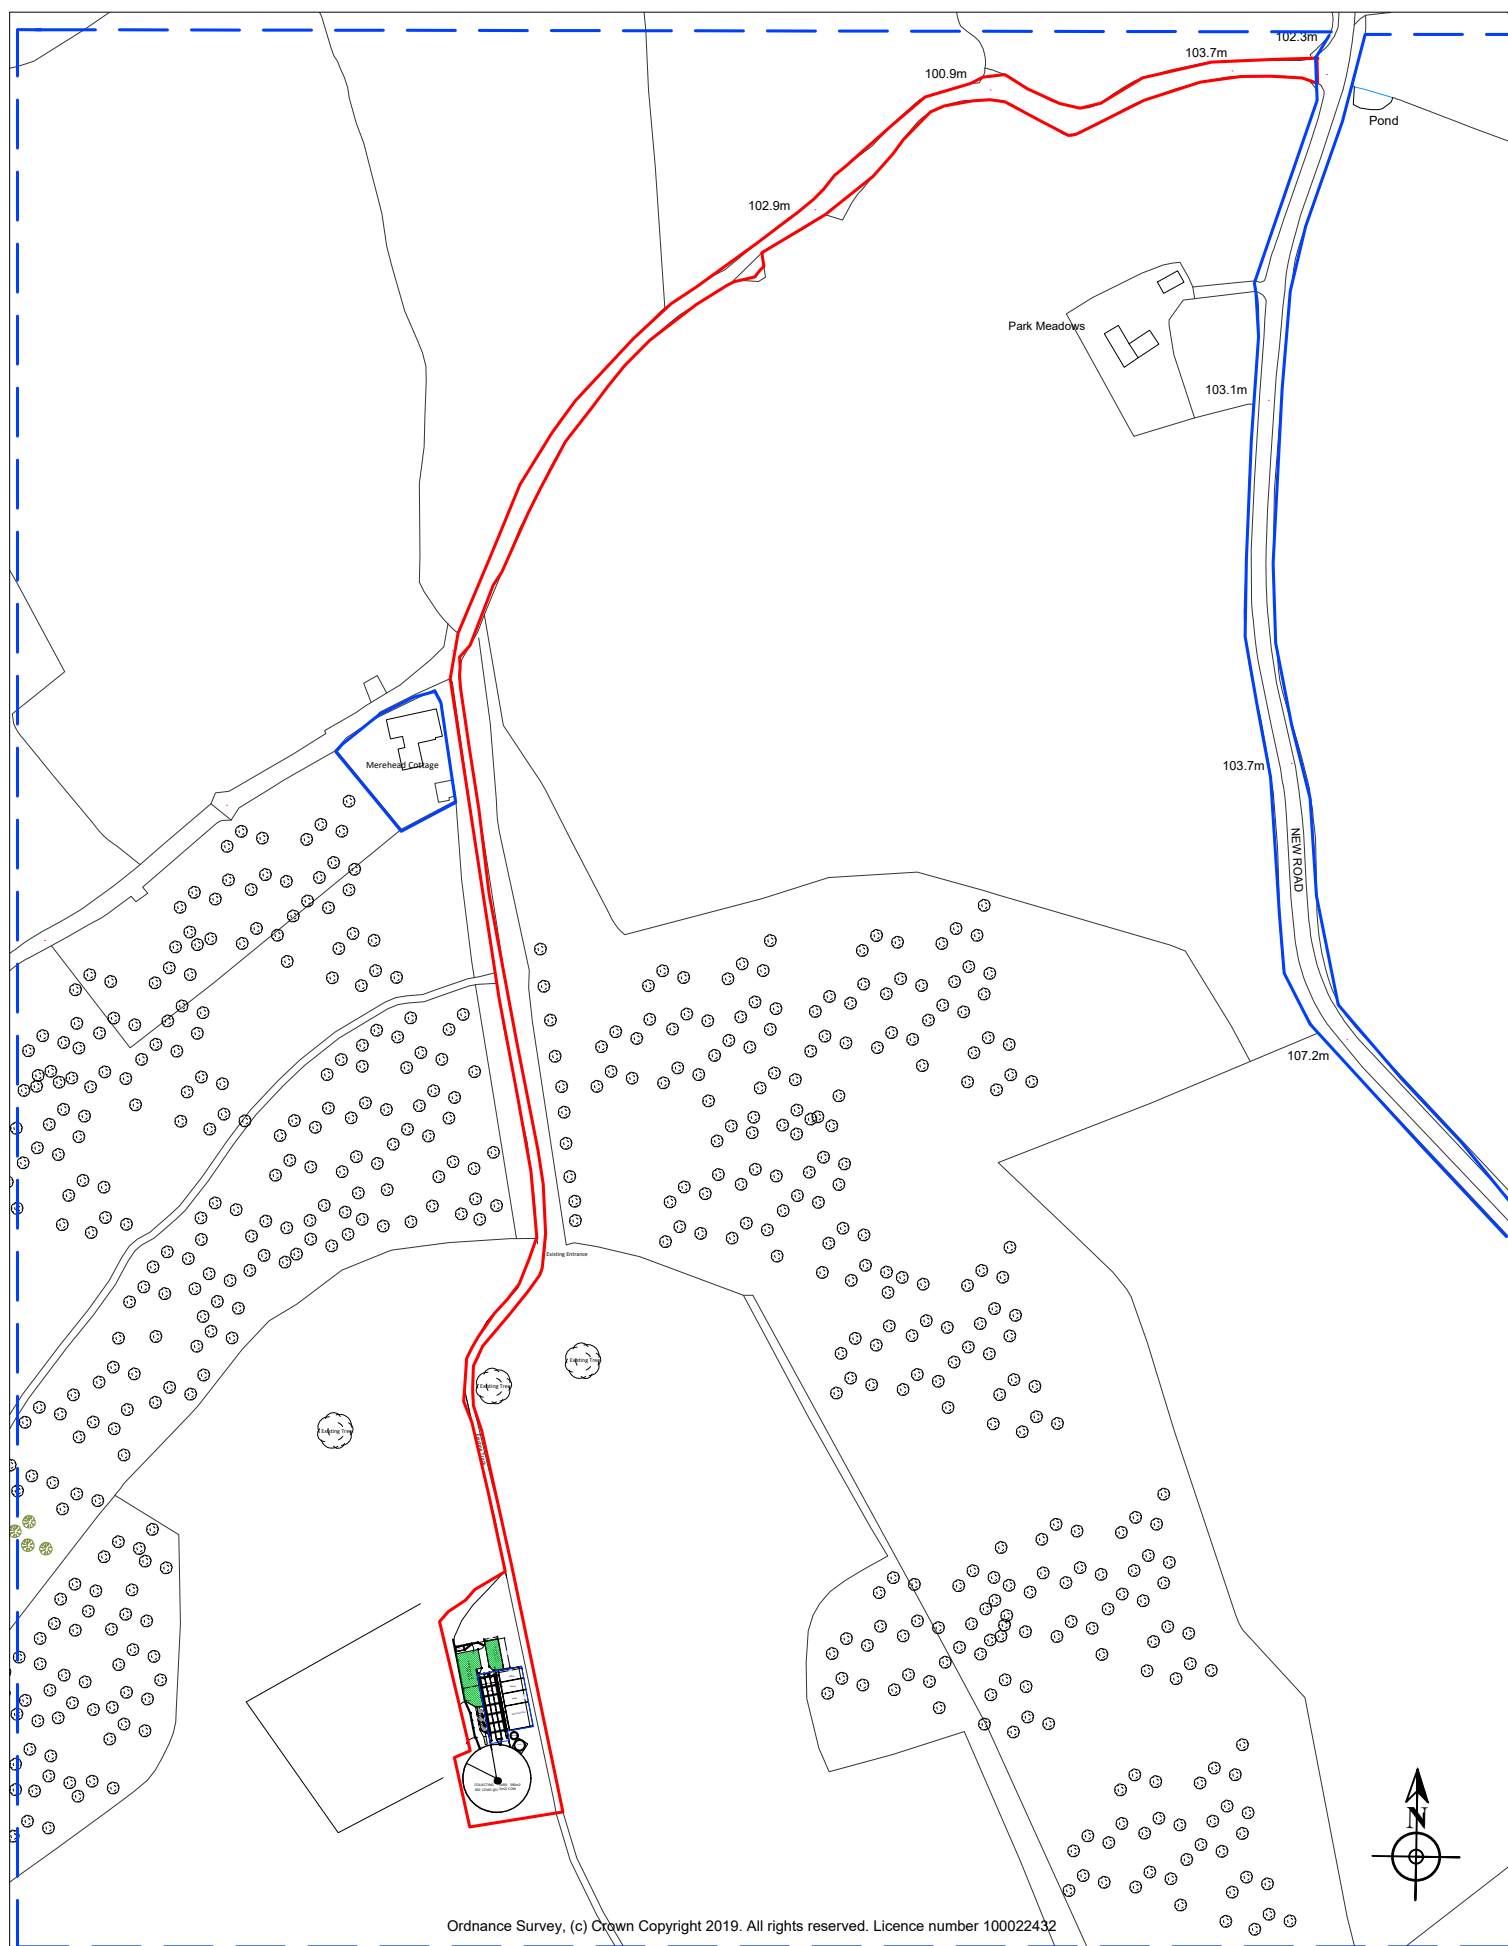

Ordnance Survey, (c) Crown Copyright 2019. All rights reserved. Licence number 100022432

COPYRIGHT
This drawing is the property of P&L
AGRICONSULTING LTD
Information is protected by Copyright.
Copying or any form of reproduction is not
permitted without permission from P&L
AgriConsulting Ltd.

FINAL DRAWINGS MUST BE CHECKED &
AUTHORISED BEFORE START OF WORK

Will Phillips
P&L AgriConsulting Ltd
Fields Farm
Alkington
Whitchurch SY13 3NH
01948 880261
07939 474838

MILKING PARLOUR

DRAWING 1

17/1/2020

Scale 1:2500 a4

LOCATION PLAN

Mr T Hanmer
Merehead
Hanmer
Whitchurch
SY13 3EJ

