



51 FFORDD GLYN, WREXHAM.

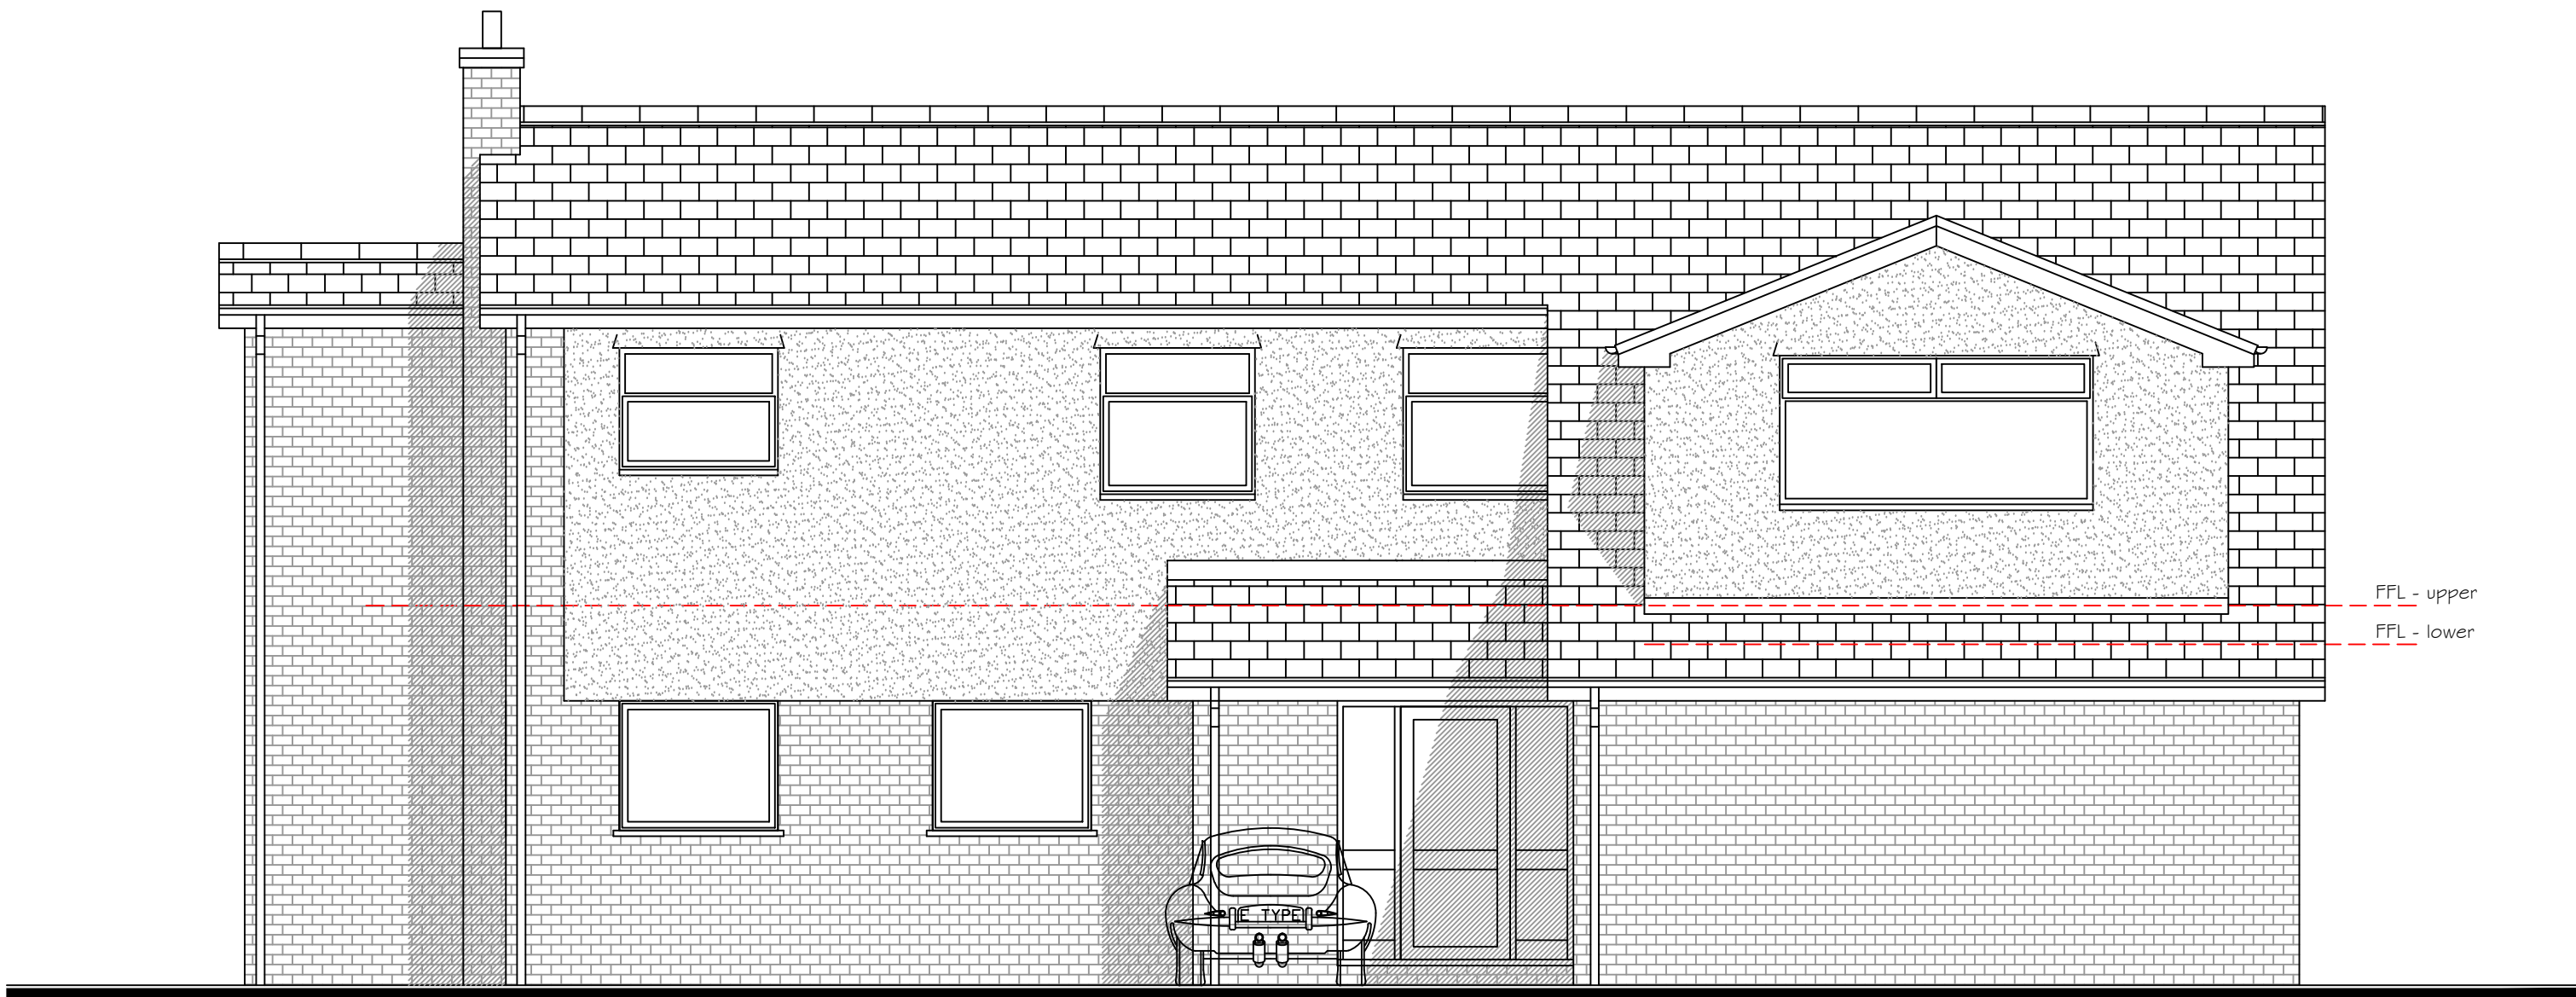


Proposed Front Elevation

1:50

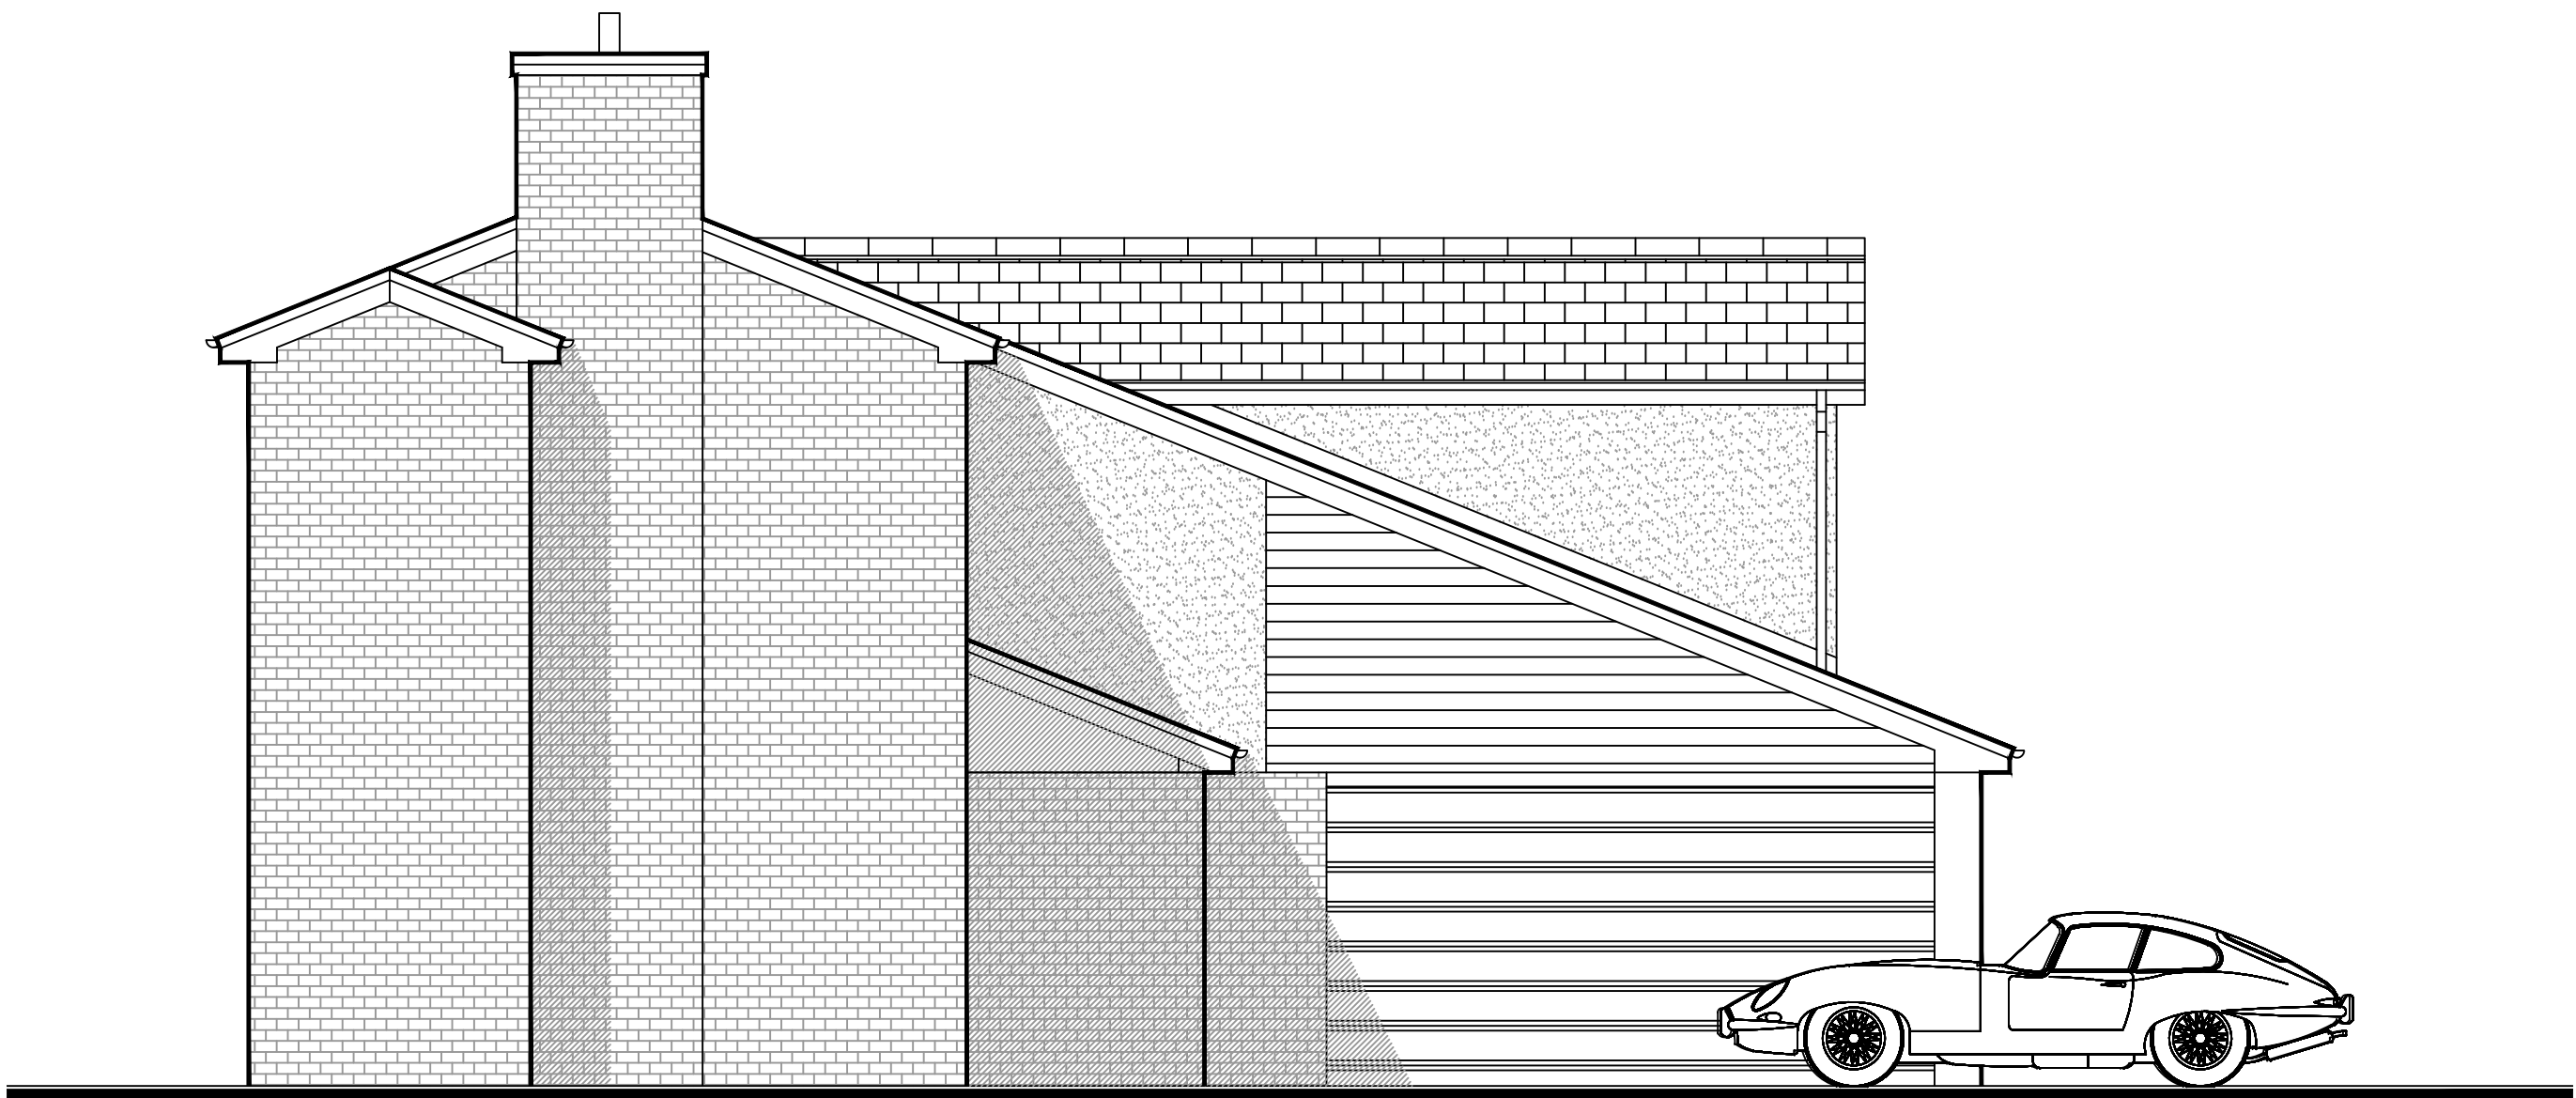

Proposed Side Elevation

1:50

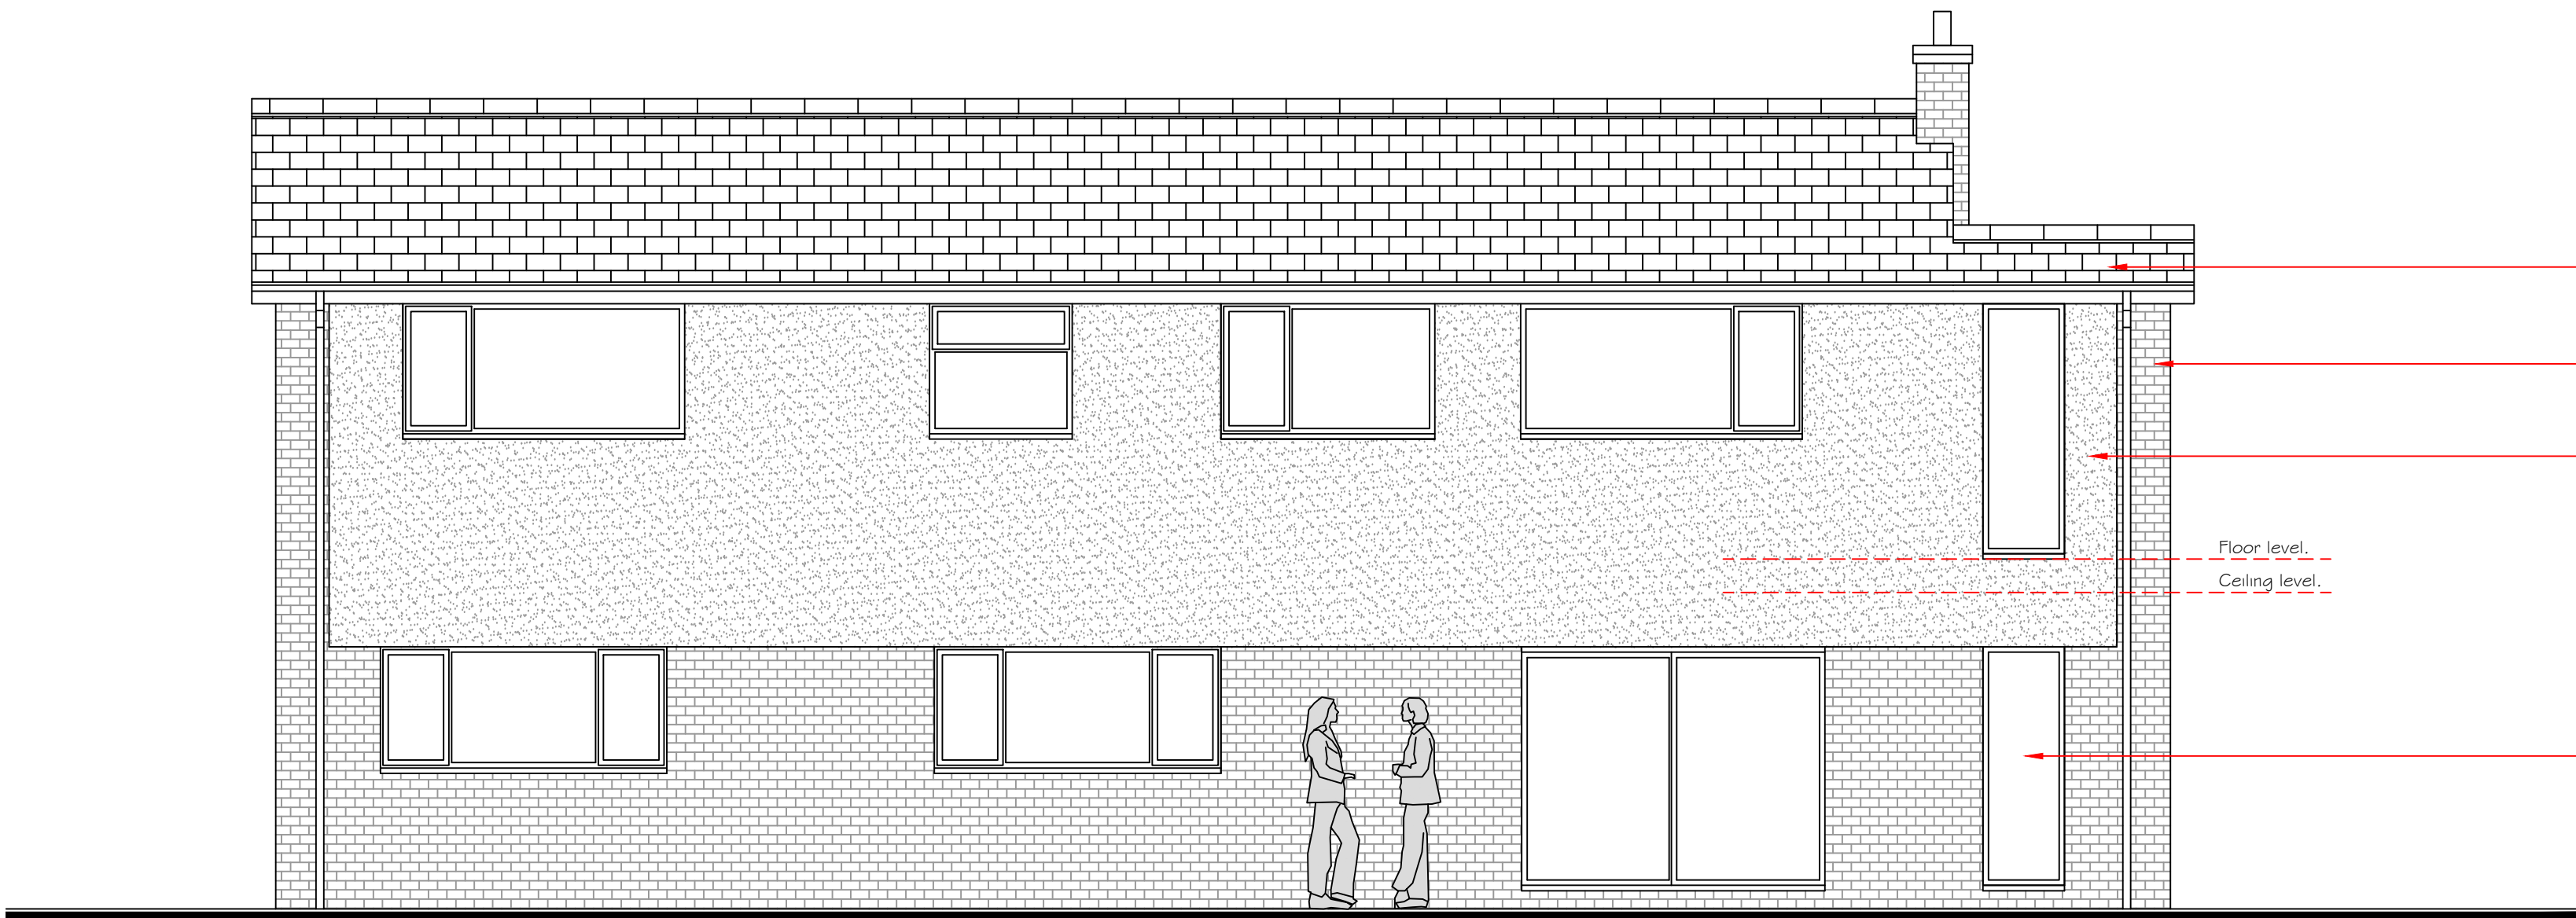

Proposed Rear Elevation

1:50

- Dark grey concrete tiles to match existing.
- Facing brickwork to match existing.
- Painted render to match existing.
- White pvcu to match existing.