


0 10 20 30 40 50m
Scale 1:1250

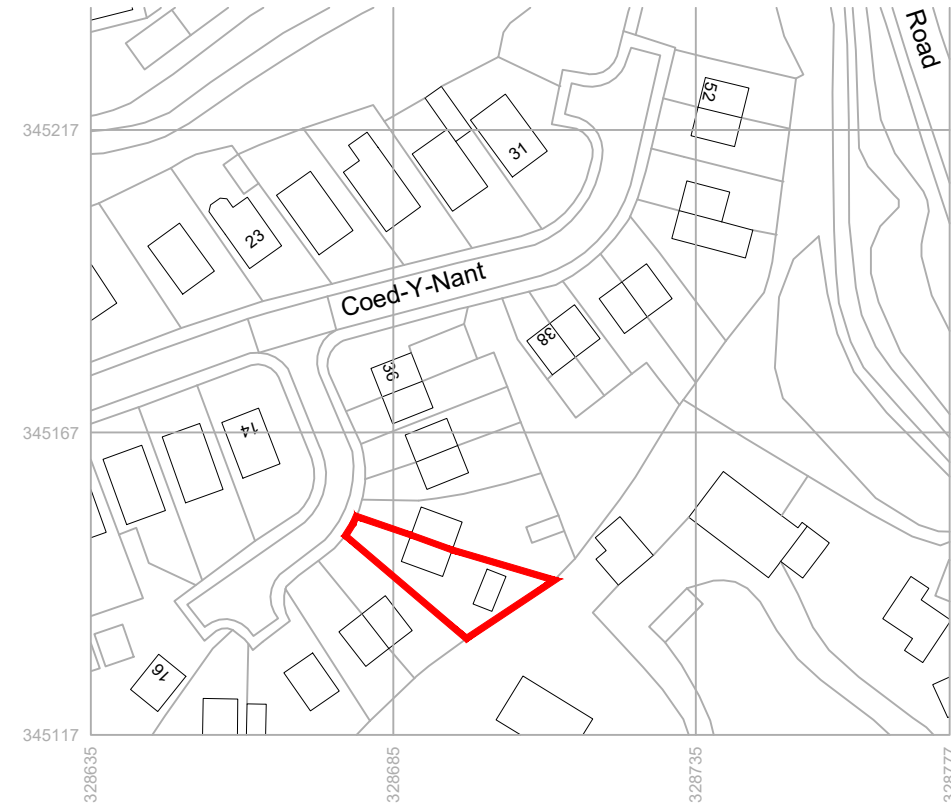

APPLICATION BOUNDARY INDICATED THUS: —————

Schedule of Areas	m ²
Site Area	275.4

-	16/08/2020
Issue for sewerage plans	
Rev	Date

Produced on 14 August 2020 from the Ordnance Survey National Geographic Database and incorporating surveyed revision available at this date.

This map shows the area bounded by 328635,345117 328635,345259 328777,345259 328777,345117

Reproduction in whole or part is prohibited without the prior permission of Ordnance Survey.

Crown copyright 2020. Supplied by copla ltd trading as UKPlanningMaps.com a licensed Ordnance Survey partner (100054135).

Data licenced for 1 year, expiring 14 August 2021. Unique plan reference: v2c/494079/670029

Site Location Plan - 1:1250

Project 26 Coed-Y-Nant, Penycae, Wrexham, LL14 2SJ			
Client Martyn Thickett		Purpose of Issue For Approval	Drawing Stage Planning
Title Site Location Plan			
Scale @ A4 1:1250	Date August 2020	Ref 110	Drawn TBS
Dwg No 110/CPW/PL/005			Rev -