
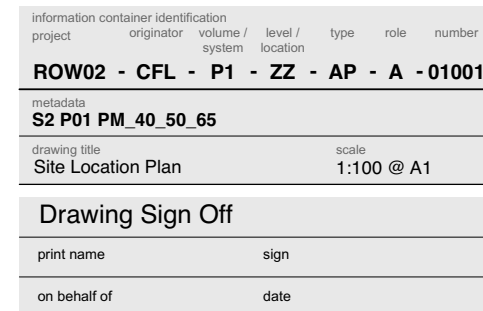


Application Site

Land in Same Ownership

Site Area = 45,267sqm

Site Address:
Rowan Foods Ltd
Ash Road South
Wrexham Industrial Estate
Wrexham
LL13 9UG

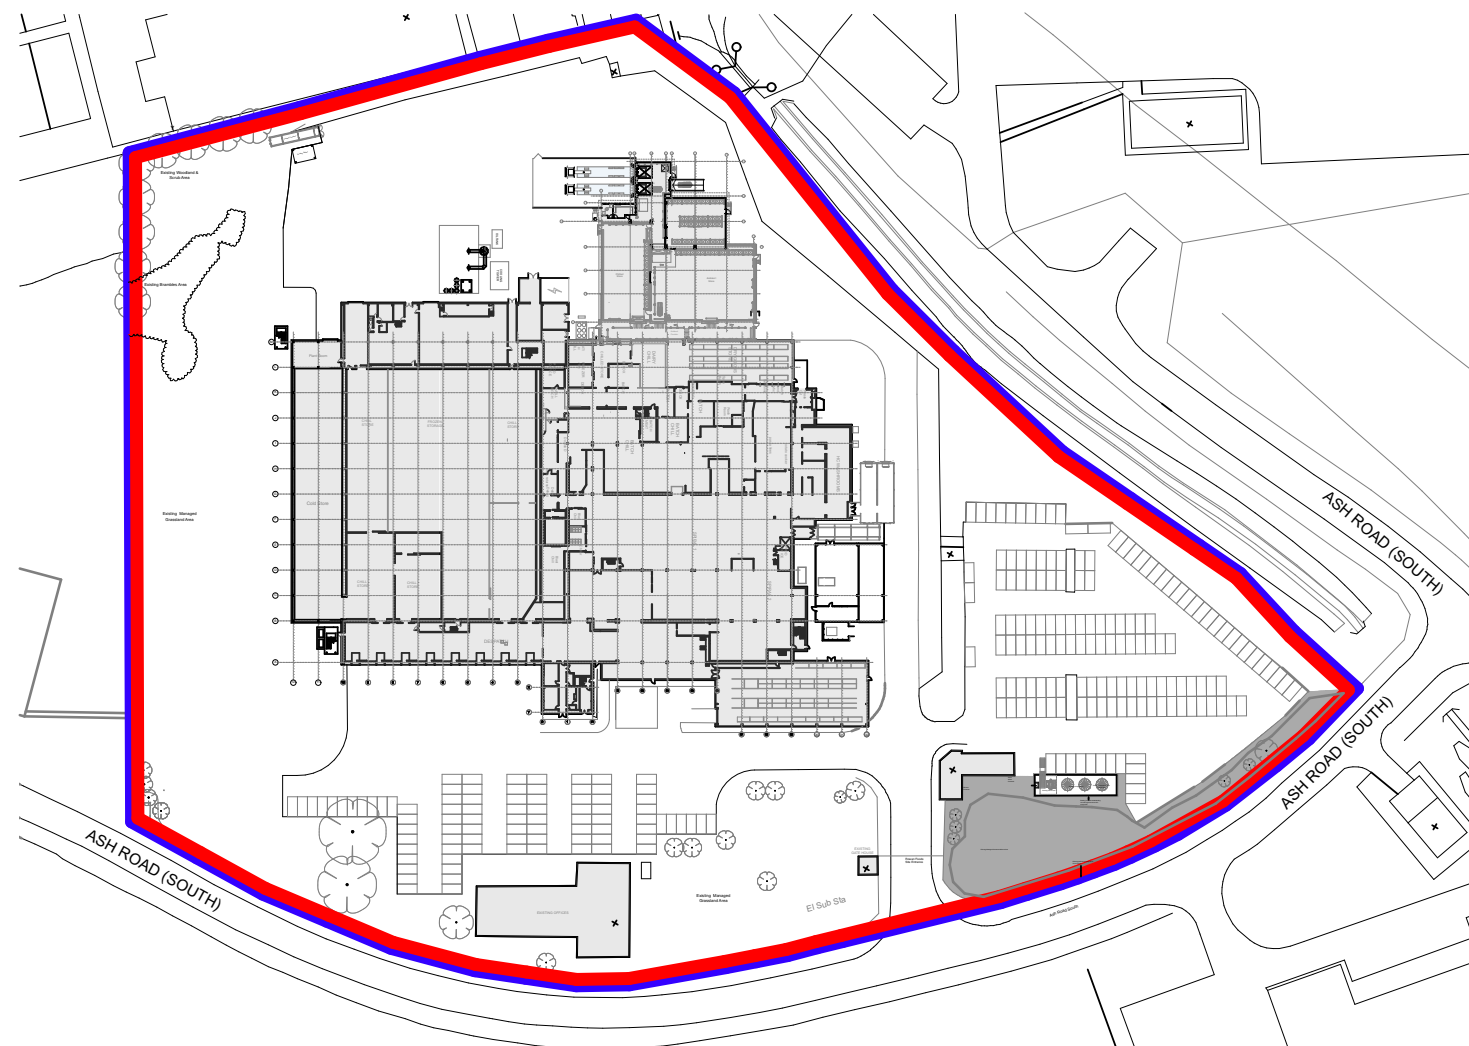

P01	S2	Ch.003	Submission to Local Authority as Part of Formal Planning Application	CFL	12/08/2020
P00	S0	Ch.000	Project created	CFL	29/07/2020
rev	status	ref.	notes	orig.	date

This drawing and its contents, on paper and as the originating data file, remain the copyright of CoxFreeman © CoxFreeman, 2020.

CoxFreeman

4th Floor
39 Stoney Street
The Lace Market
Nottingham NG1 1LX

t 0115 950 5075
f 0115 948 3128
info@coxfreeman.co.uk
www.coxfreeman.co.uk

ROWAN  FOODS
A DIVISION OF OSCAR MAYER

appointing party	project created					
Rowan Foods Ltd	February 2020					
project	CFL job reference					
Rowan Foods Ltd	2358					
drawing title	scale					
Site Location Plan	1:1250 @ A2					
suitability description	status	revision				
Suitable for information	S2	P01				
uniclass classification						
PM_40_50_65: Planning permission						
RIBA Plan of Work Stage						
Stage 3 Spatial Coordination						
information container identification						
project	originator	volume / system	level / location	type	role	number
ROW02	- CFL	- P1	- ZZ	- AP	- A	-01001