




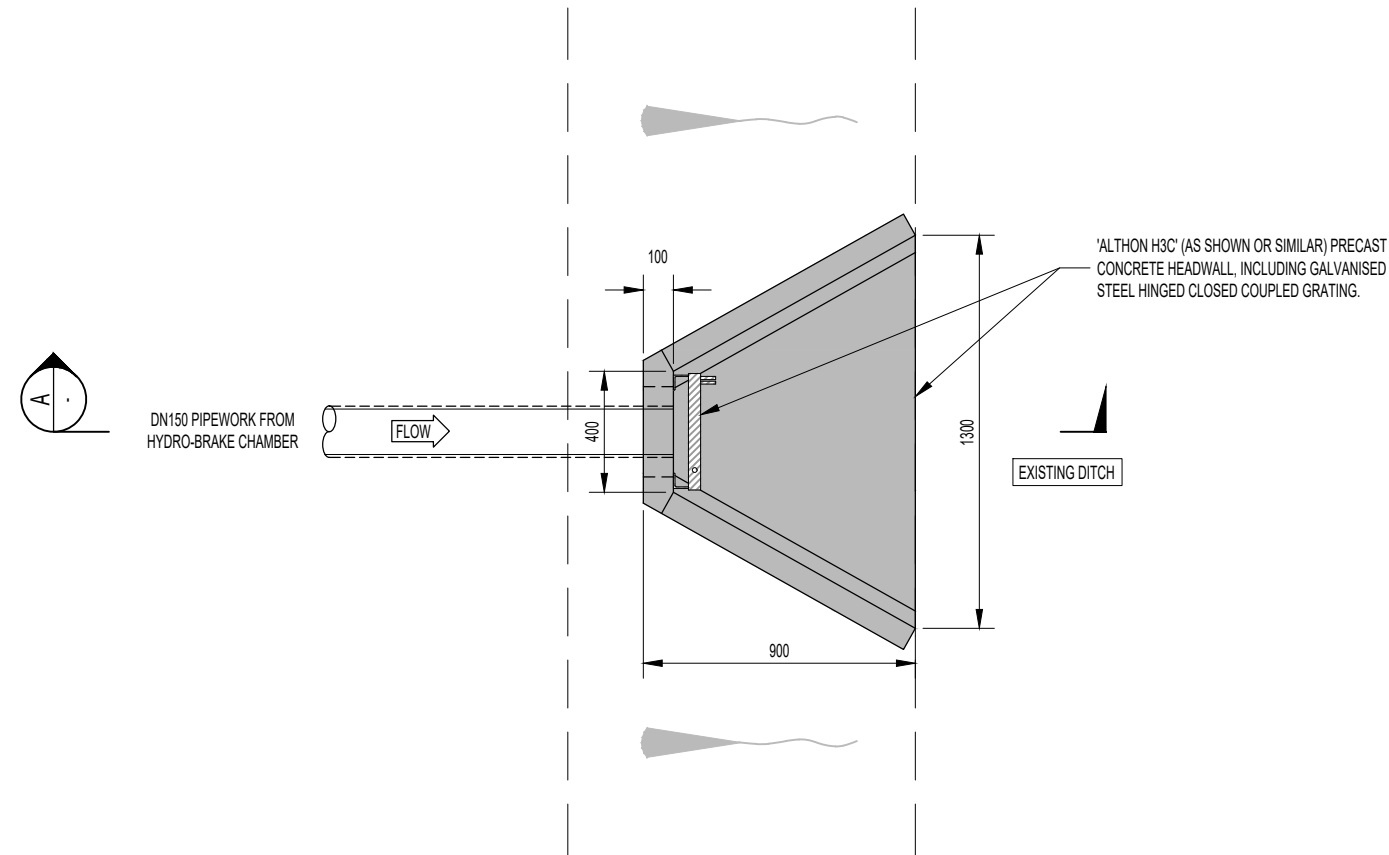

OUTFALL HEADWALL
PLAN VIEW

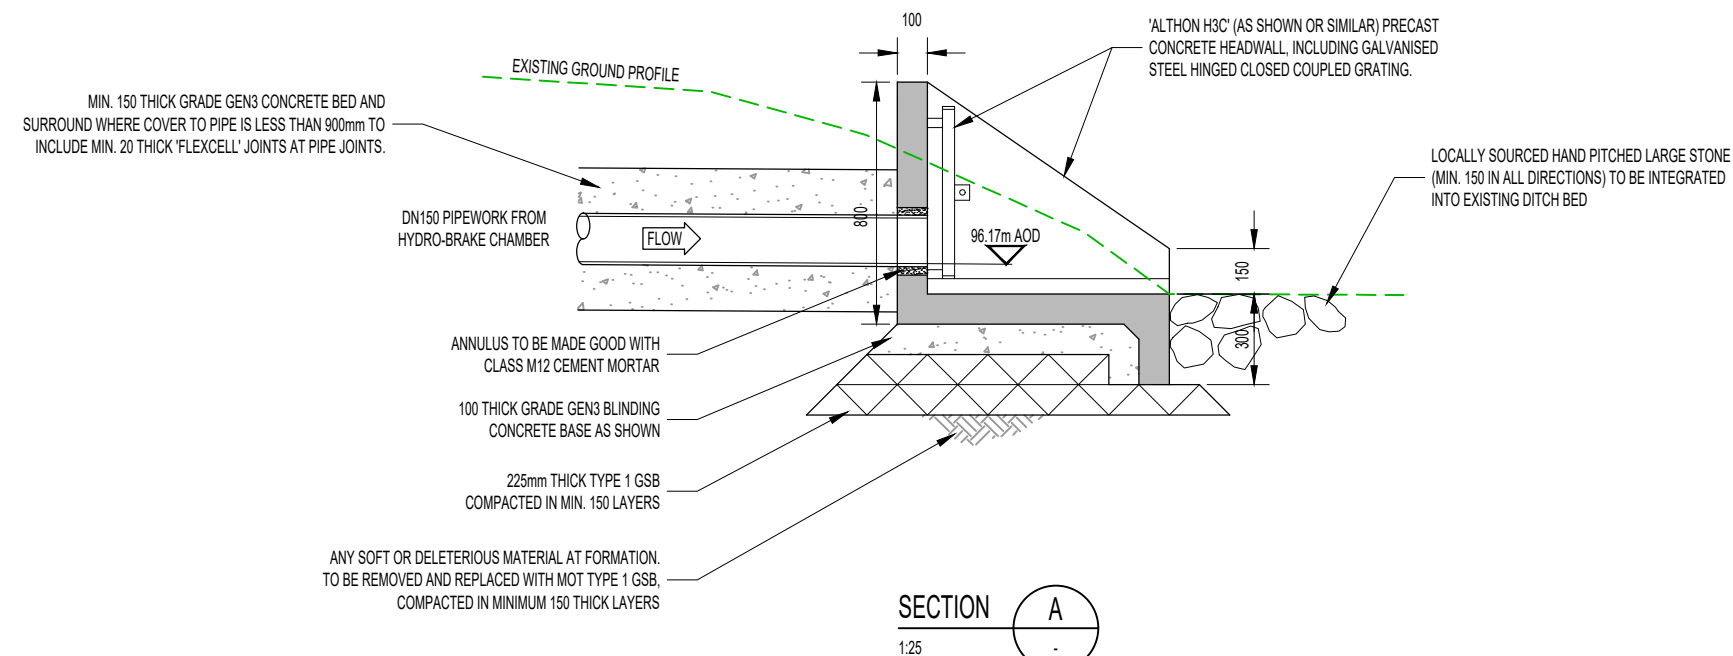

SECTION
1:25 A

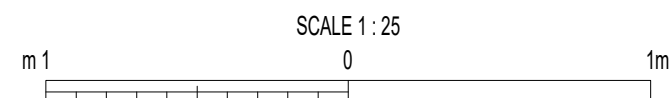

NOTES

- ALL DIMENSIONS IN MILLIMETRES AND ALL LEVELS IN METRES ABOVE ORDNANCE DATUM UNLESS SHOWN OTHERWISE.
- THIS DESIGN IS PROPOSED ON THE BASIS OF CLIENT BRIEF, SPECIFICATIONS, BEST PRACTICE AND RISK REDUCTION / ELIMINATION. THE DESIGNER MUST BE CONSULTED ON ANY PROPOSED CHANGES, BEFORE THEY ARE CONSIDERED FOR IMPLEMENTATION.



CAUTION: THE MANAGEMENT AND DESIGN OF ANY AND ALL TEMPORARY WORKS REQUIRED TO EXECUTE THIS DESIGN ARE THE RESPONSIBILITY OF THE CONTRACTOR.

R00	07-08-20	FIRST ISSUE	EO	AR	TM
REV.	DATE	DESCRIPTION	DSGND	CHKD	APP'D

CLIENT
WYNNSTAY HOME FARM

PRINCIPAL DESIGNER
-

Waterco Ltd., Eden Court, Lon Parcwr Business Park, Ruthin LL15 1NJ tel (+44) 1824 702220 www.waterco.co.uk

SCHEME
CINDERS FARM, RUABON

TITLE
OUTFALL HEADWALL DETAIL

STATUS		APPROVAL	
DESIGNED EO	CHECKED AR	APPROVED TM	SCALE / SHEET SIZE 1 : 25 A3
DRAWING NO. 12443-2402			REV R00