




Existing Elevations

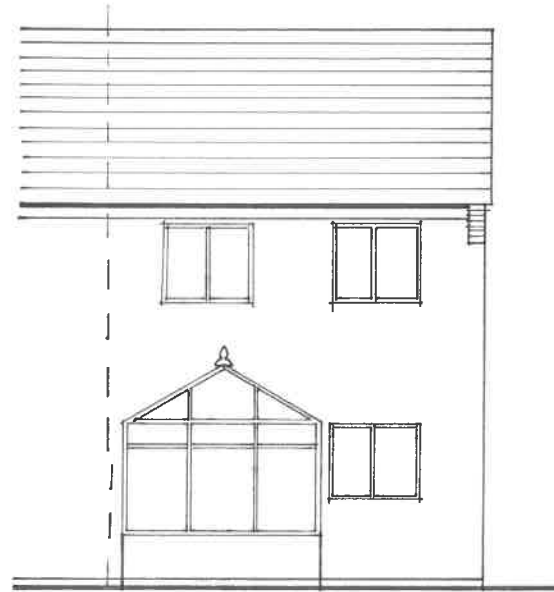

Existing South Elevation

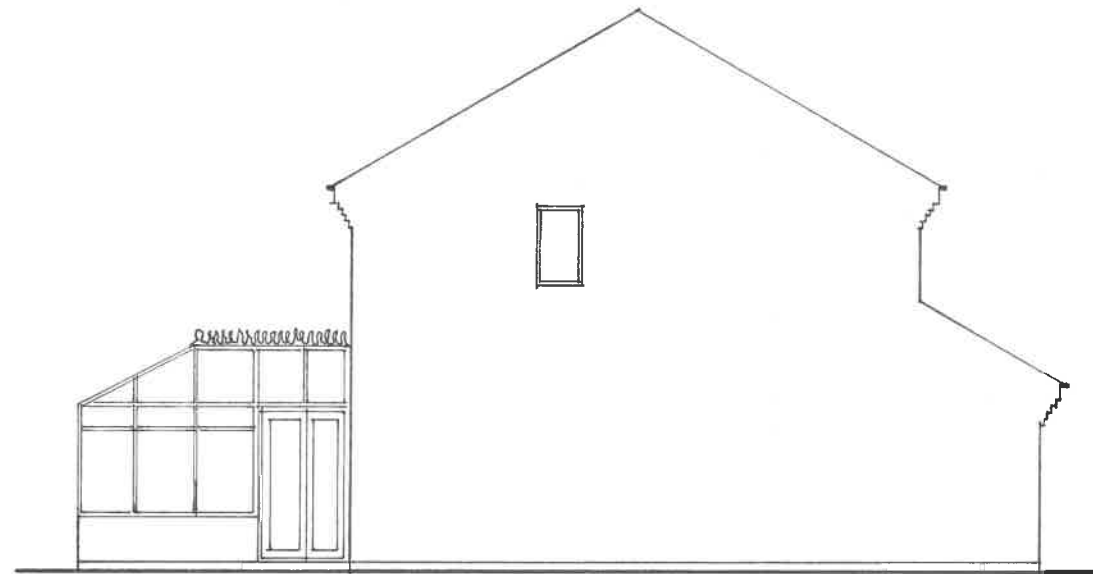


Existing East Elevation

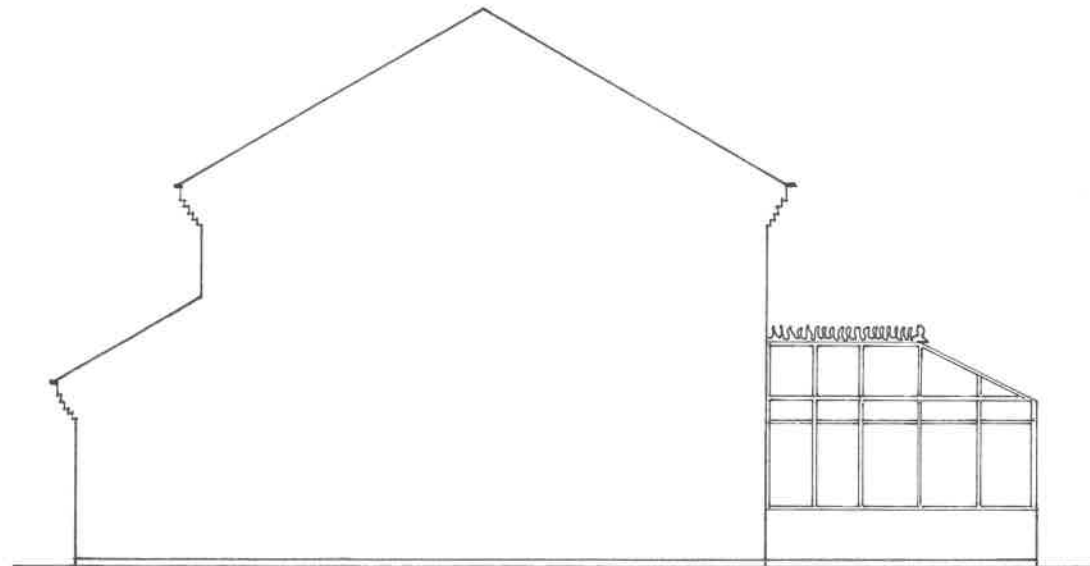


Existing West Elevation

Site Plan. Scale - 1:200

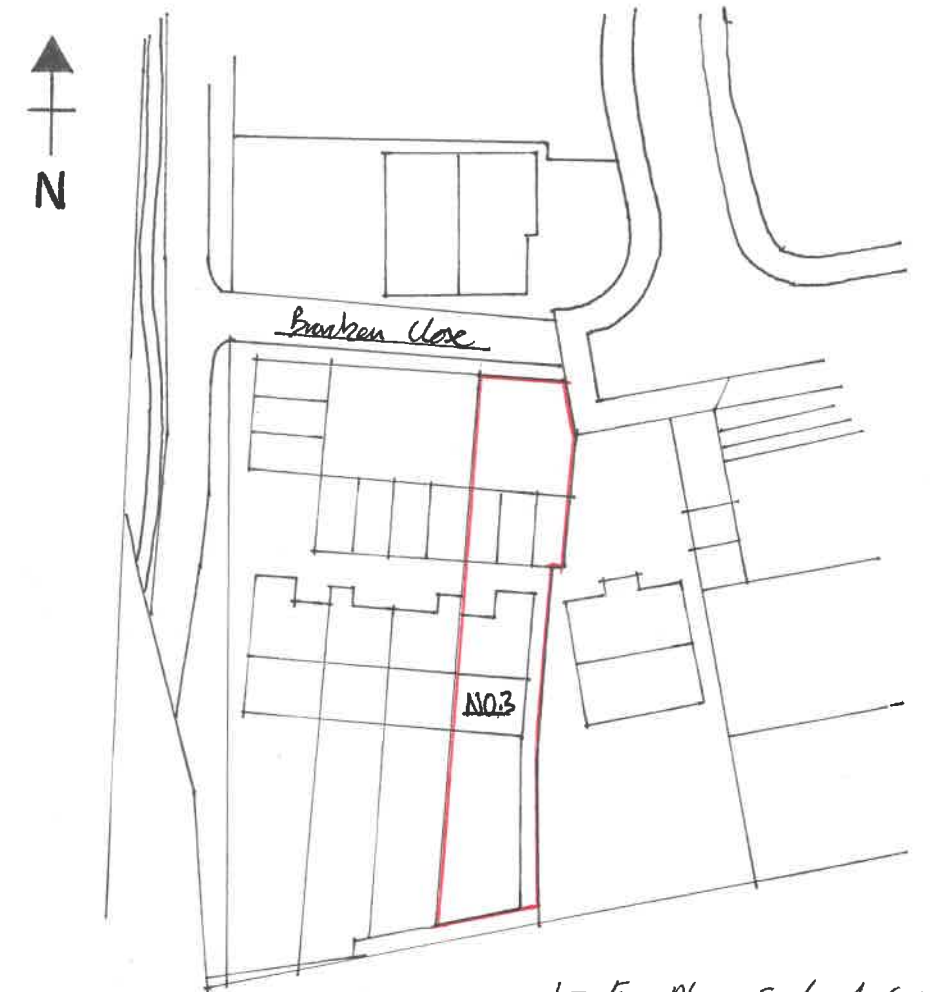


Location Plan. Scale - 1:500

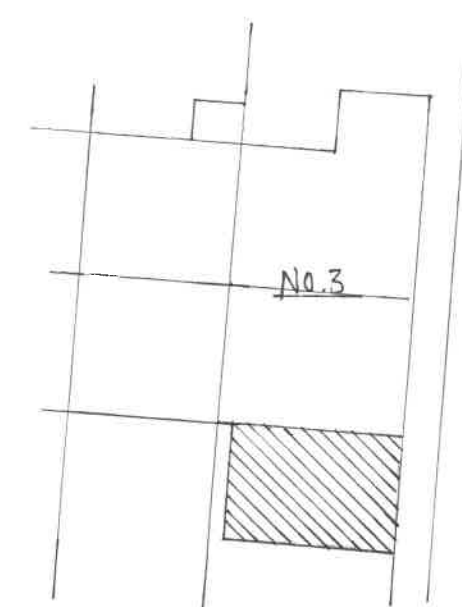

Proposed Extension


Proposed extension to rear of No.3
Birken Close, Ruckon, for Mr & Mrs
S. Harris
24th March 2020 Scales - 1:100, 1:200, 1:500
DO NOT SCALE OFF PLAN

PROPOSED FIRST FLOOR PLAN

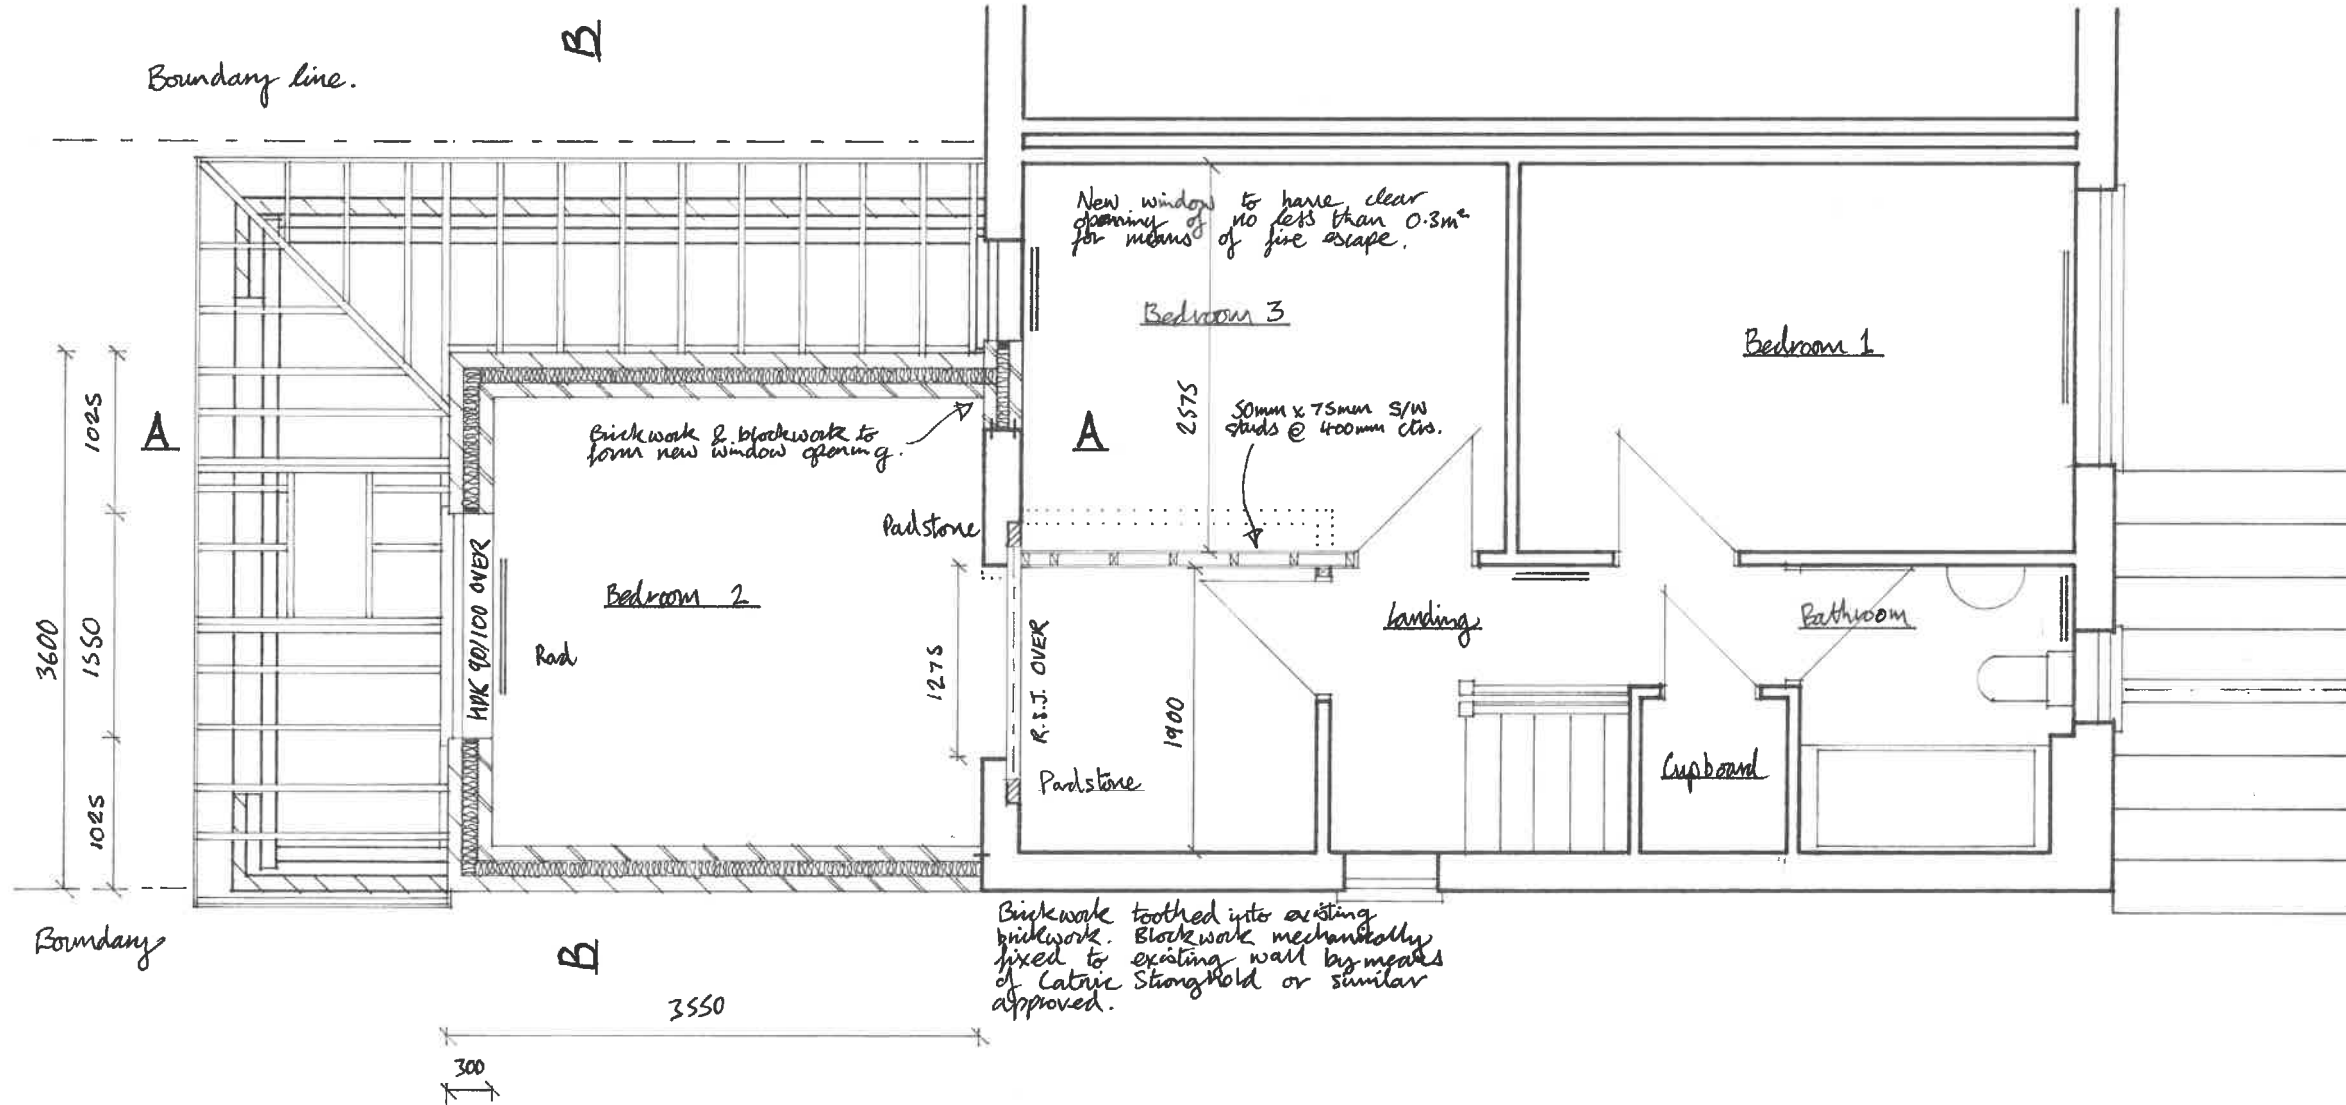



Proposed extension to rear of No.3
Bracken Close, Rualon, for Mr & Mrs
S. Harris
24th March 2020 Scale - 1:50
DO NOT SCALE OFF PLAN

PROPOSED GROUND FLOOR PLAN

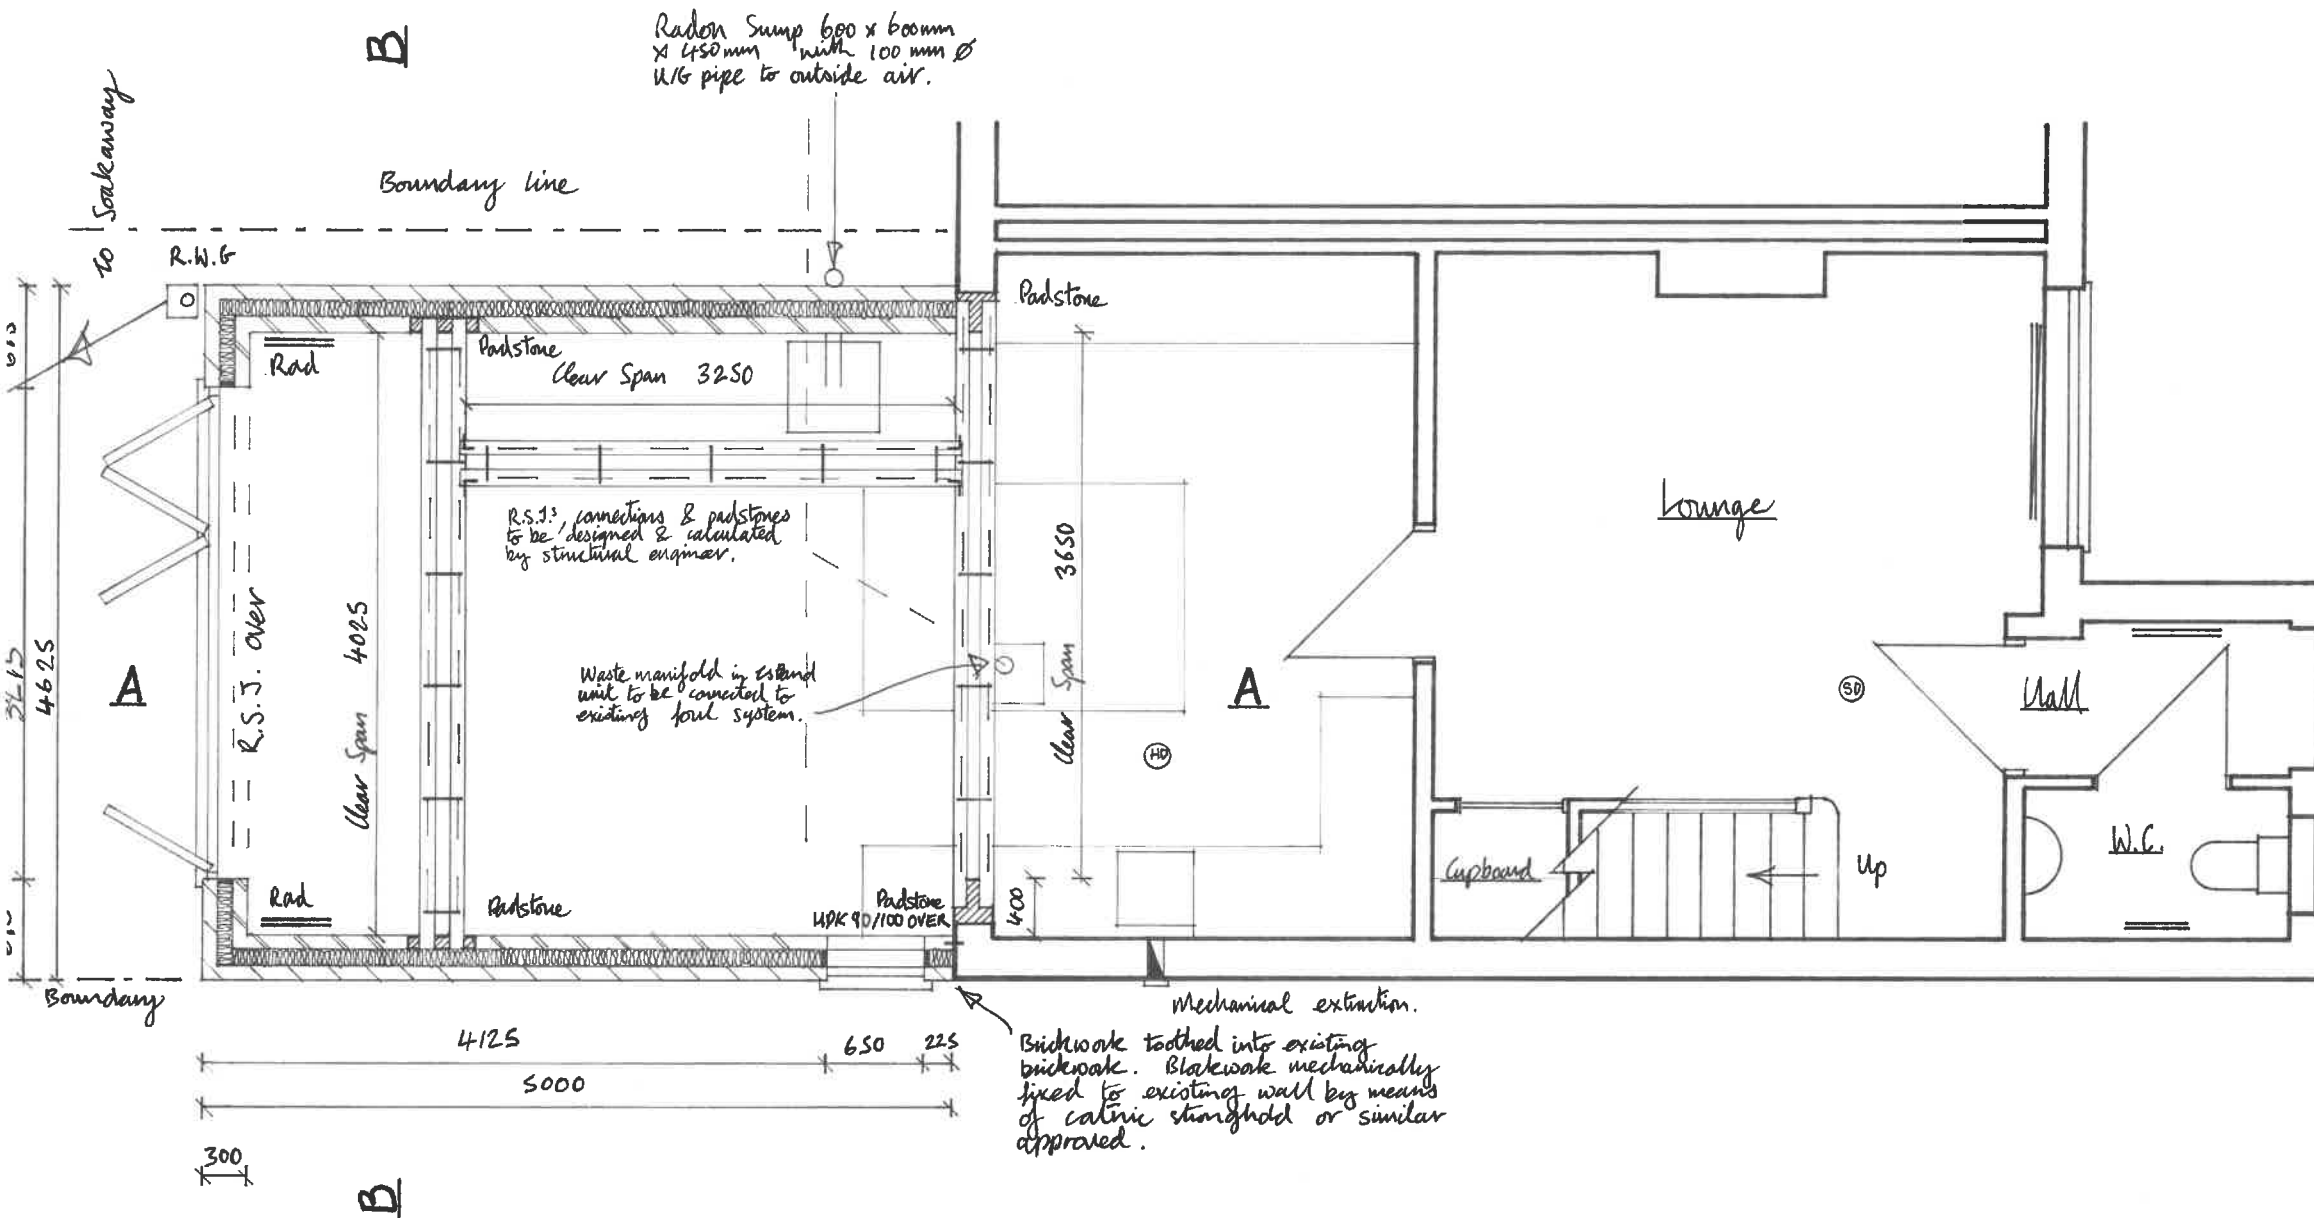

Proposed extension to rear of No. 3
Buckton Close, Radon, for Mr & Mrs
S. Harris.
24th March 2020 Scale - 1:50
DO NOT SCALE OFF PLAN

Existing Floor Plans

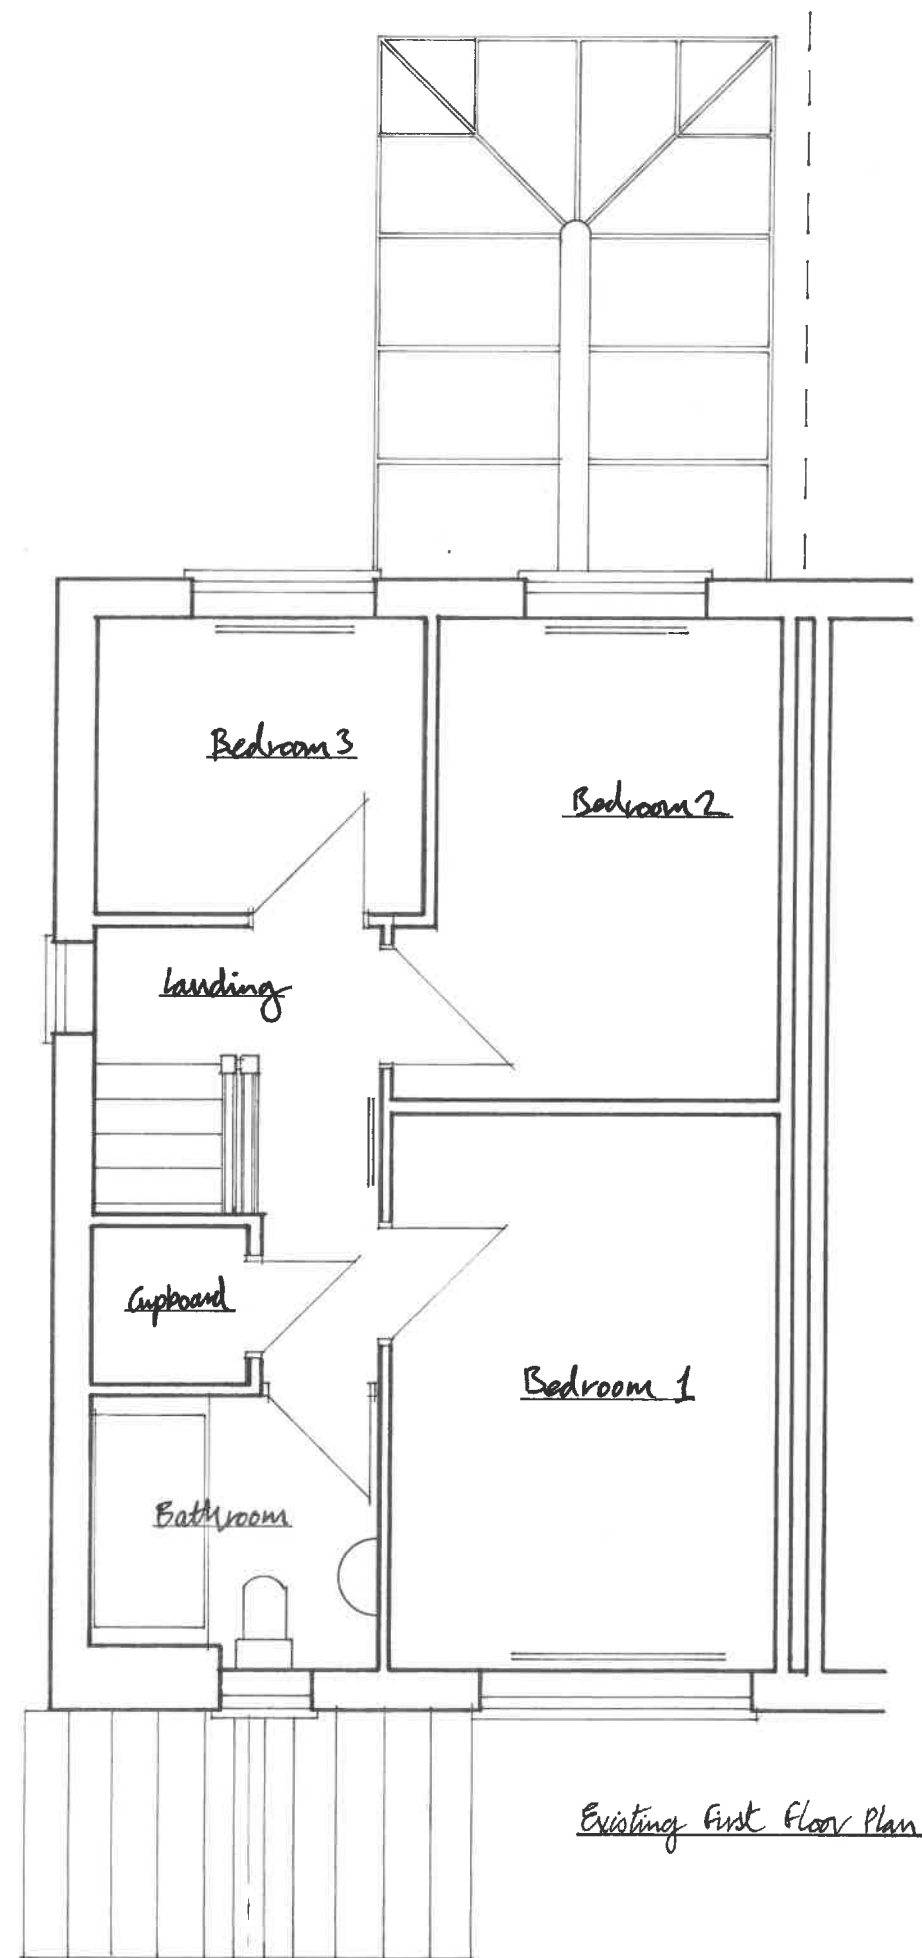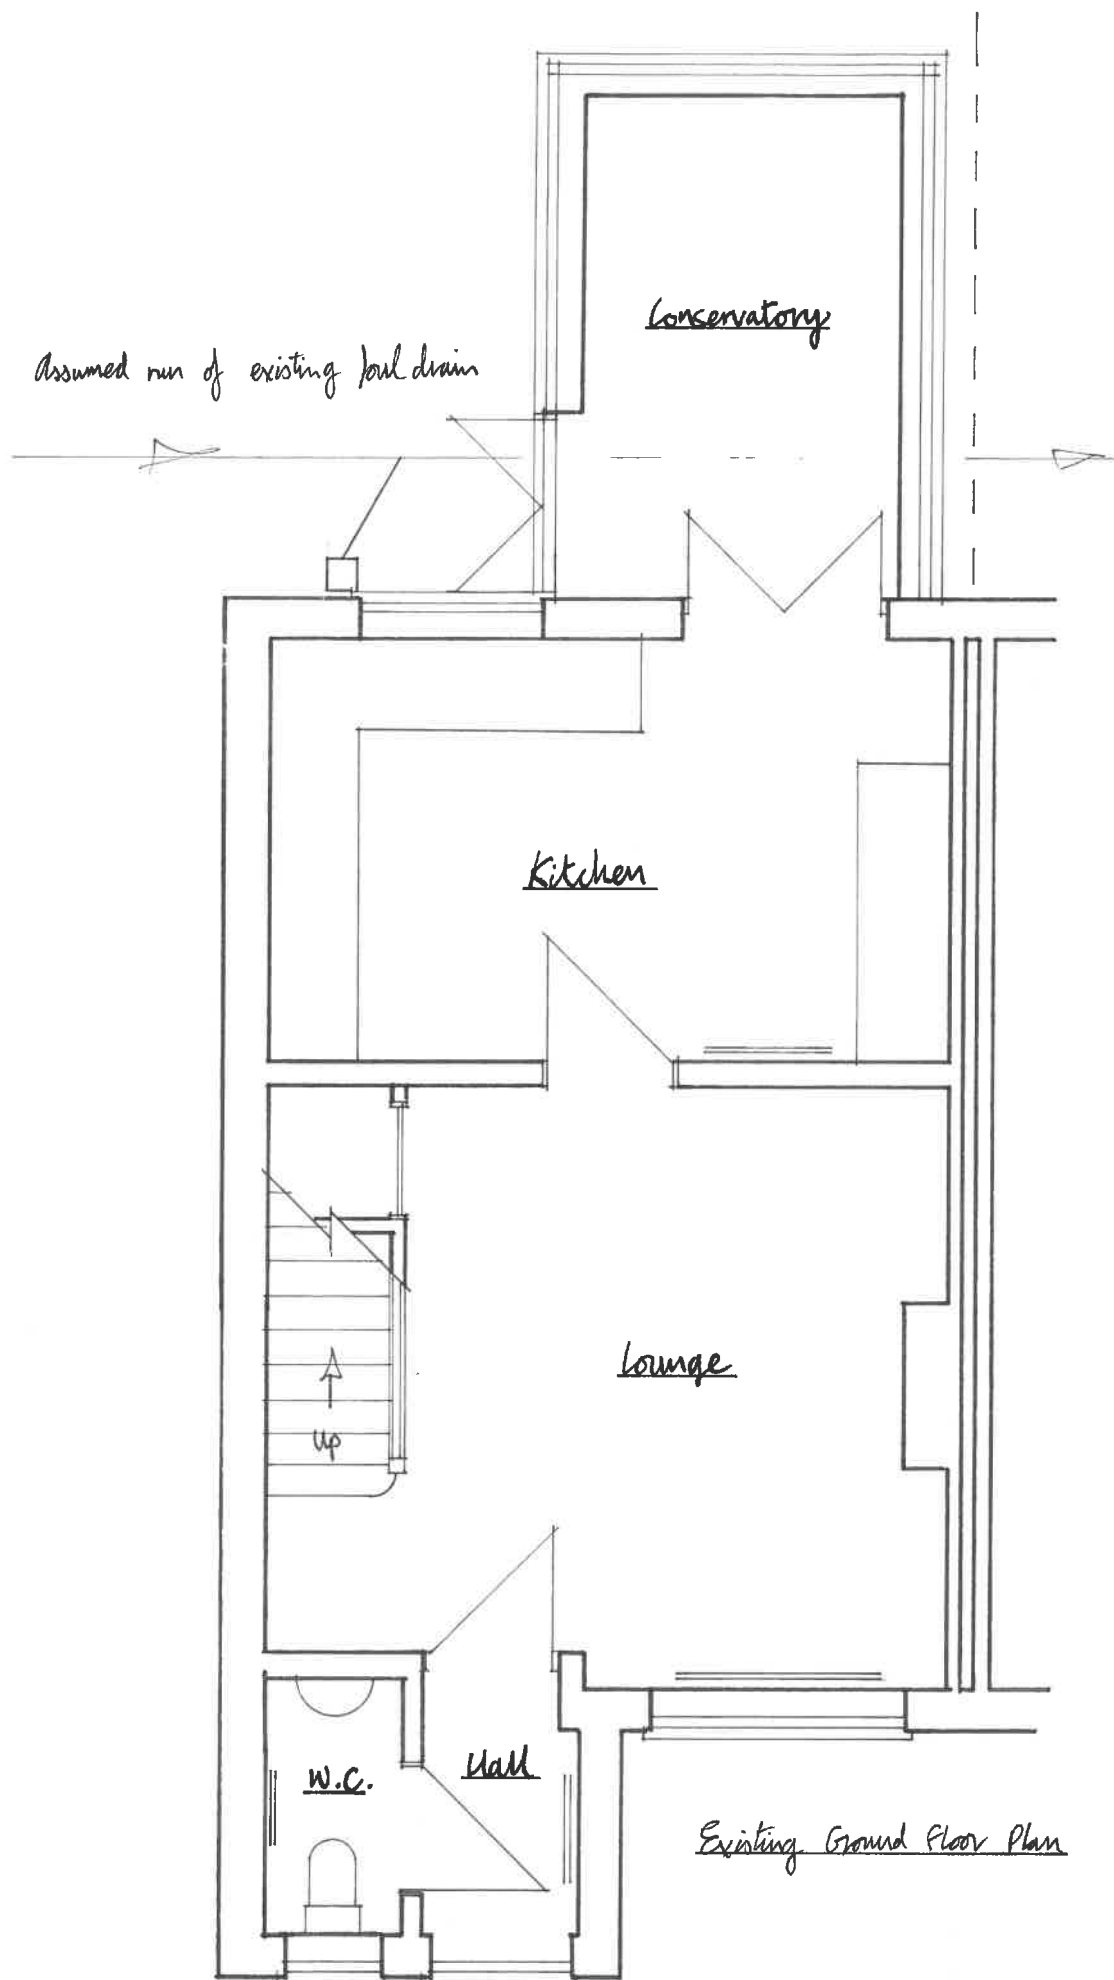


Proposed extension to rear of NO.3
Buckton Close, Rye, for Mr & Mrs
S. Harris.
24th March 2020 Scale-1:50
DO NOT SCALE OFF PLAN

PROPOSED ELEVATIONS



gutter splits & rainwater goods to match existing.

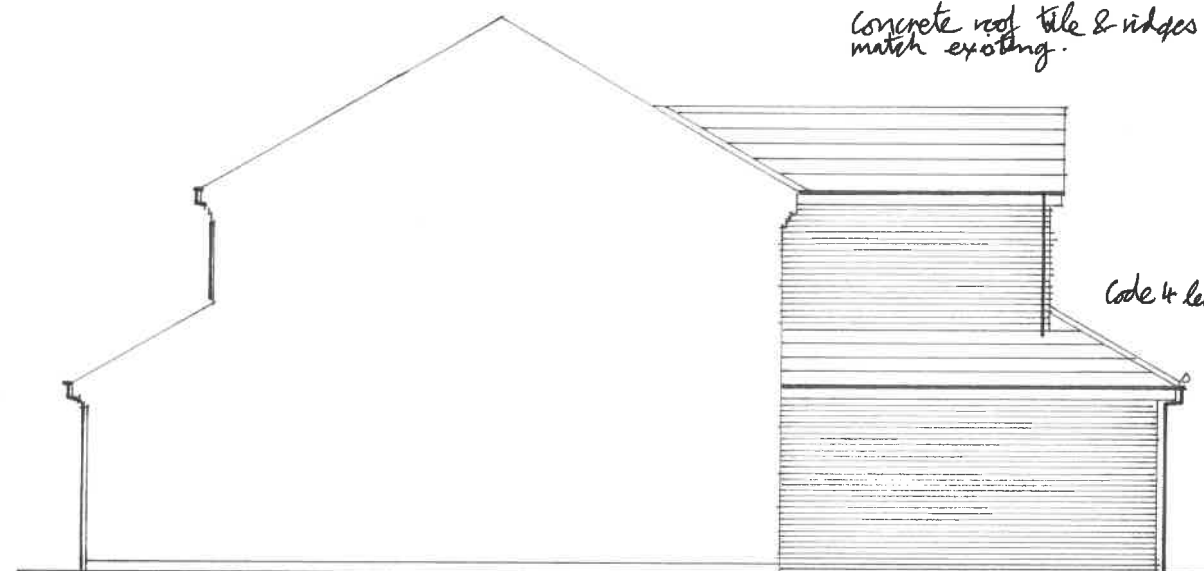

code 4 lead to valleys & abutments.

Proposed extension to rear of No. 3
Bracken Close, Rualon, for Mr & Mrs
S. Harris
24th March 2020 Scale - 1:100
DO NOT SCALE OFF PLAN