

**PROPOSED EXTENSION AND ALTERATIONS
TO 9 MAELOR COURT,
OVERTON,
WREXHAM.
LL13 OHE**

Date July 2020



Scales:

- 1.50 Existing and proposed floor layout plans
- 1.50 Existing and proposed elevations

Paul Whale Studio 83.
The Fort Offices,
Artillery Business Park,
Park Hall,
Oswestry,
Shropshire.
SY11 4AD.


Tel 01691 664239



Email;
paulwhale@studio83.co.uk

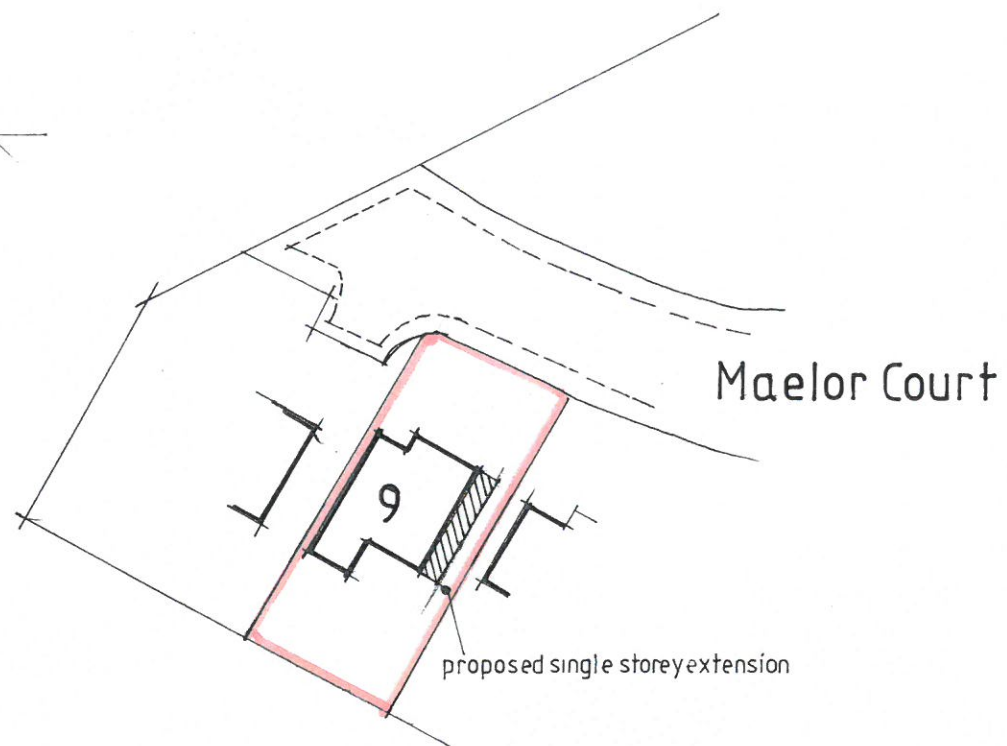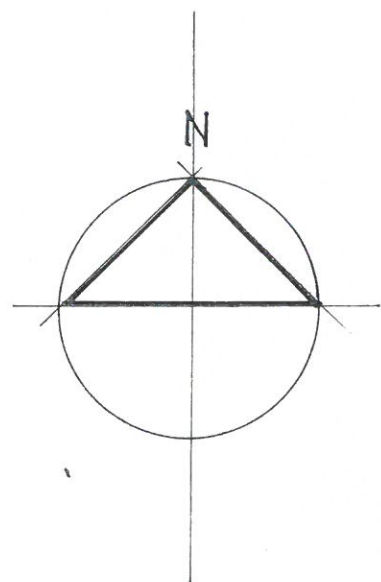


BLOCK LAYOUT PLAN 1.500

9 Maelor Court, Overton

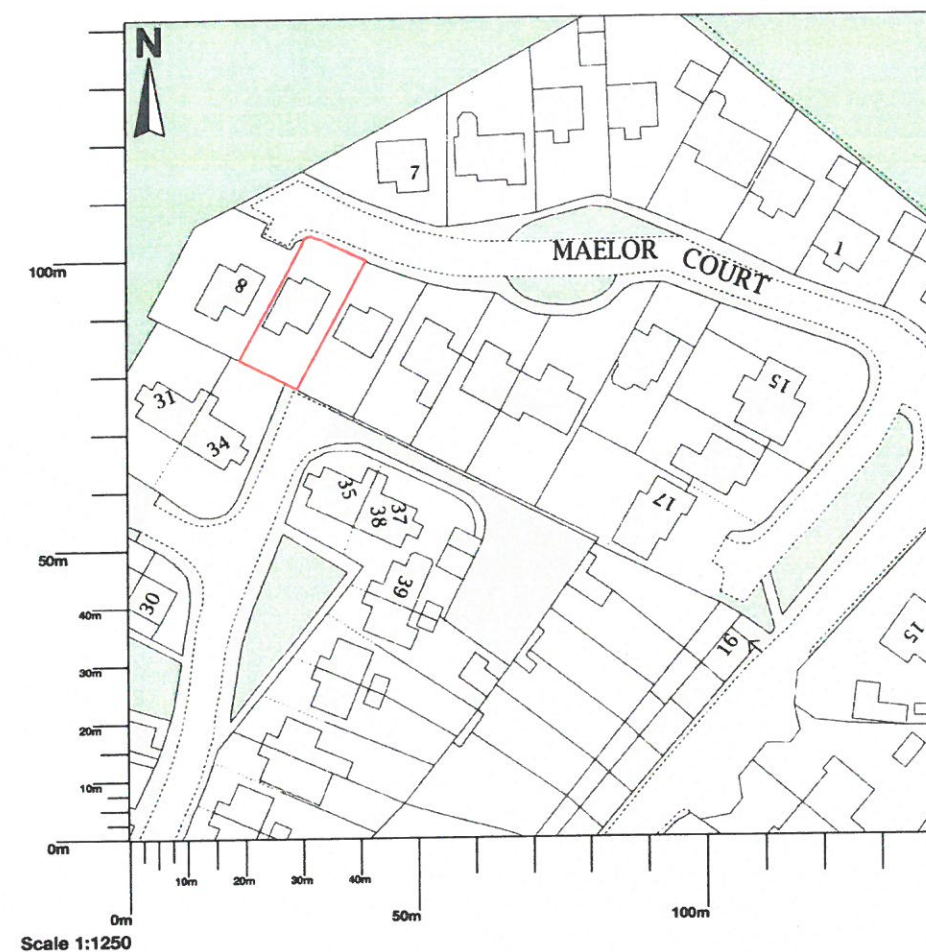


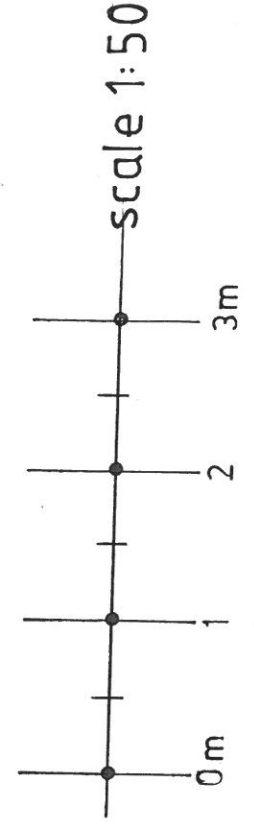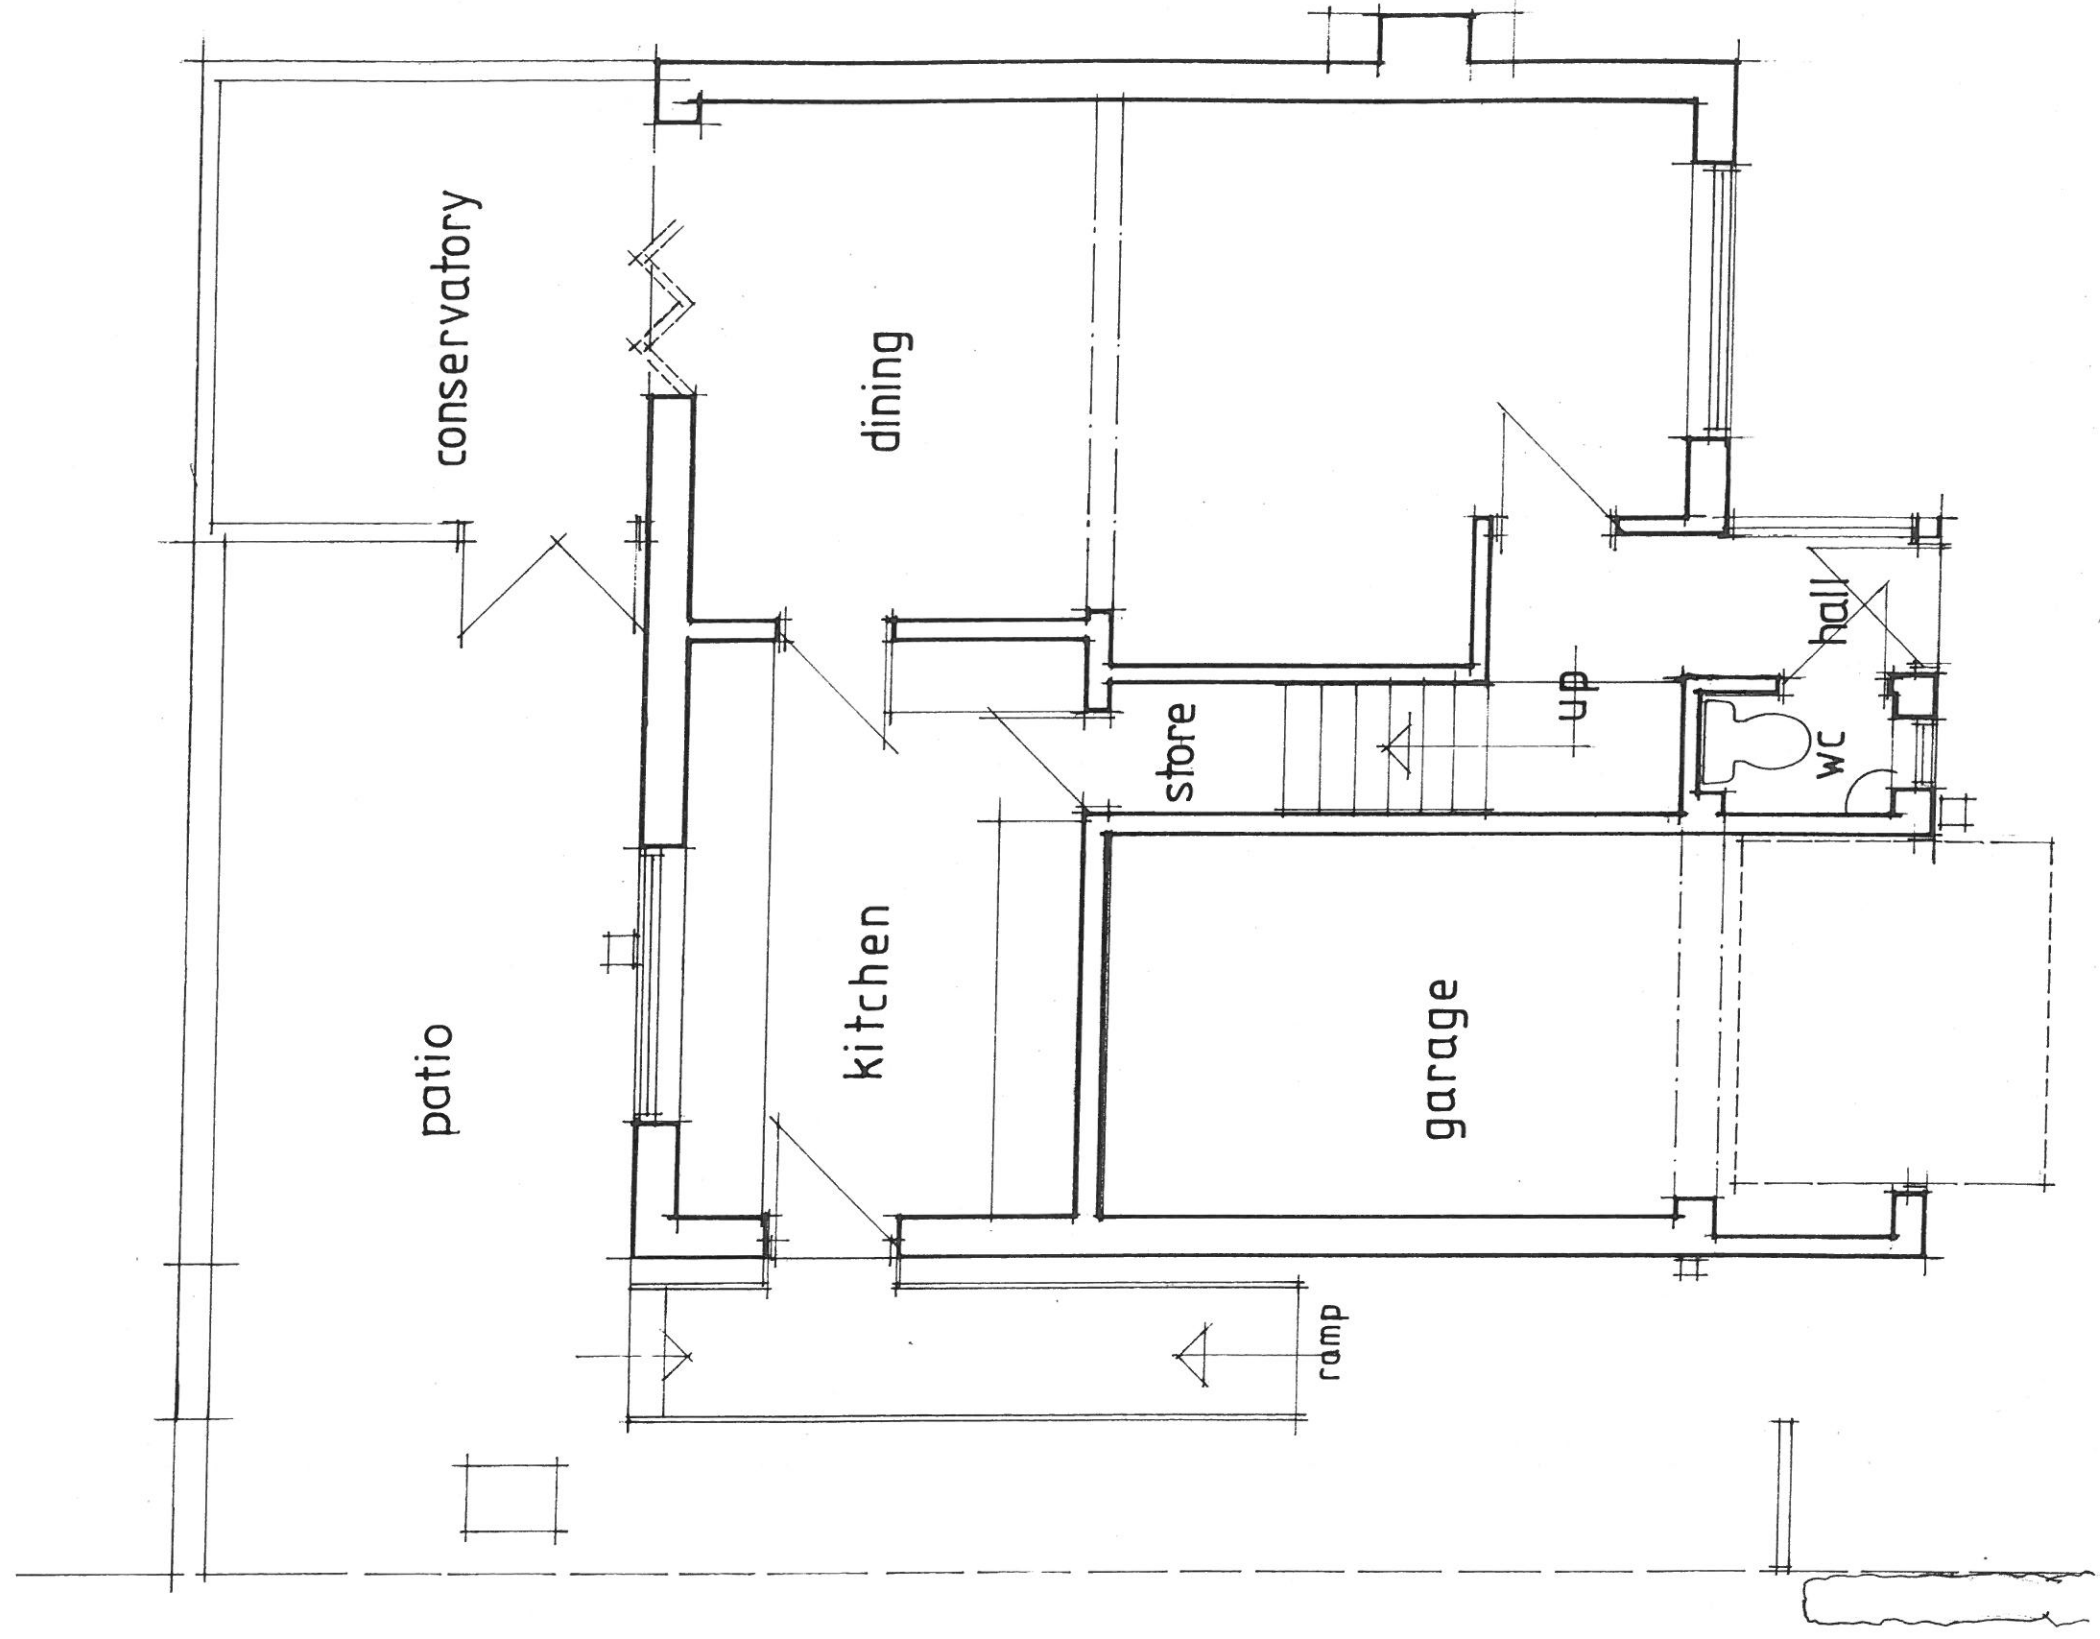


GROUND FLOOR PLAN AS EXISTING

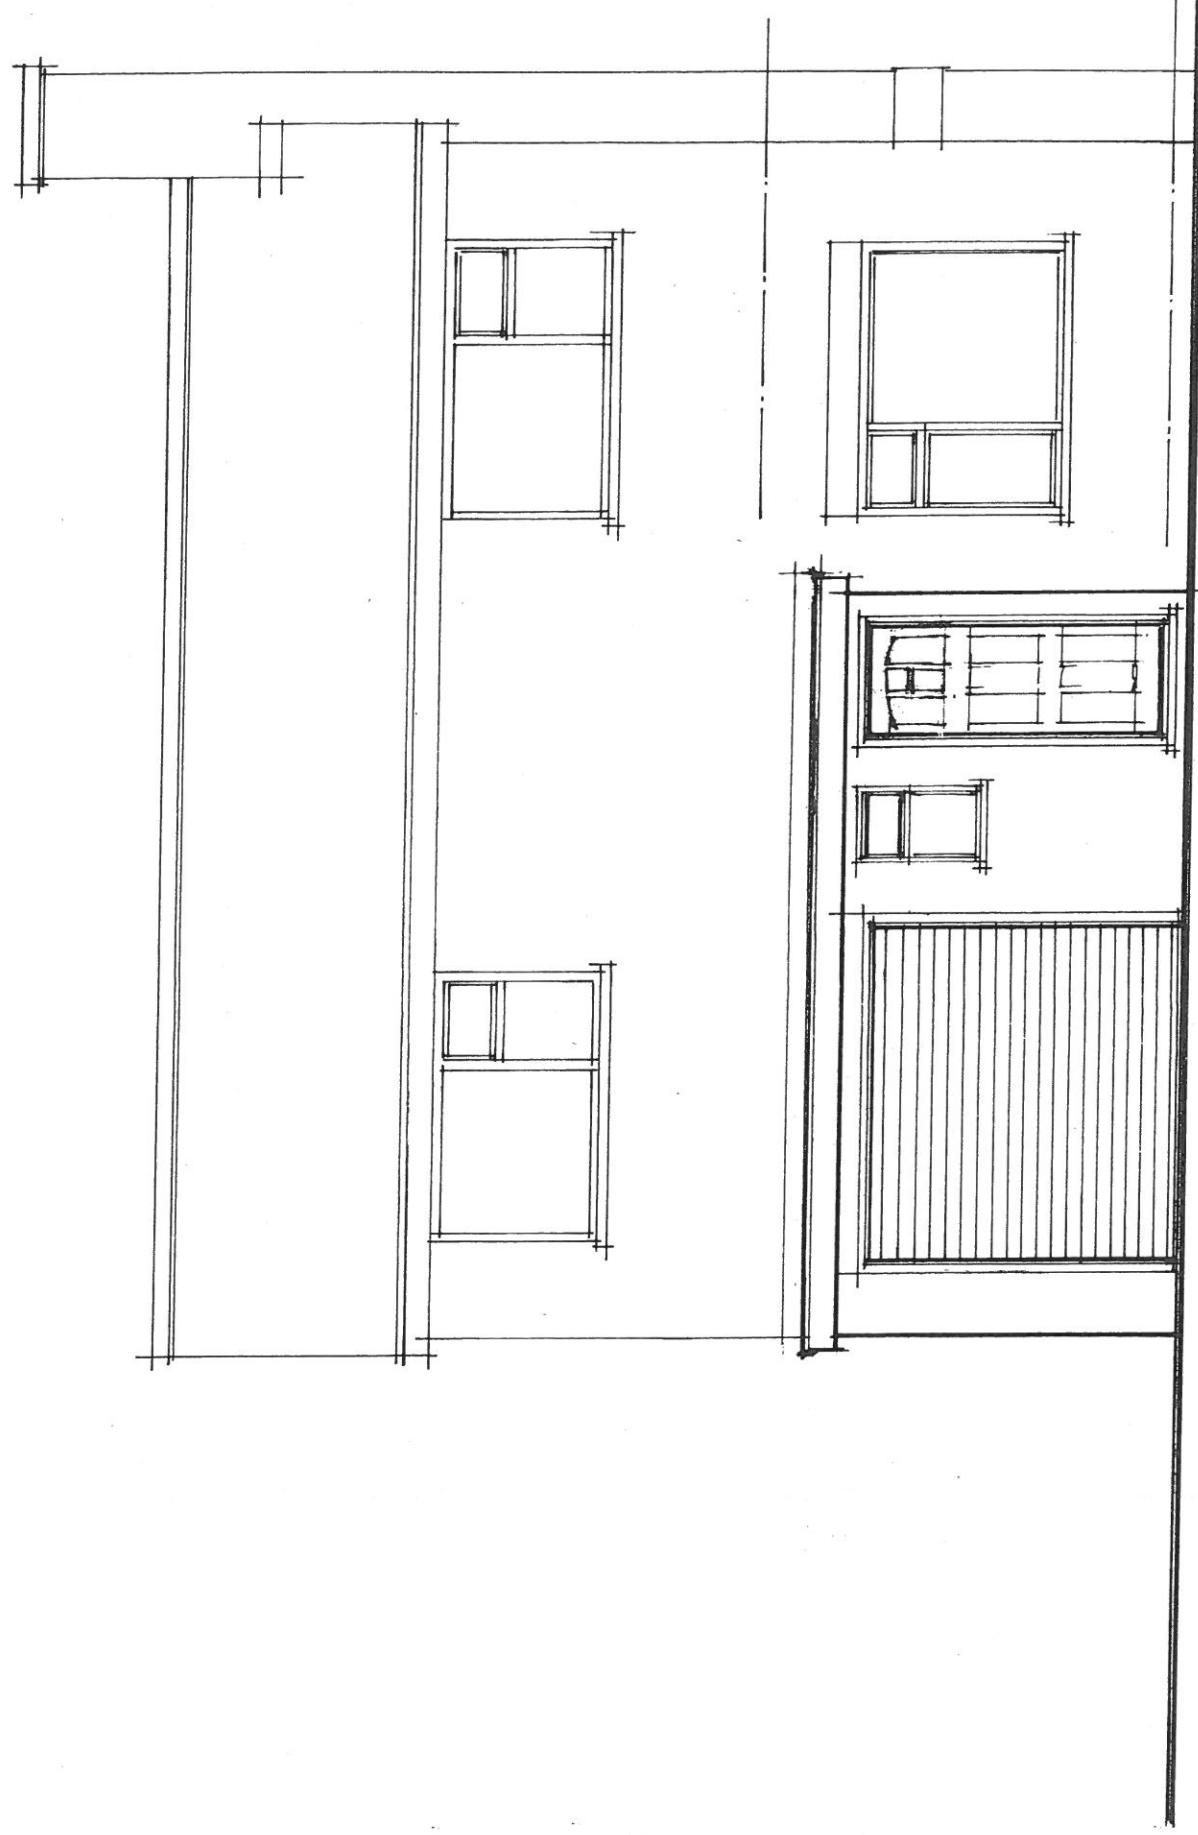


FRONT ELEVATION ASEXISTING

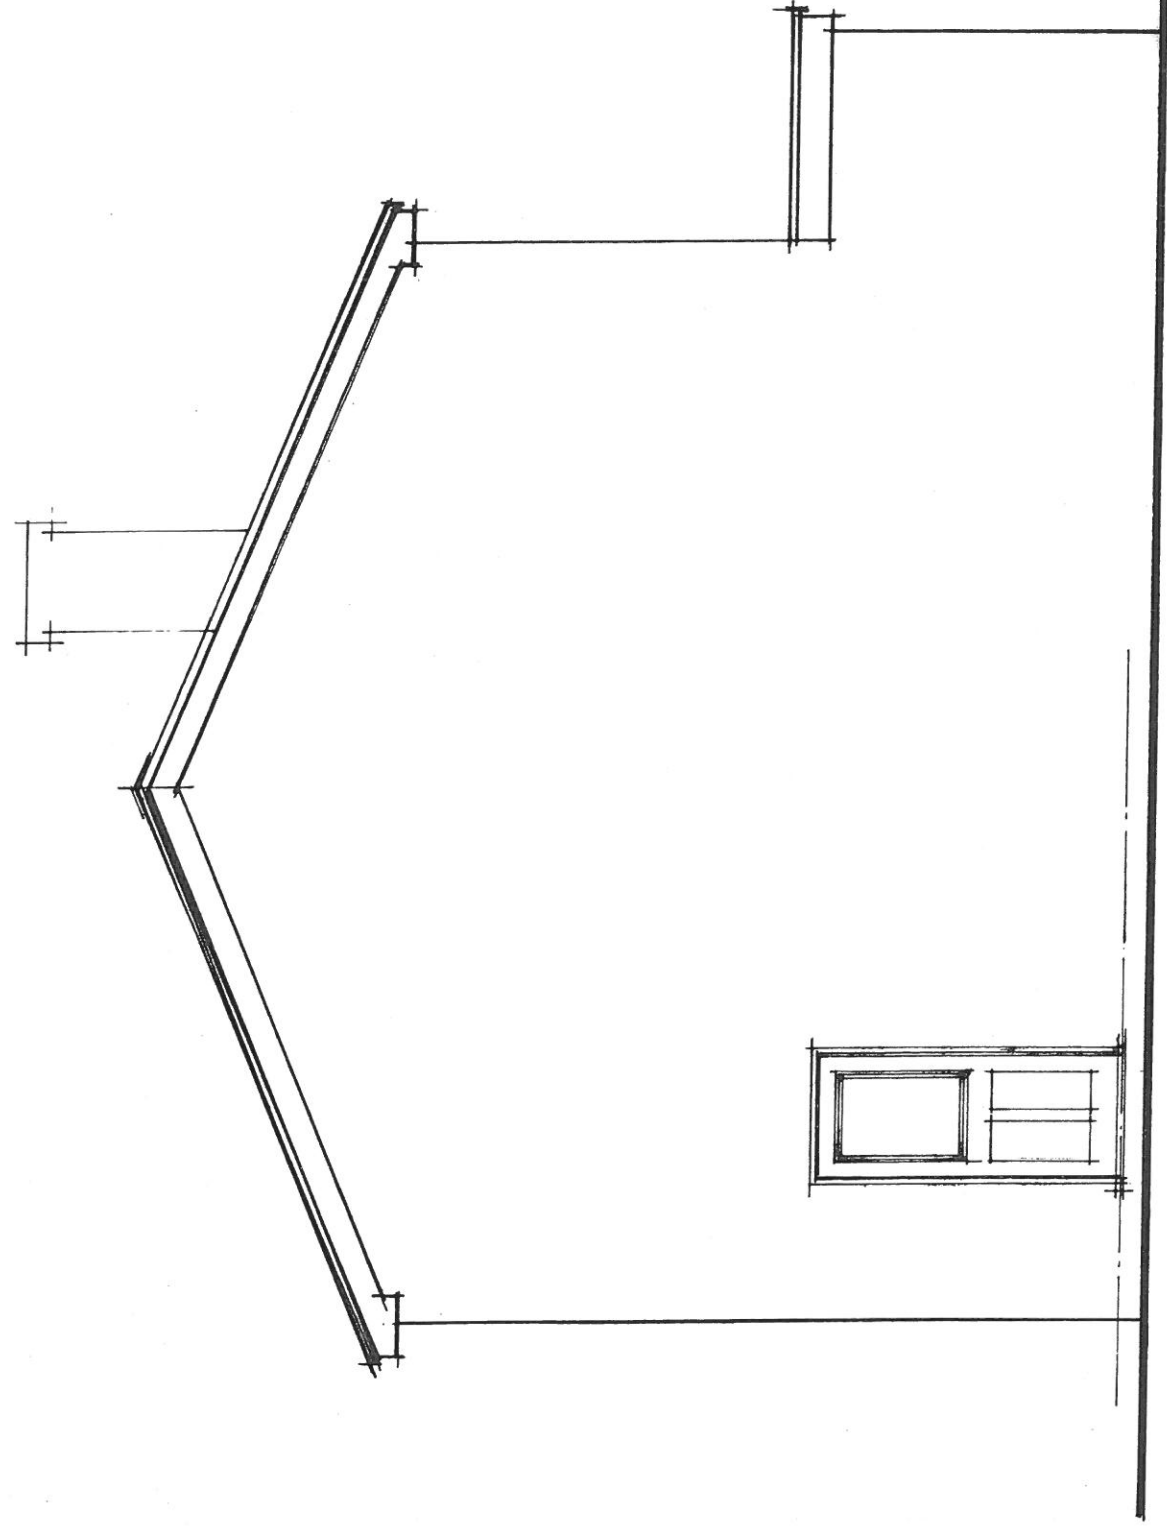


SIDE ELEVATION ASEXISTING

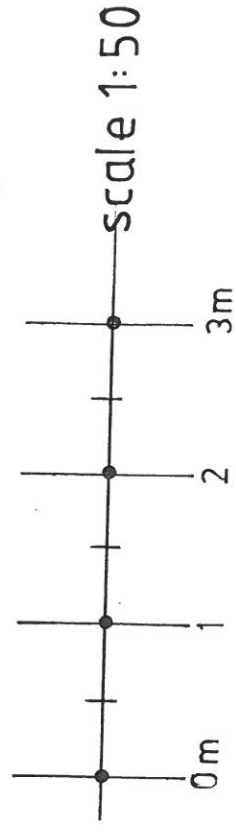


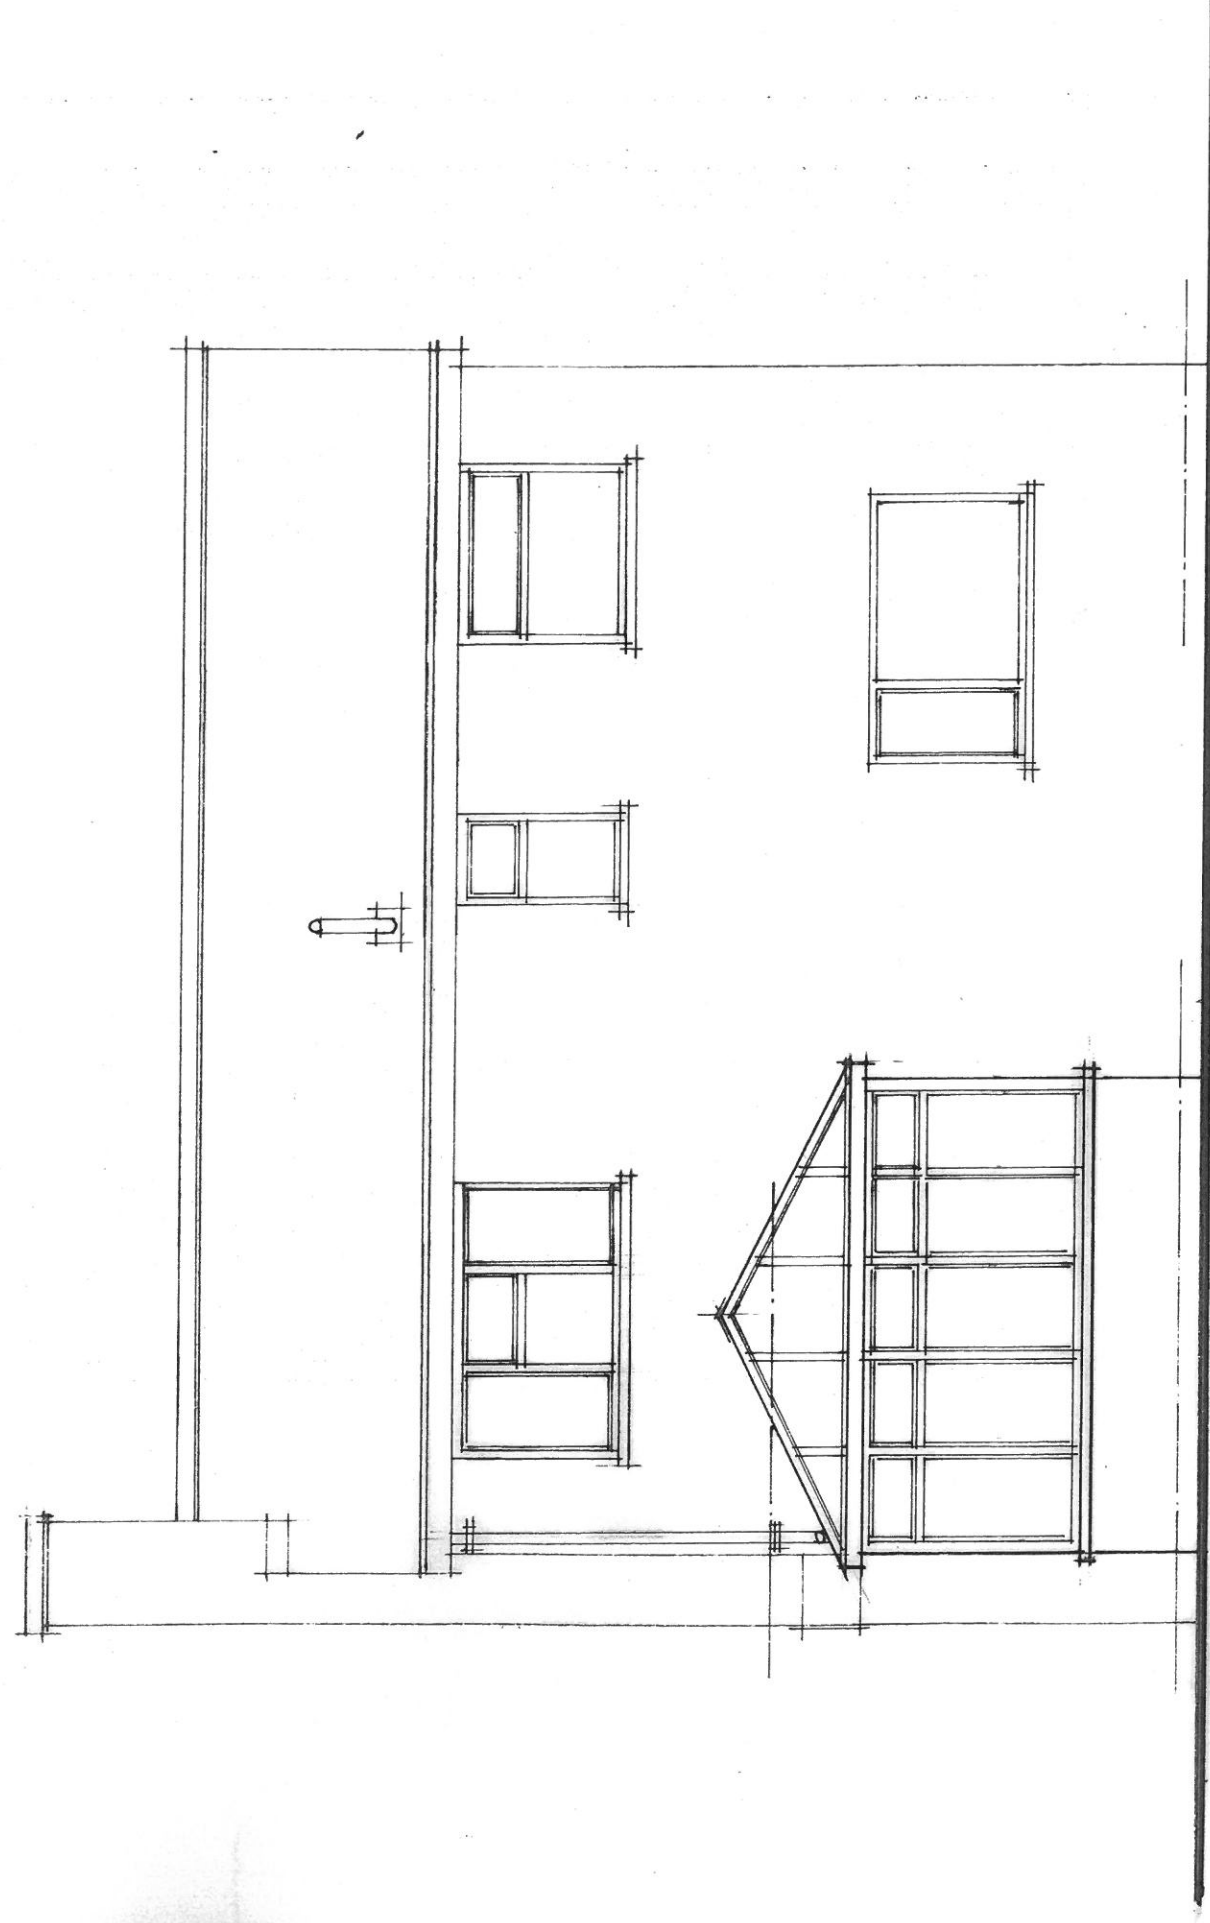


REAR ELEVATION ASEXISTING

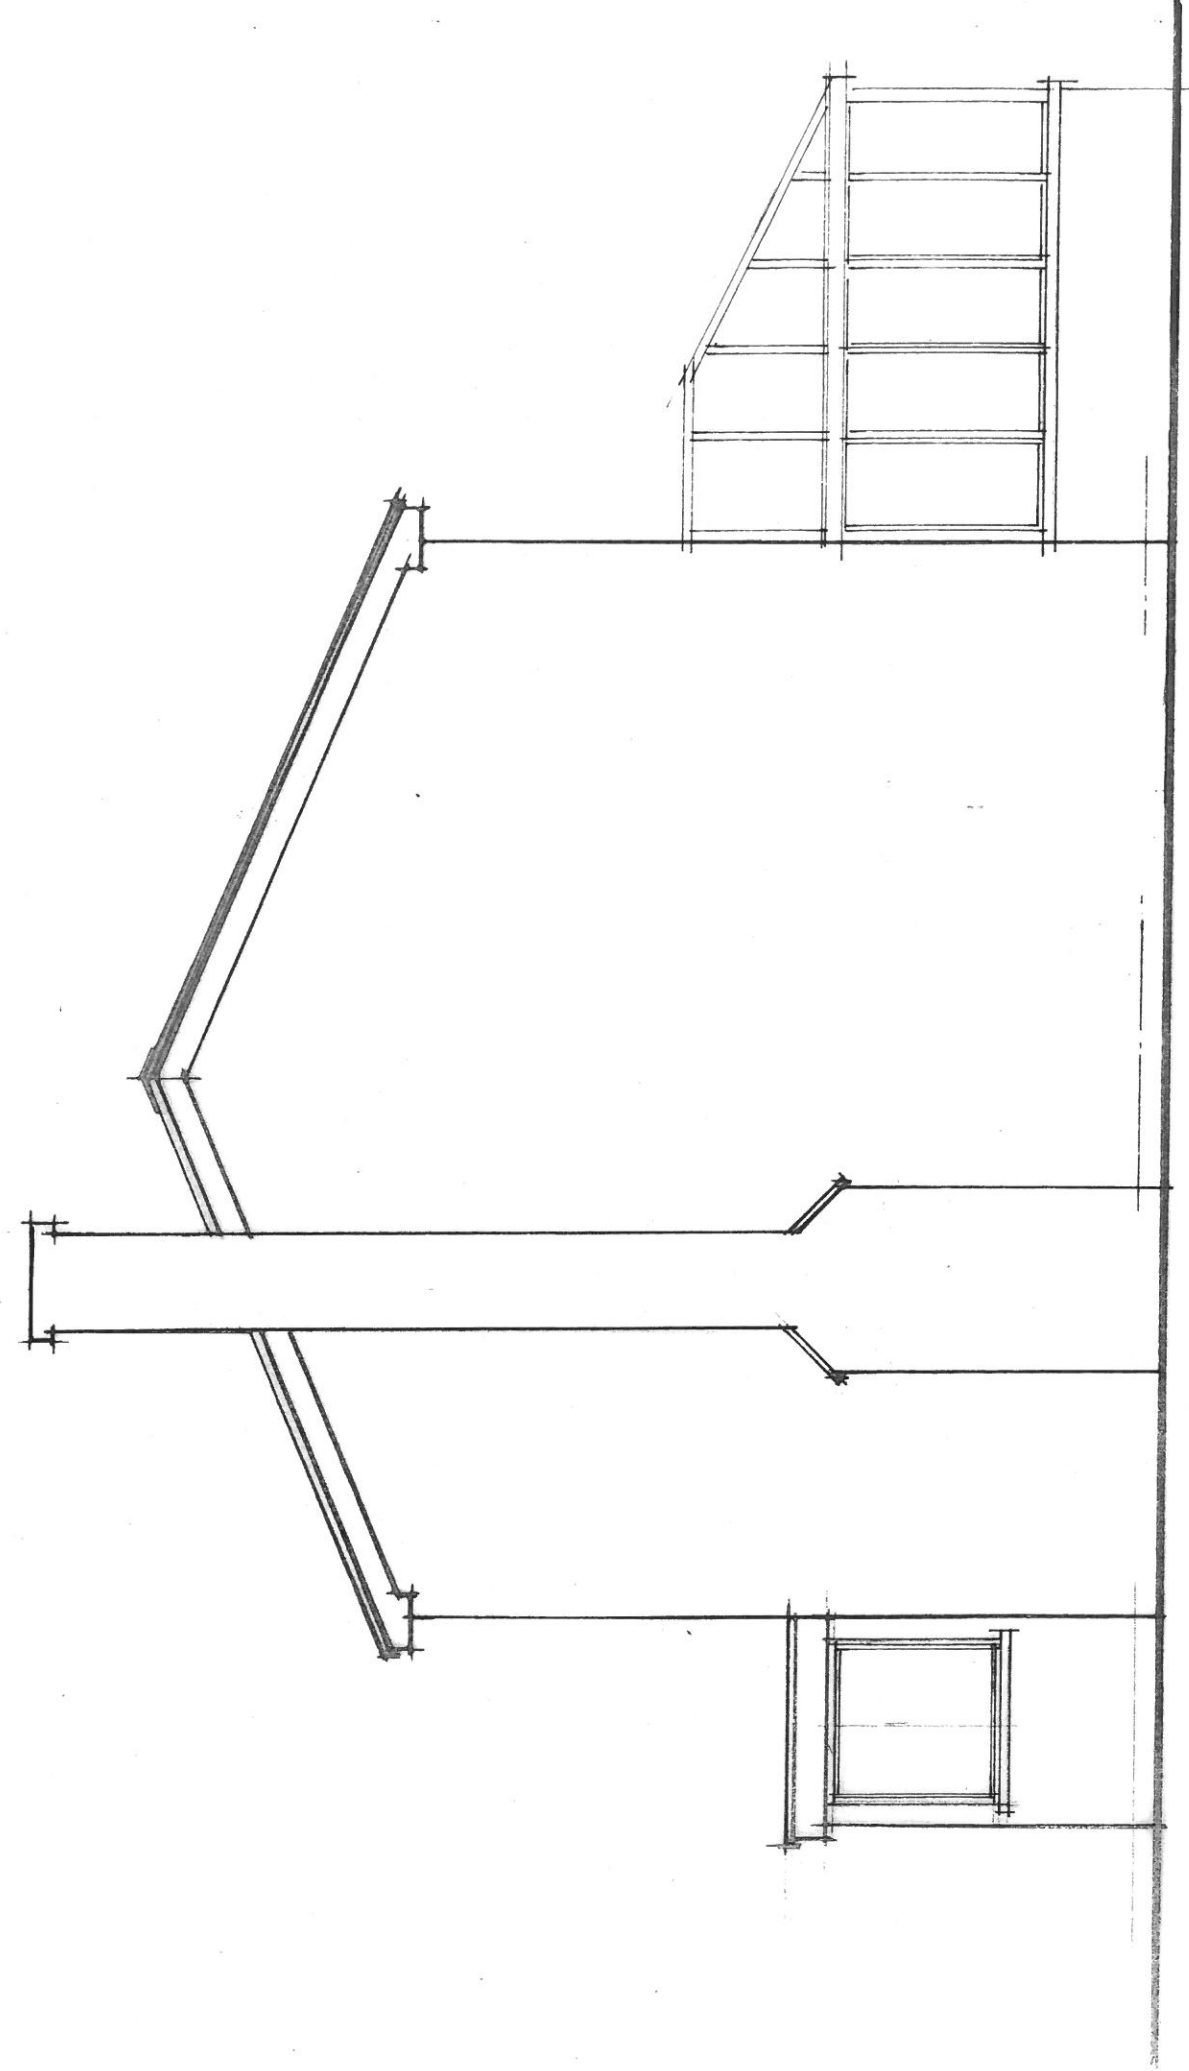


SIDE ELEVATION ASEXISTING

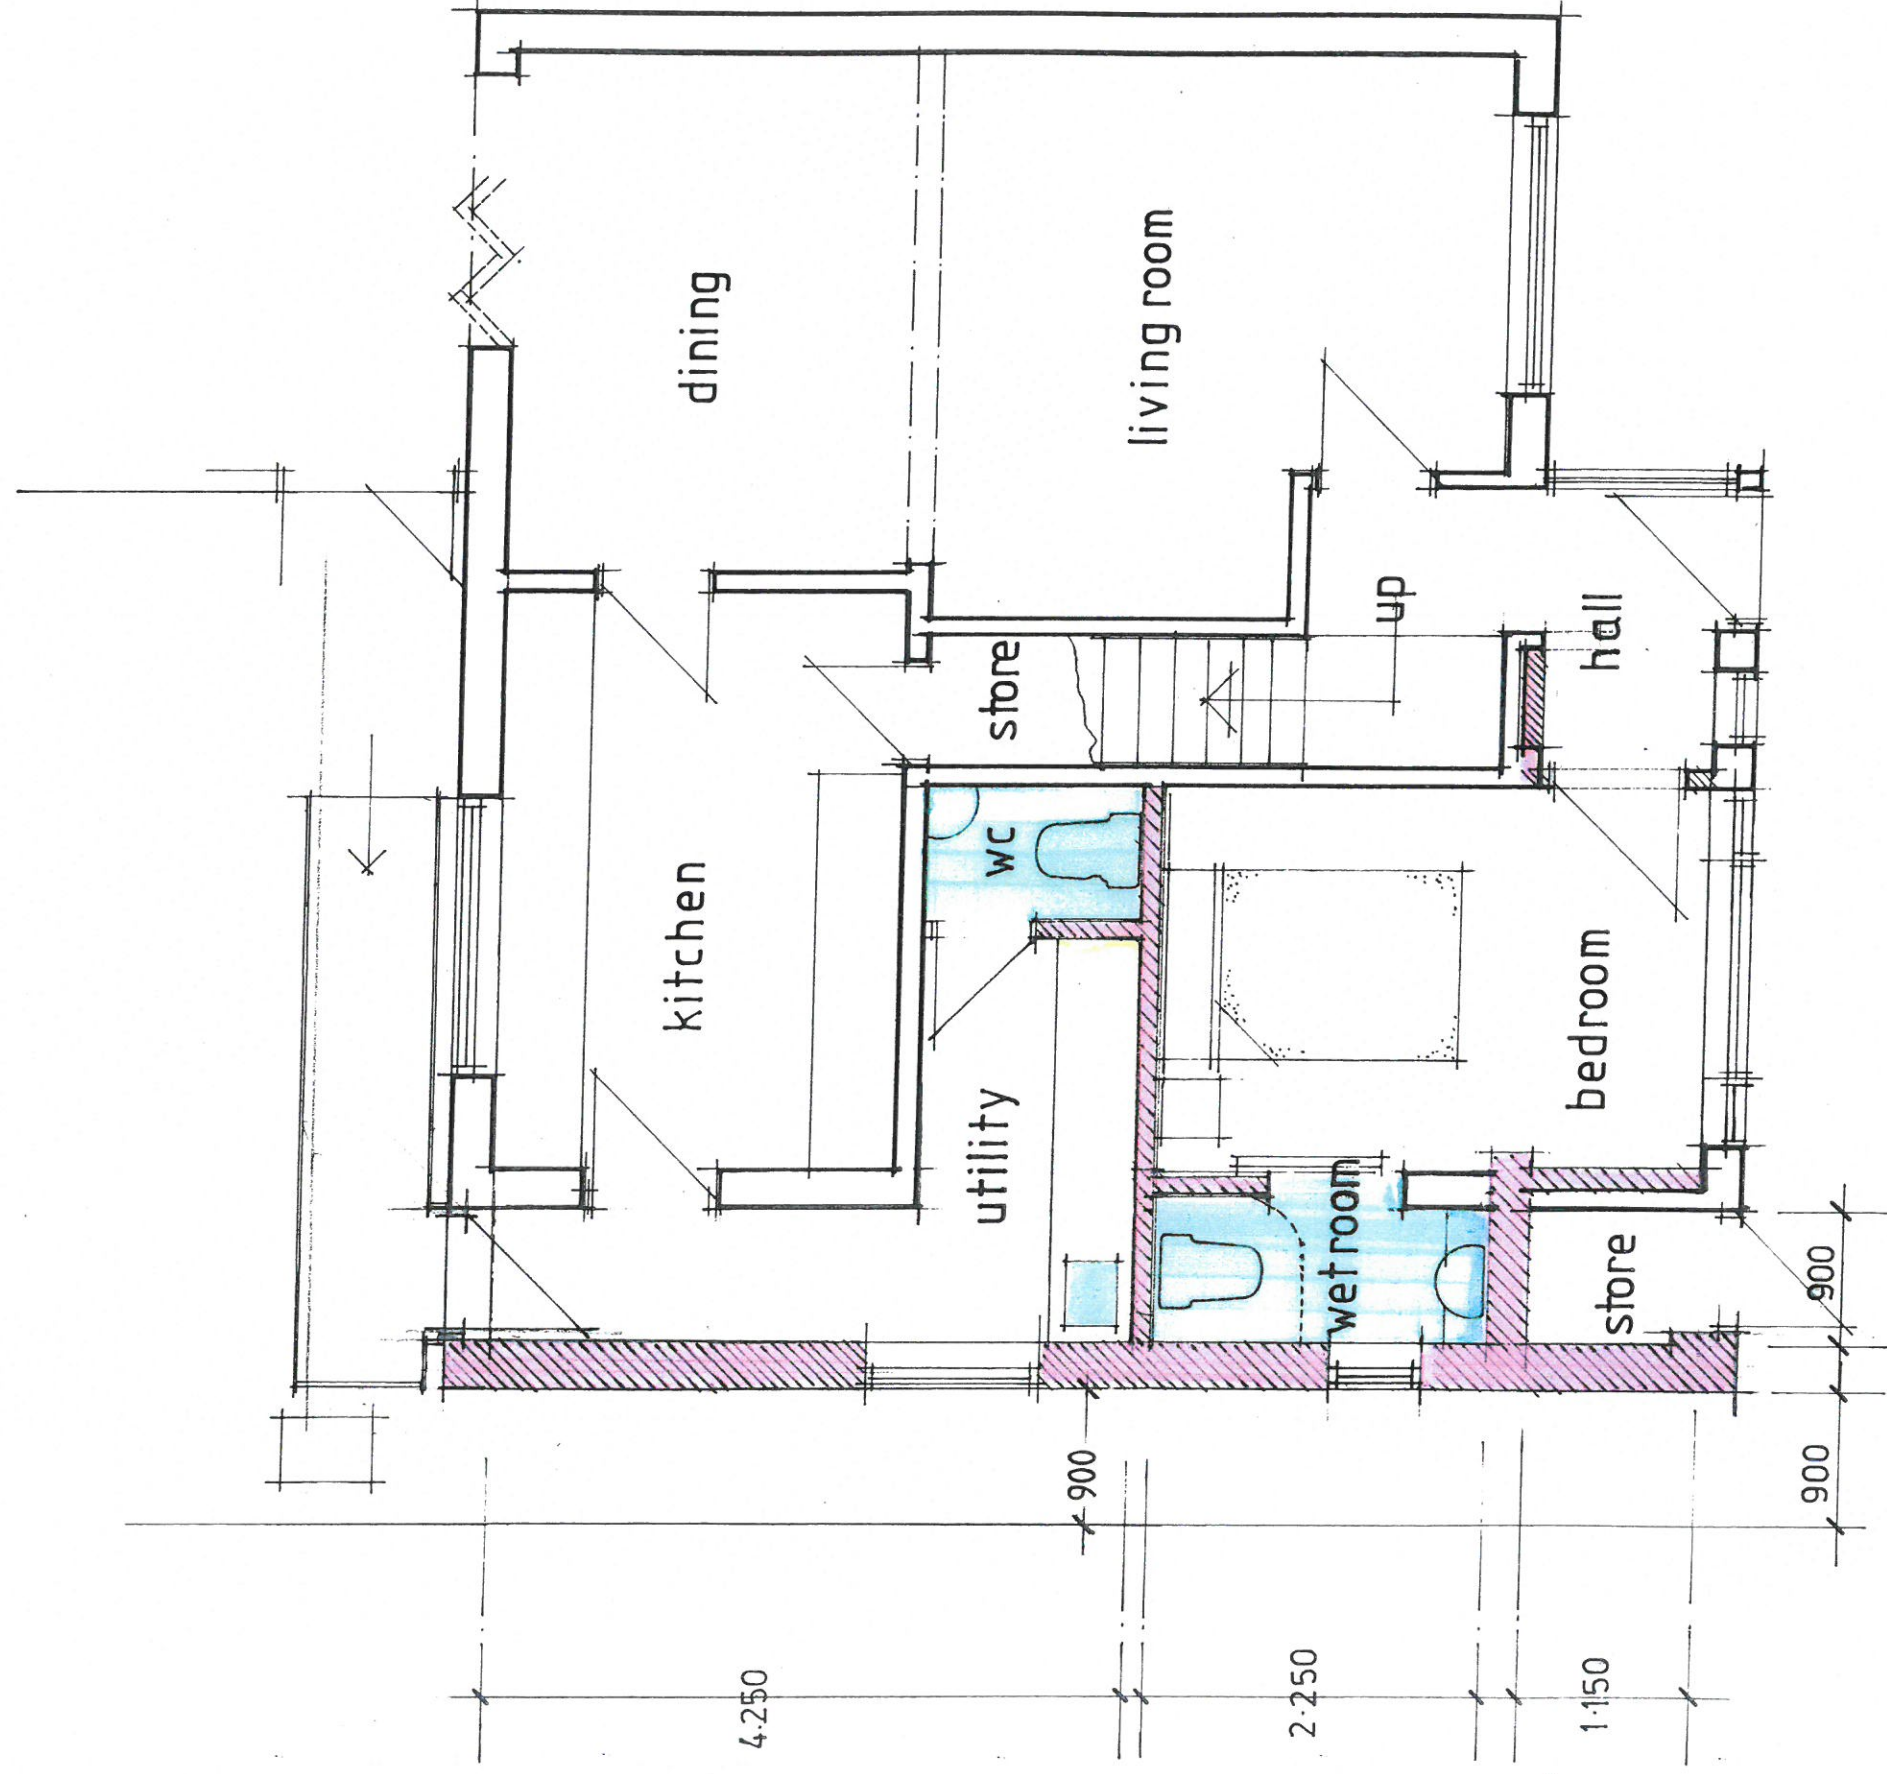


GROUND FLOOR PLAN AS PROPOSED

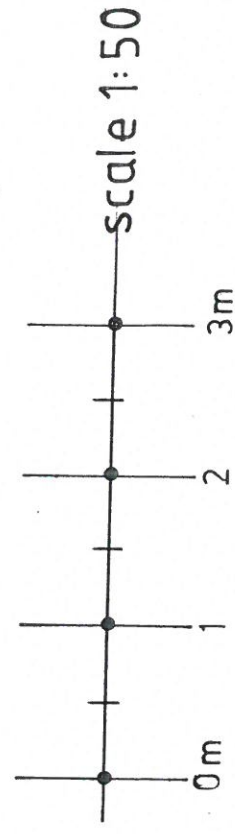


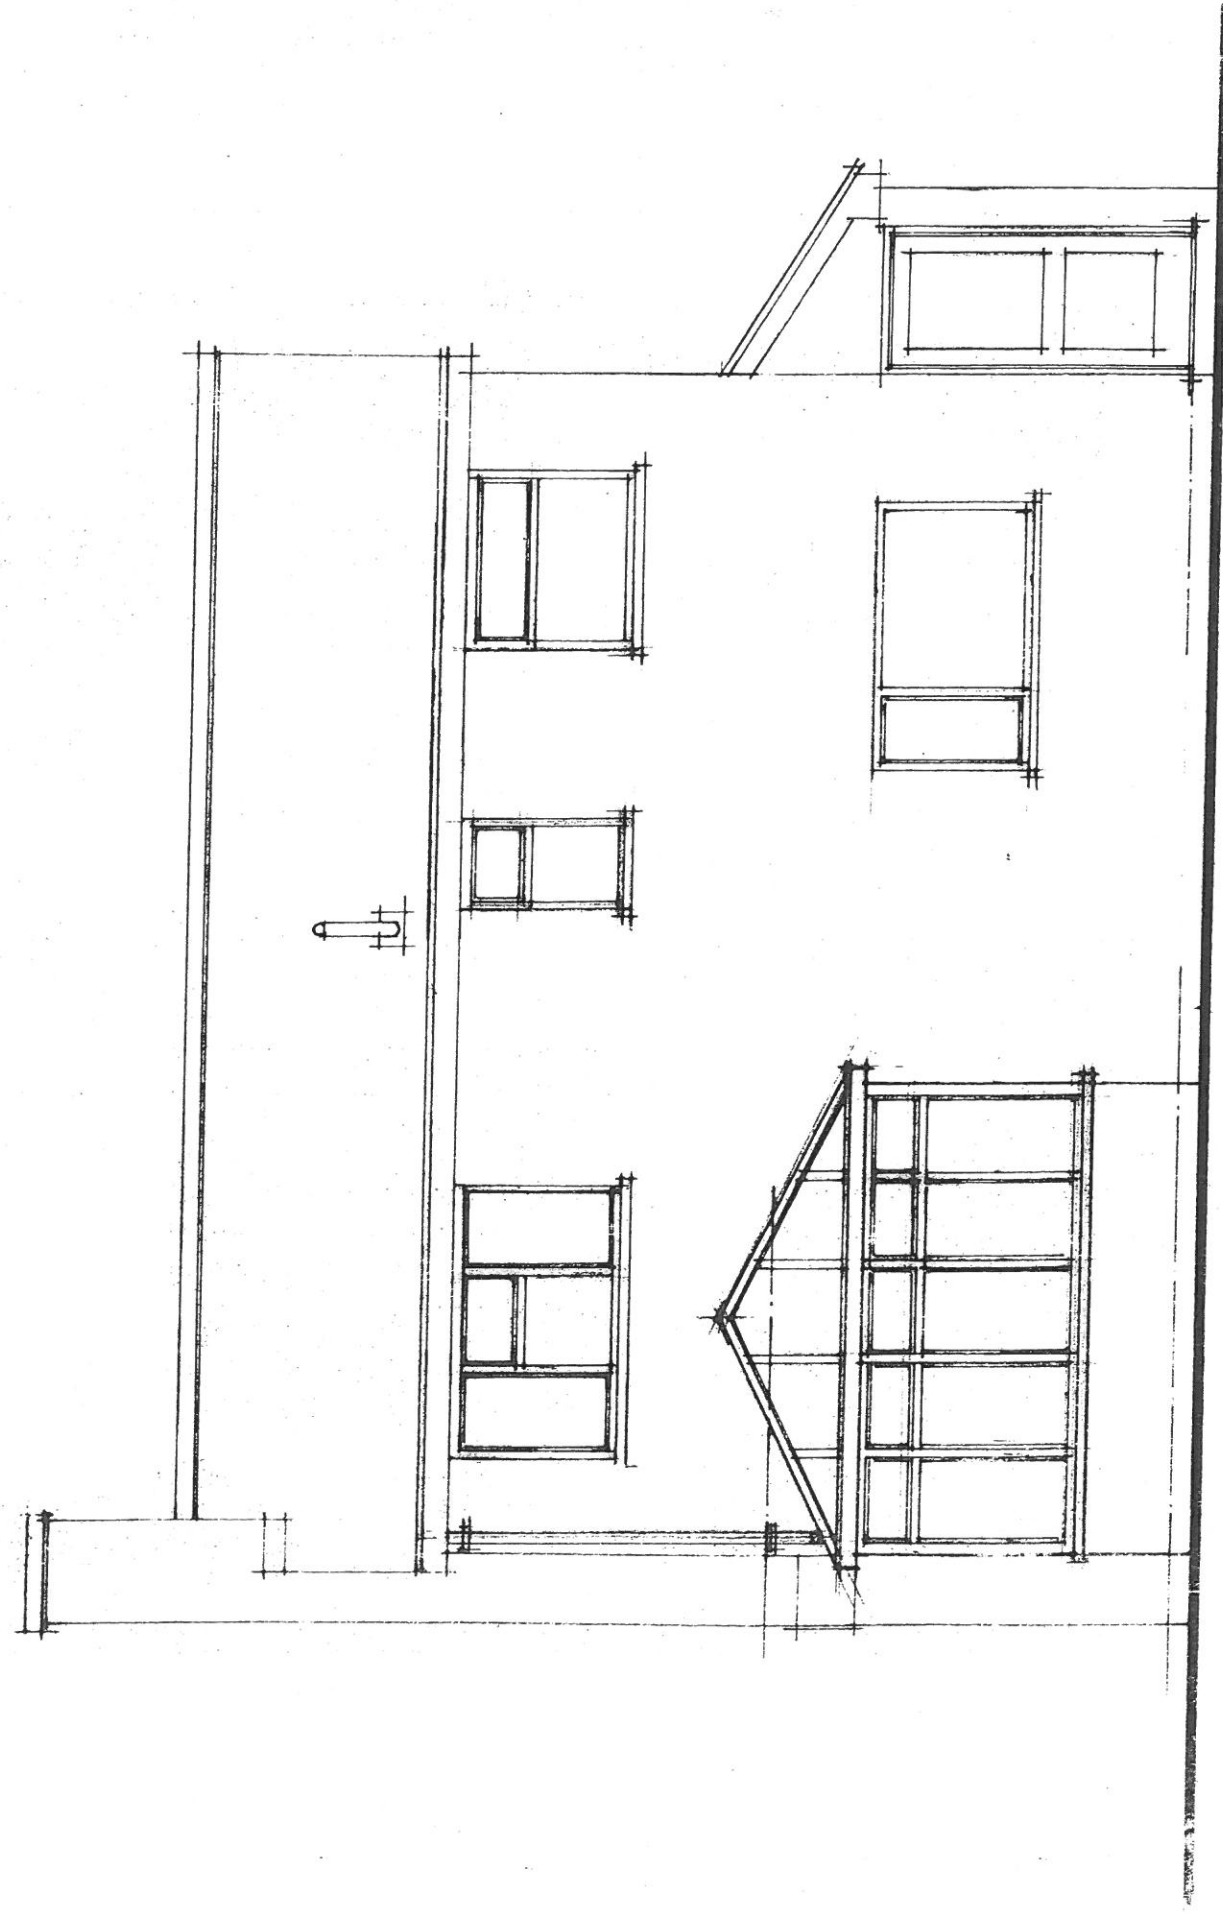


REAR ELEVATION AS PROPOSED

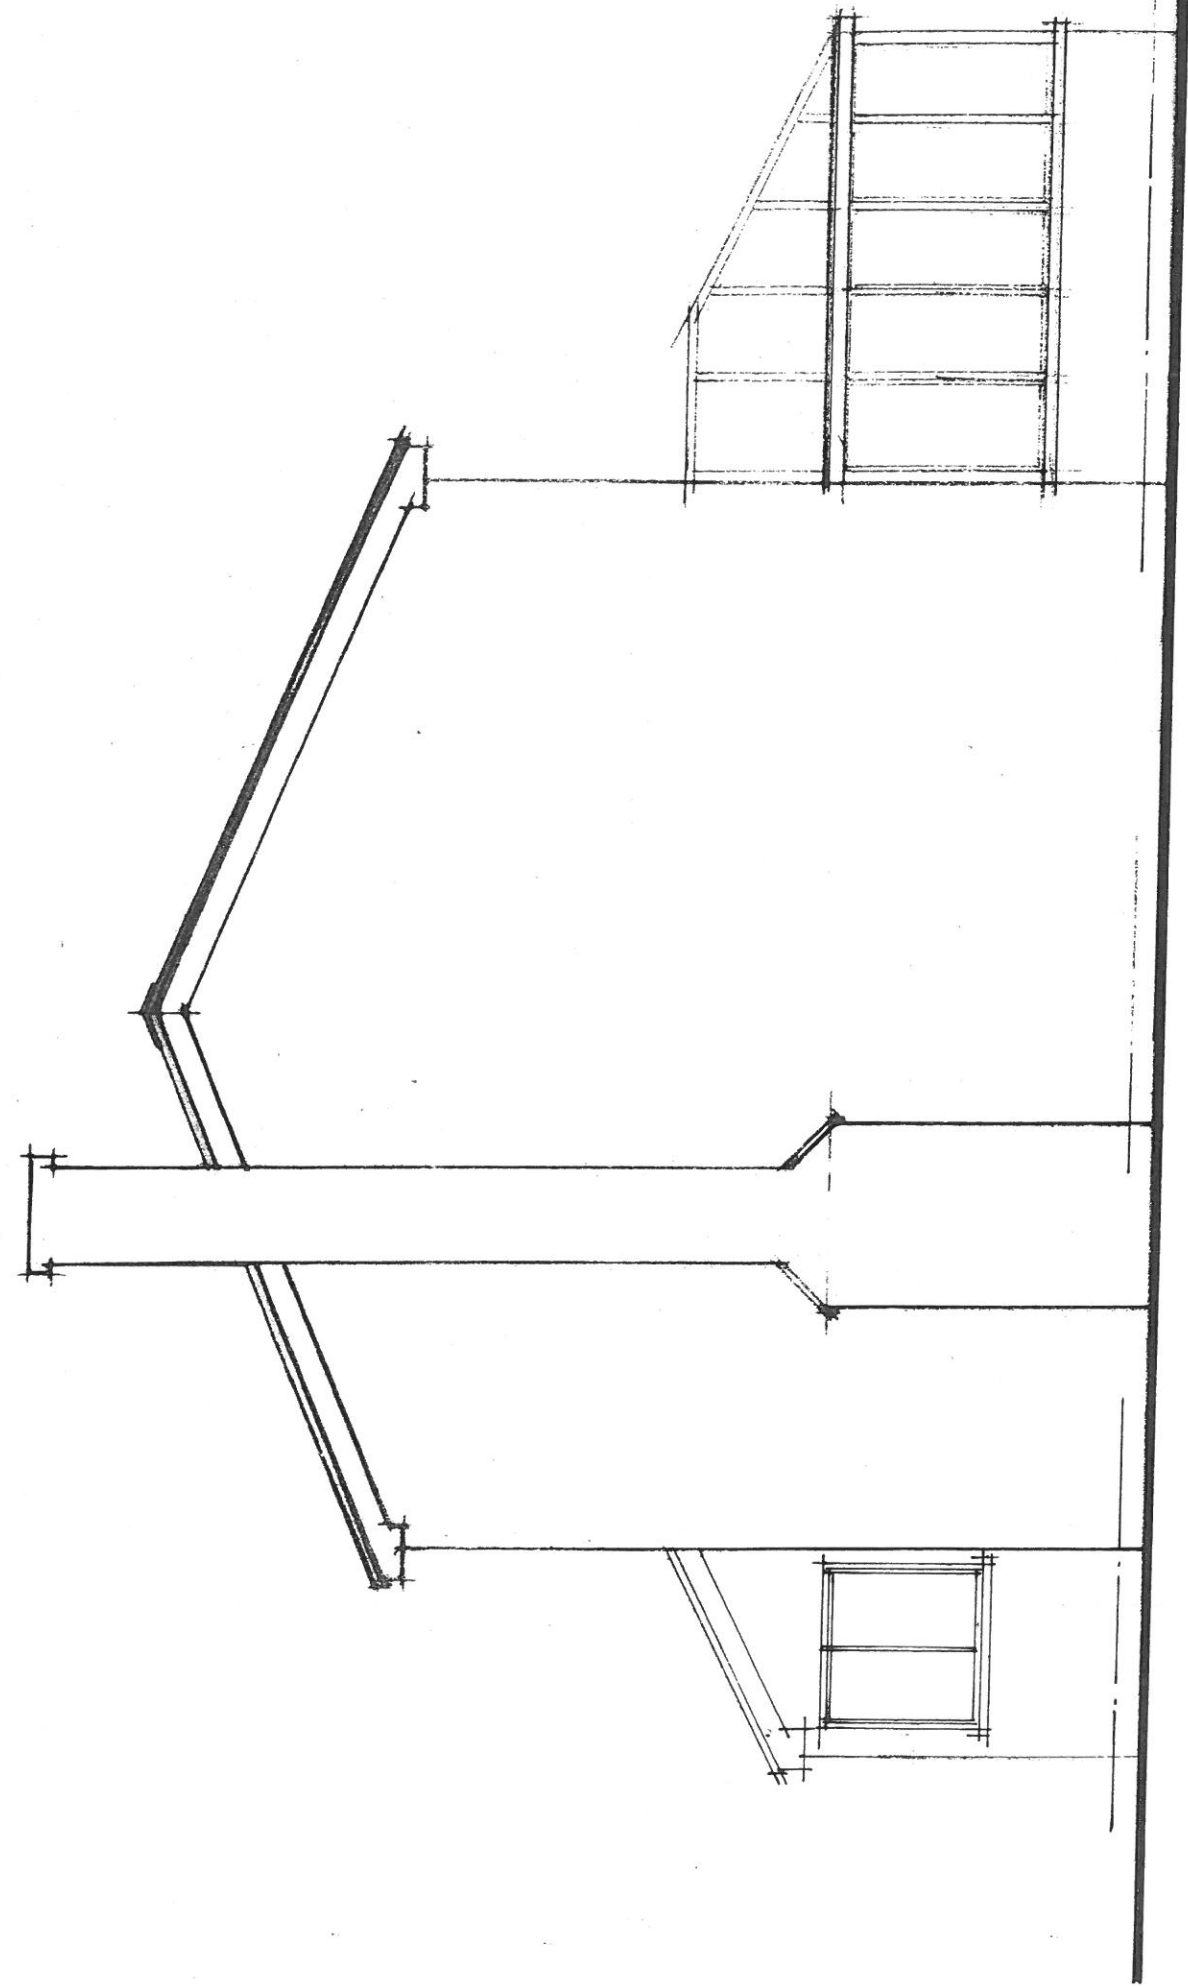


SIDE ELEVATION AS PROPOSED

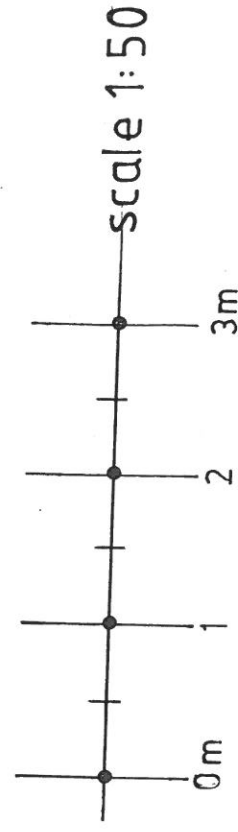

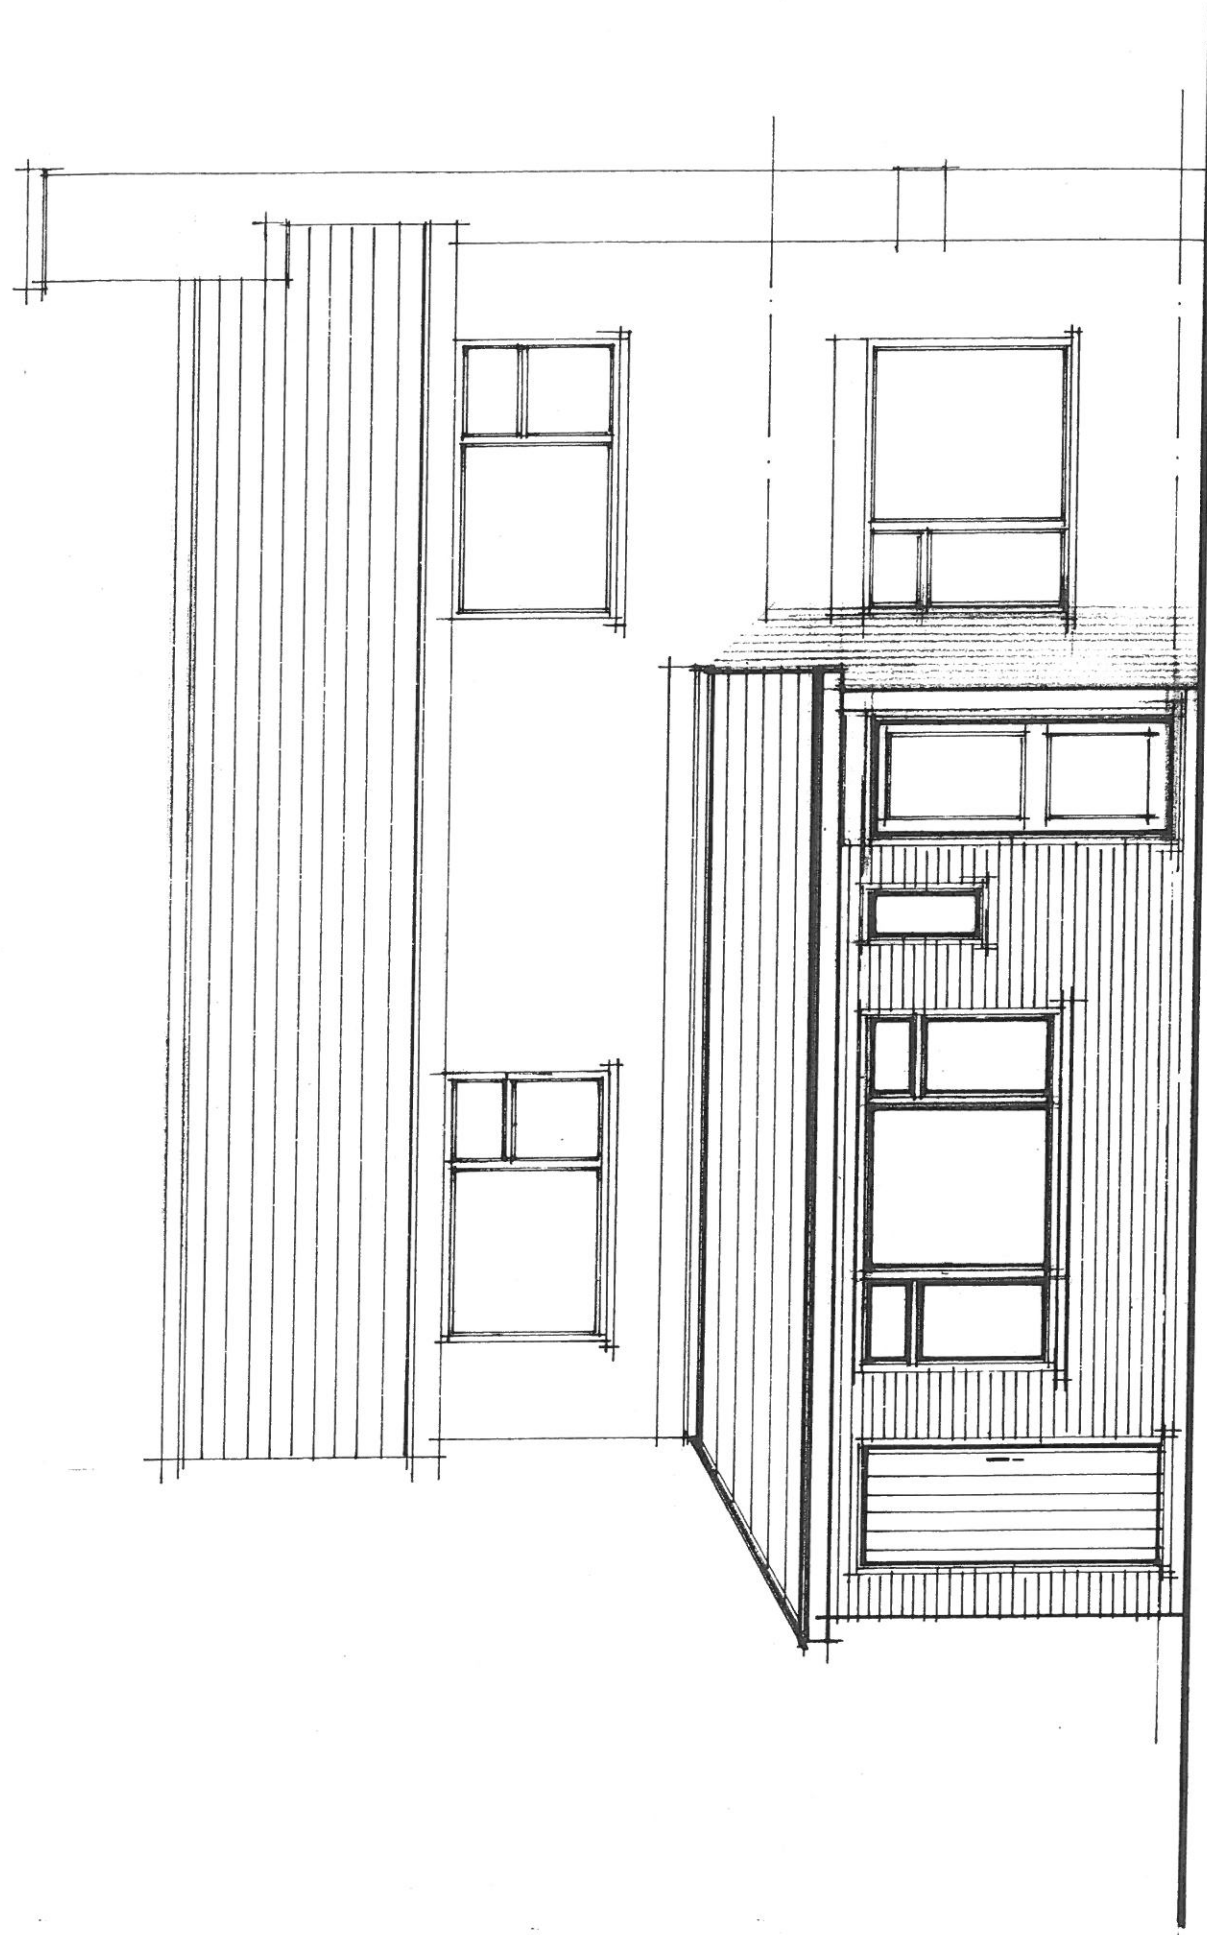

FRONT ELEVATION AS PROPOSED

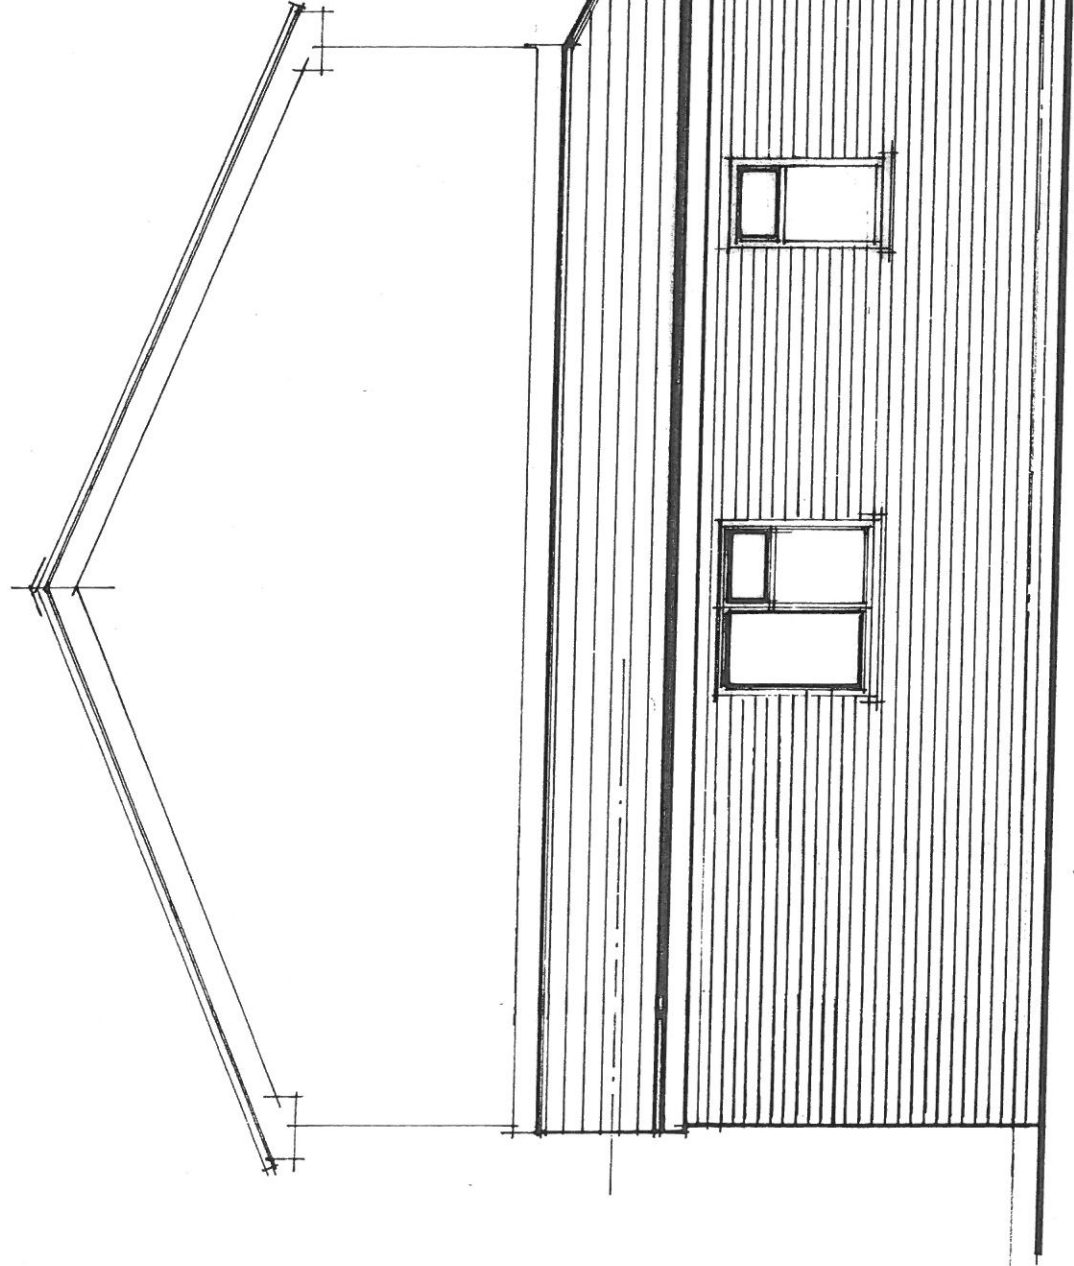

SIDE ELEVATION AS PROPOSED

