
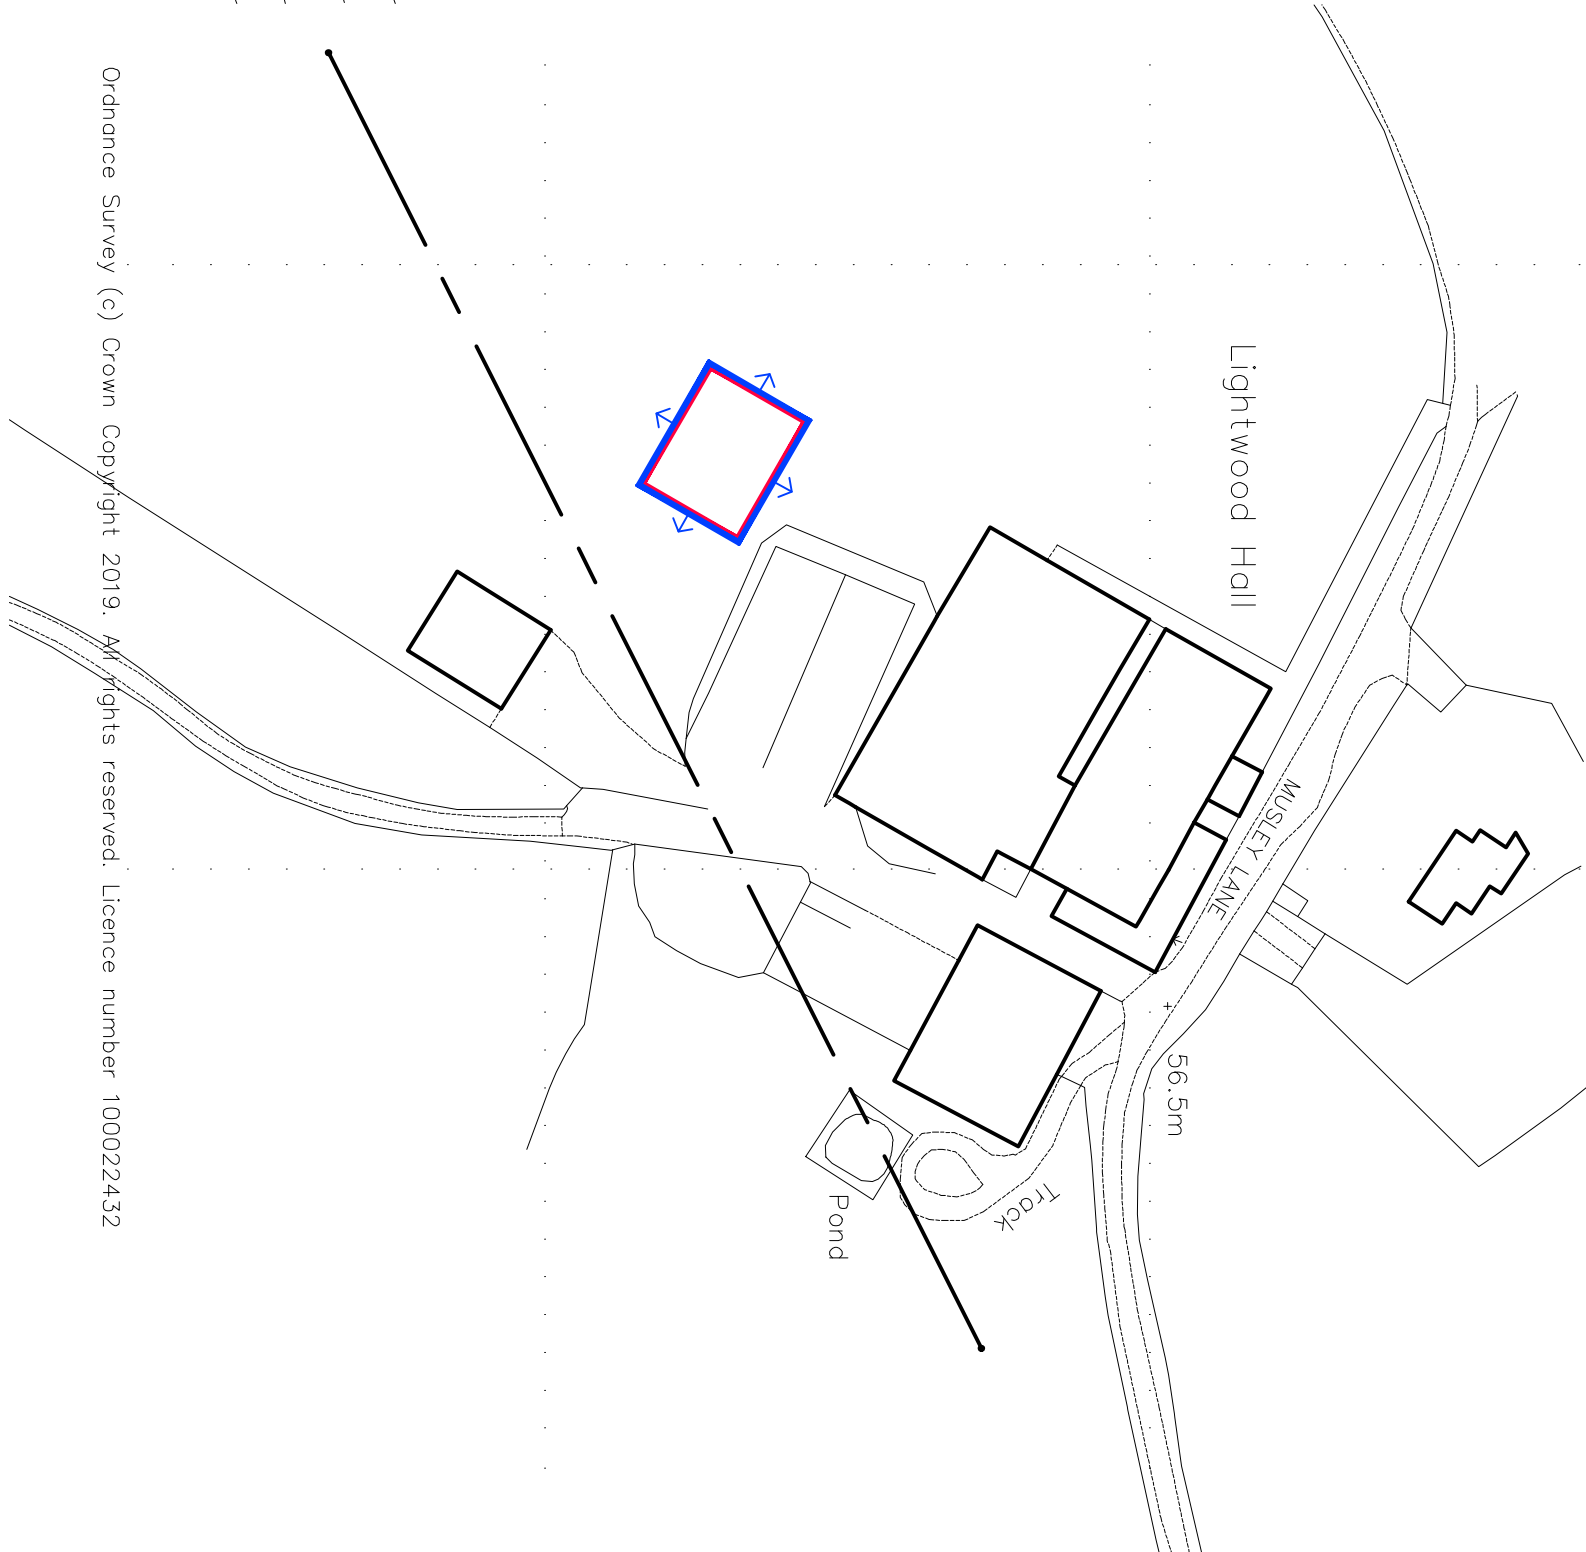


REVISIONS

LETTER	REVISION	DATE	BY
--------	----------	------	----

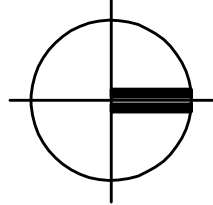

Ordnance Survey (c) Crown Copyright 2019. All rights reserved. Licence number 100022432

LOCATION PLAN 1:1250

BOWER EDELESTON
ARCHITECTS
SWEETBRIAR HALL, NANTWICH, CHESHIRE CW5 5RW
TELEPHONE: 01270 624129 FACSIMILE: 01270 627684
E.MAIL: A.D.M.I.N @ BOWER - EDELESTON . C.O.M
W E B S I T E : W W . B O W E R - E D E L E S T O N . C O M

PROJECT
LIGHTWOOD HALL, OVERTON

TITLE
PROPOSED SITE & LOCATION PLANS

SCALE 1:500 & 1:1250 @ A1
DATE JULY 2019
DRG.No 6977 01
DRAWN BY MLT
STAGE
REVISION