


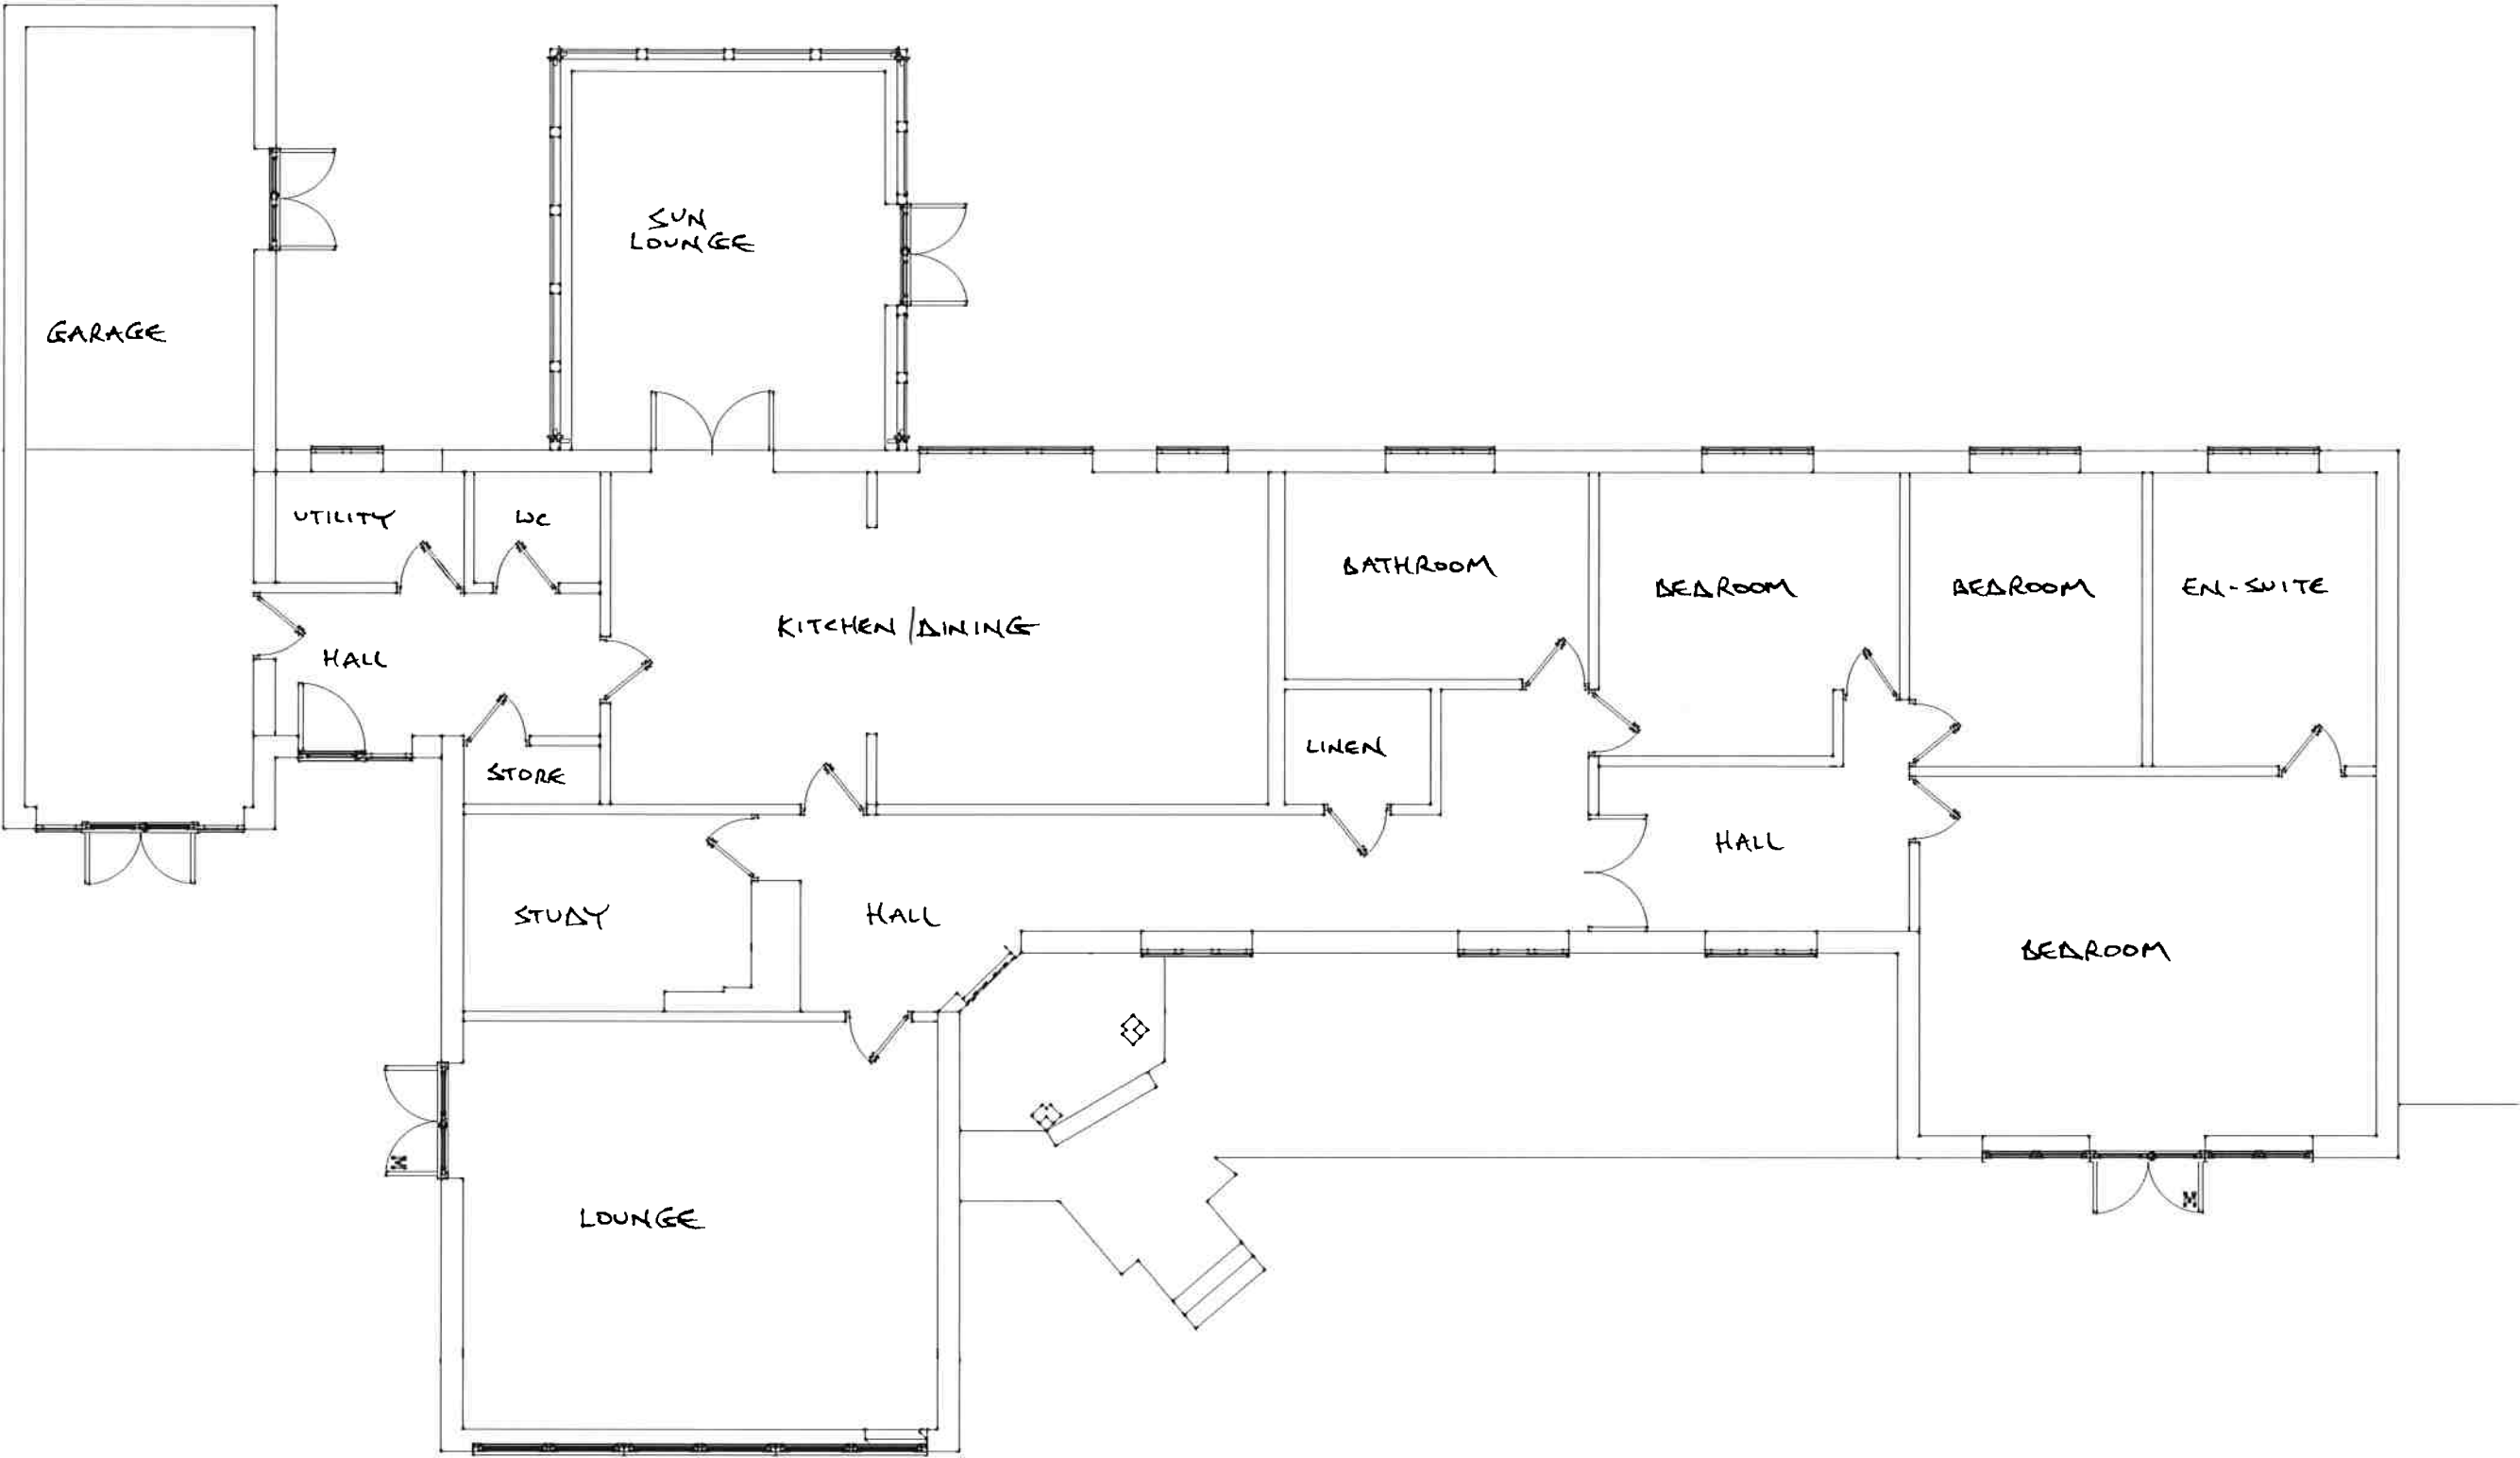

PROPOSED GROUND FLOOR PLAN

ARG. No. 42134/17



Proposed Plan

Mr Halstead

- 1:100 Date:12/06/20 - AC/SF/120620/02 - PLN P