


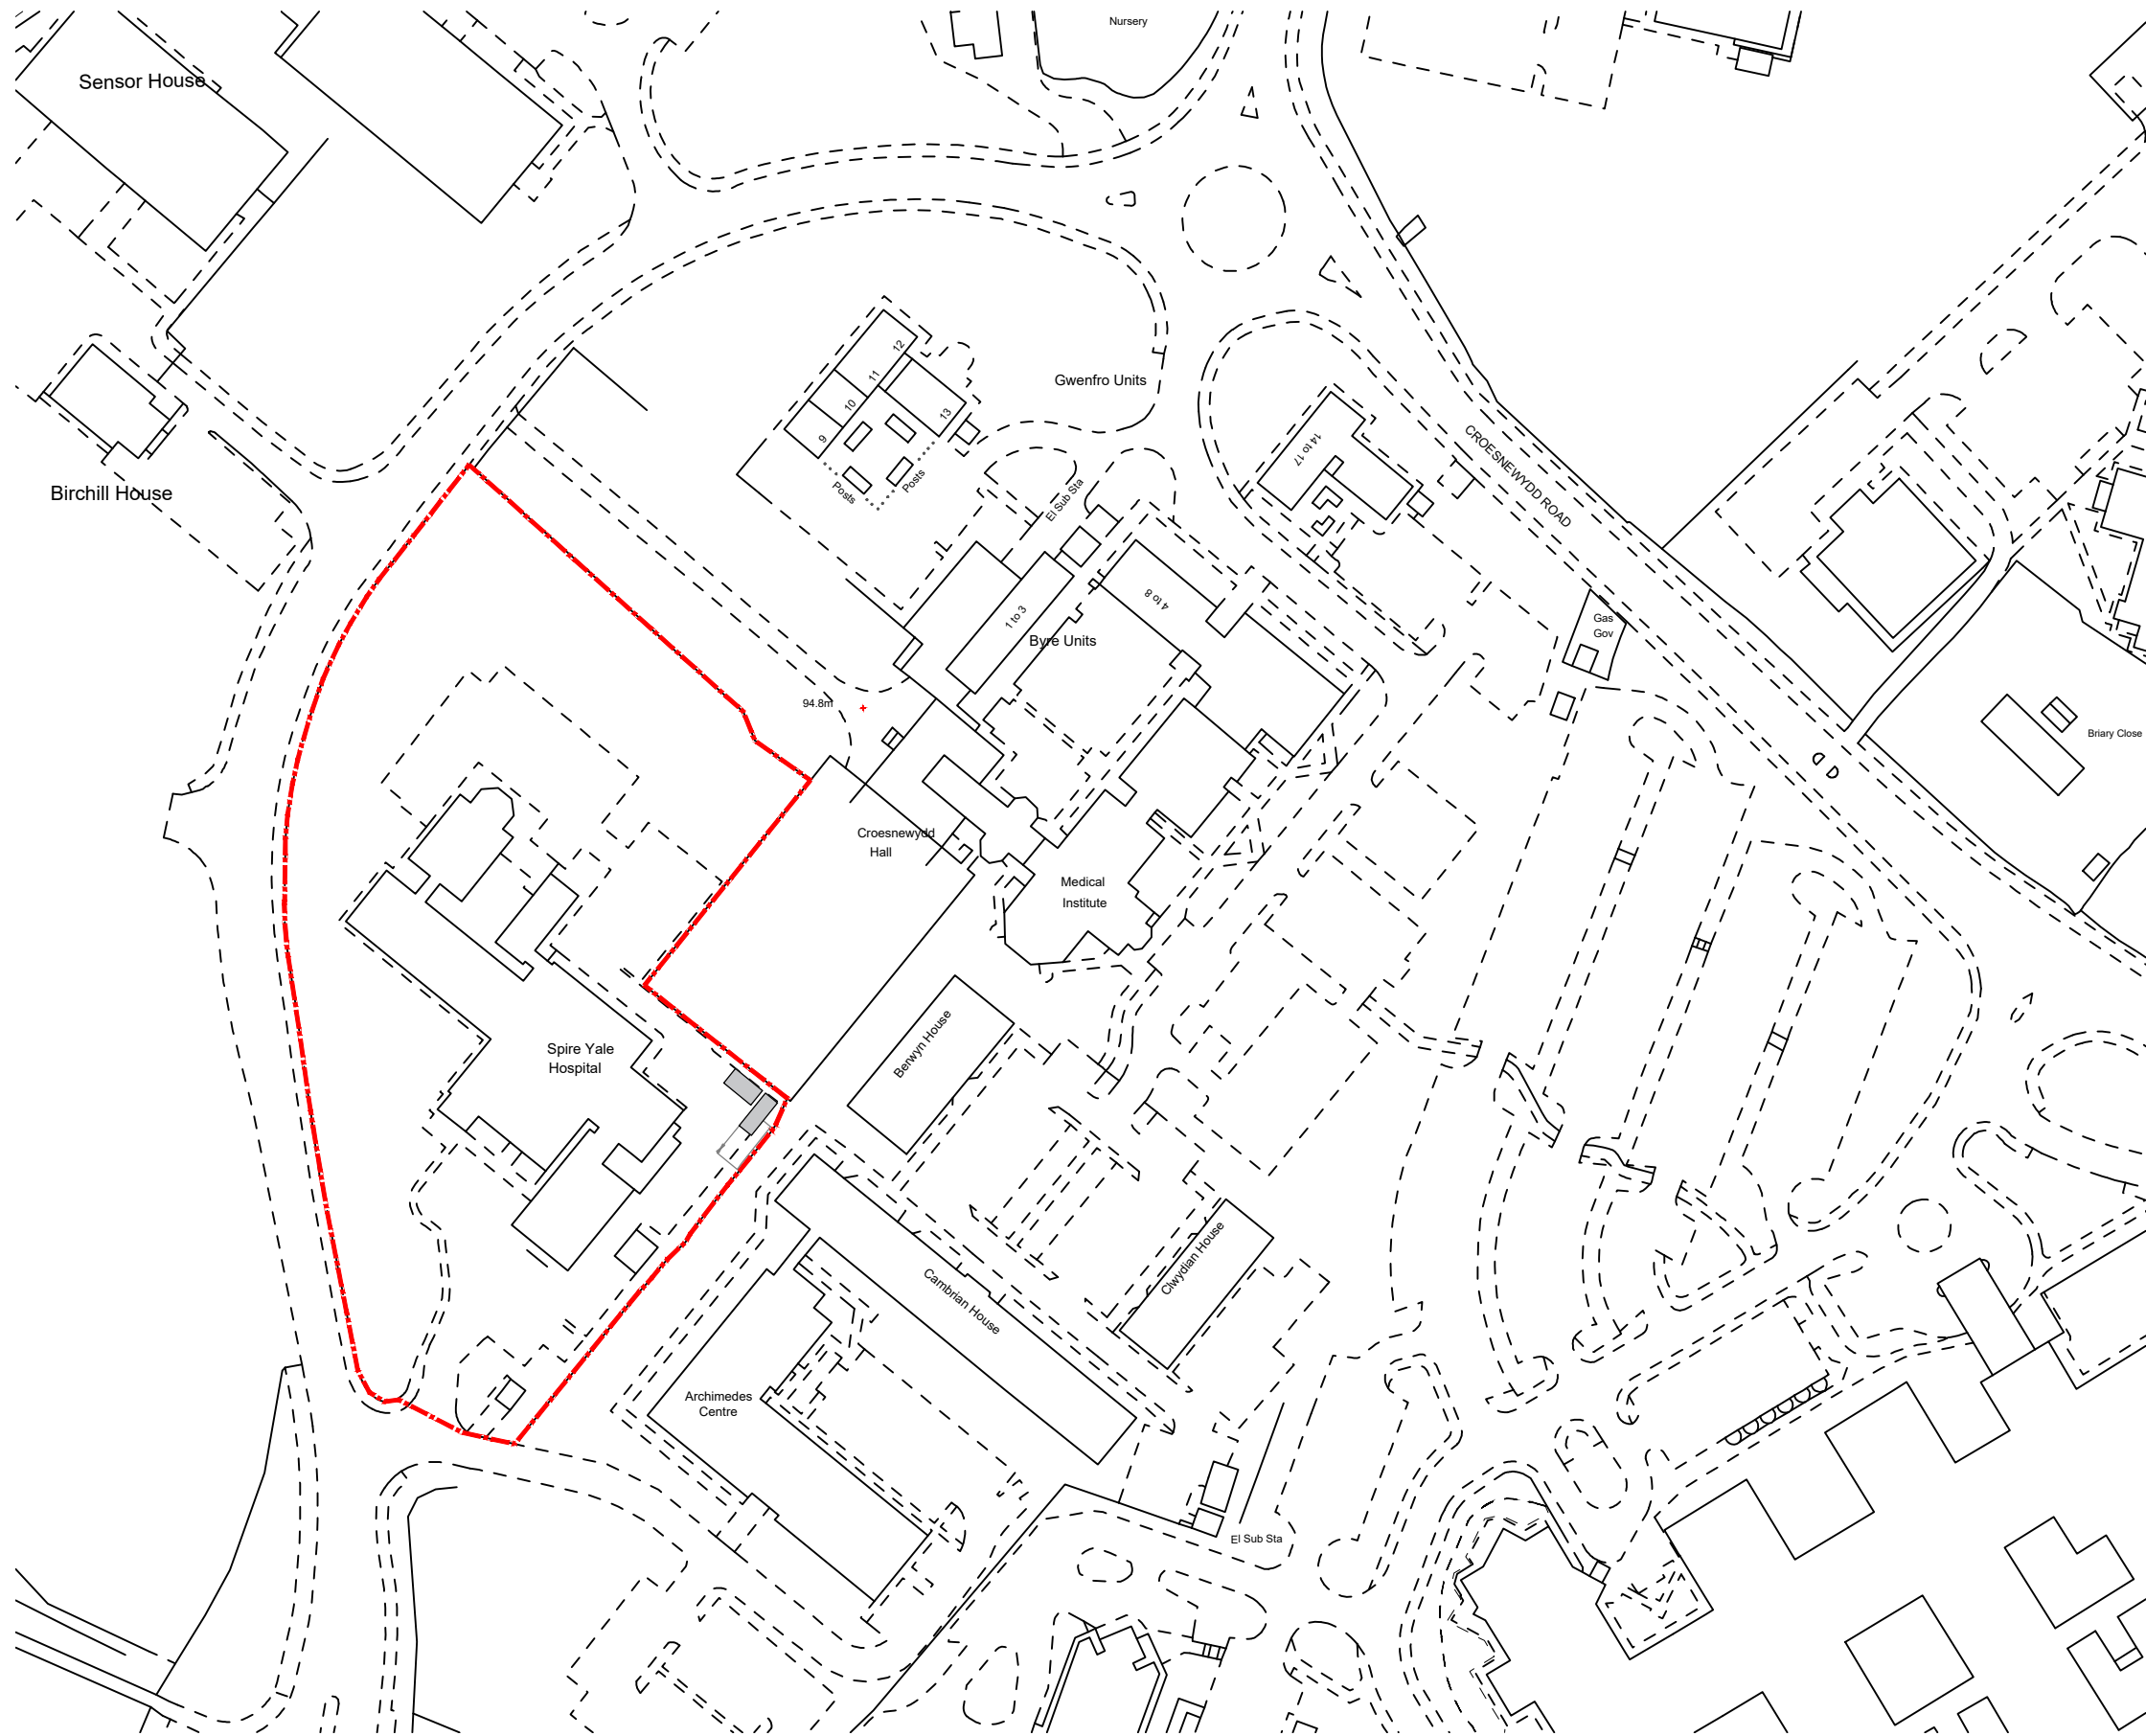

Construction (Design & Management) Regulations 2015

Design risk assessments are carried out throughout the design stage of this project in accordance with company procedures and manuals. Where reasonably possible all areas of risk applicable to design and end use of the construction have been identified and then eliminated, mitigated or recorded as a residual risk.

Note that general risks of which a competent designer or contractor should be aware are not included. This drawing is to be read in conjunction with the Pre Construction Information and all related documents prepared in accordance with the current Construction (Design and Management) Regulations 2015 and all applicable Health and Safety legislation as currently amended.

P2	Planning Issue	03.08.20
PT	Initial Issue	01.05.19
REV	DESCRIPTION BY CHK APP	DATE
RIBA PLAN OF WORK 2013 WORKSTAGE		LEVEL OF MODEL DEFINITION (LOD)
PURPOSE OF ISSUE - FIT FOR ...		APPROVAL



CARDIFF 029 2052 8410
www.lawray.co.uk

LAWRAIR 0207 138 3560

WREXHAM 01978 357 887

CLIENT
SPIRE YALE HOSPITAL, WREXHAM

PROJECT TITLE
PORTACABINS SPIRE YALE HOSPITAL

DRAWING TITLE
LOCATION PLAN

DATE	SCALE @ A3	DRAWN	CHECKED	APPROVED
08.20	1:1250	JW	---	---

PROJECT No	DRAWING No	REV
N1884	SYH-LAW-X-X-DSP-AR-910000	P2

DO NOT SCALE Any discrepancy or query concerning this drawing should be referred to the Architect

Copyright © LAWRAIR LIMITED
Registered Office 1 Cae Gwynedd, Greenmoorview Springs, CARDIFF CF15 1AB Reg Co No 2724178, VAT Reg No 134 2146 94