


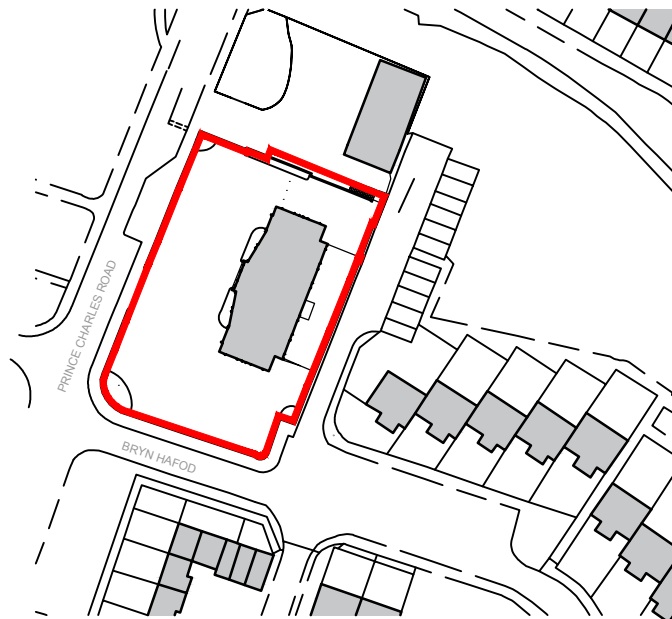

NOTES


AEWTP030C

- All dimensions and levels are to be checked on site.
- Any discrepancies are to be reported to the architect before any work commences
- This drawing shall not be scaled to ascertain any dimensions. Work to figured dimensions only.
- This drawing shall not be reproduced without express written permission from AEW.
- Title overlay drawings and ownership boundaries are produced using all reasonable endeavors. AEW cannot be responsible for the accuracy or scale discrepancy of base plans supplied to them.
- All works are to be undertaken in accordance with Building Regulations and the latest British Standards.
- All proprietary materials and products are to be used strictly in accordance with the manufacturers recommendations.

CDM 2015

Client notified of duties: 23/11/18
Principal Designer: Client

Unless noted below, all known hazards have been highlighted on the drawing.

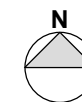

0 10 20 30 40 50m
Scale 1:1250

P2	25/10/19	ER	ER
Additional context added			
P1	14/10/19	AB	ER
Initial Issue			

REV	Date	Drawn by: -	Checked by: -
-----	------	-------------	---------------

Status	Purpose of Issue
S2	For Information

drawing stage	Planning
---------------	----------

client

Norththold Group

project

Prince Charles Road
Wrexham

drawing title

Location Plan

date	14/10/19	drawn	AB
scale@A4	1:1250	checked	ER

Rev
P2

Job No
11031-AEW-XX-SI-DR-A-0500

aeu architects
0161 214 4370
www.aeuarchitects.com

