


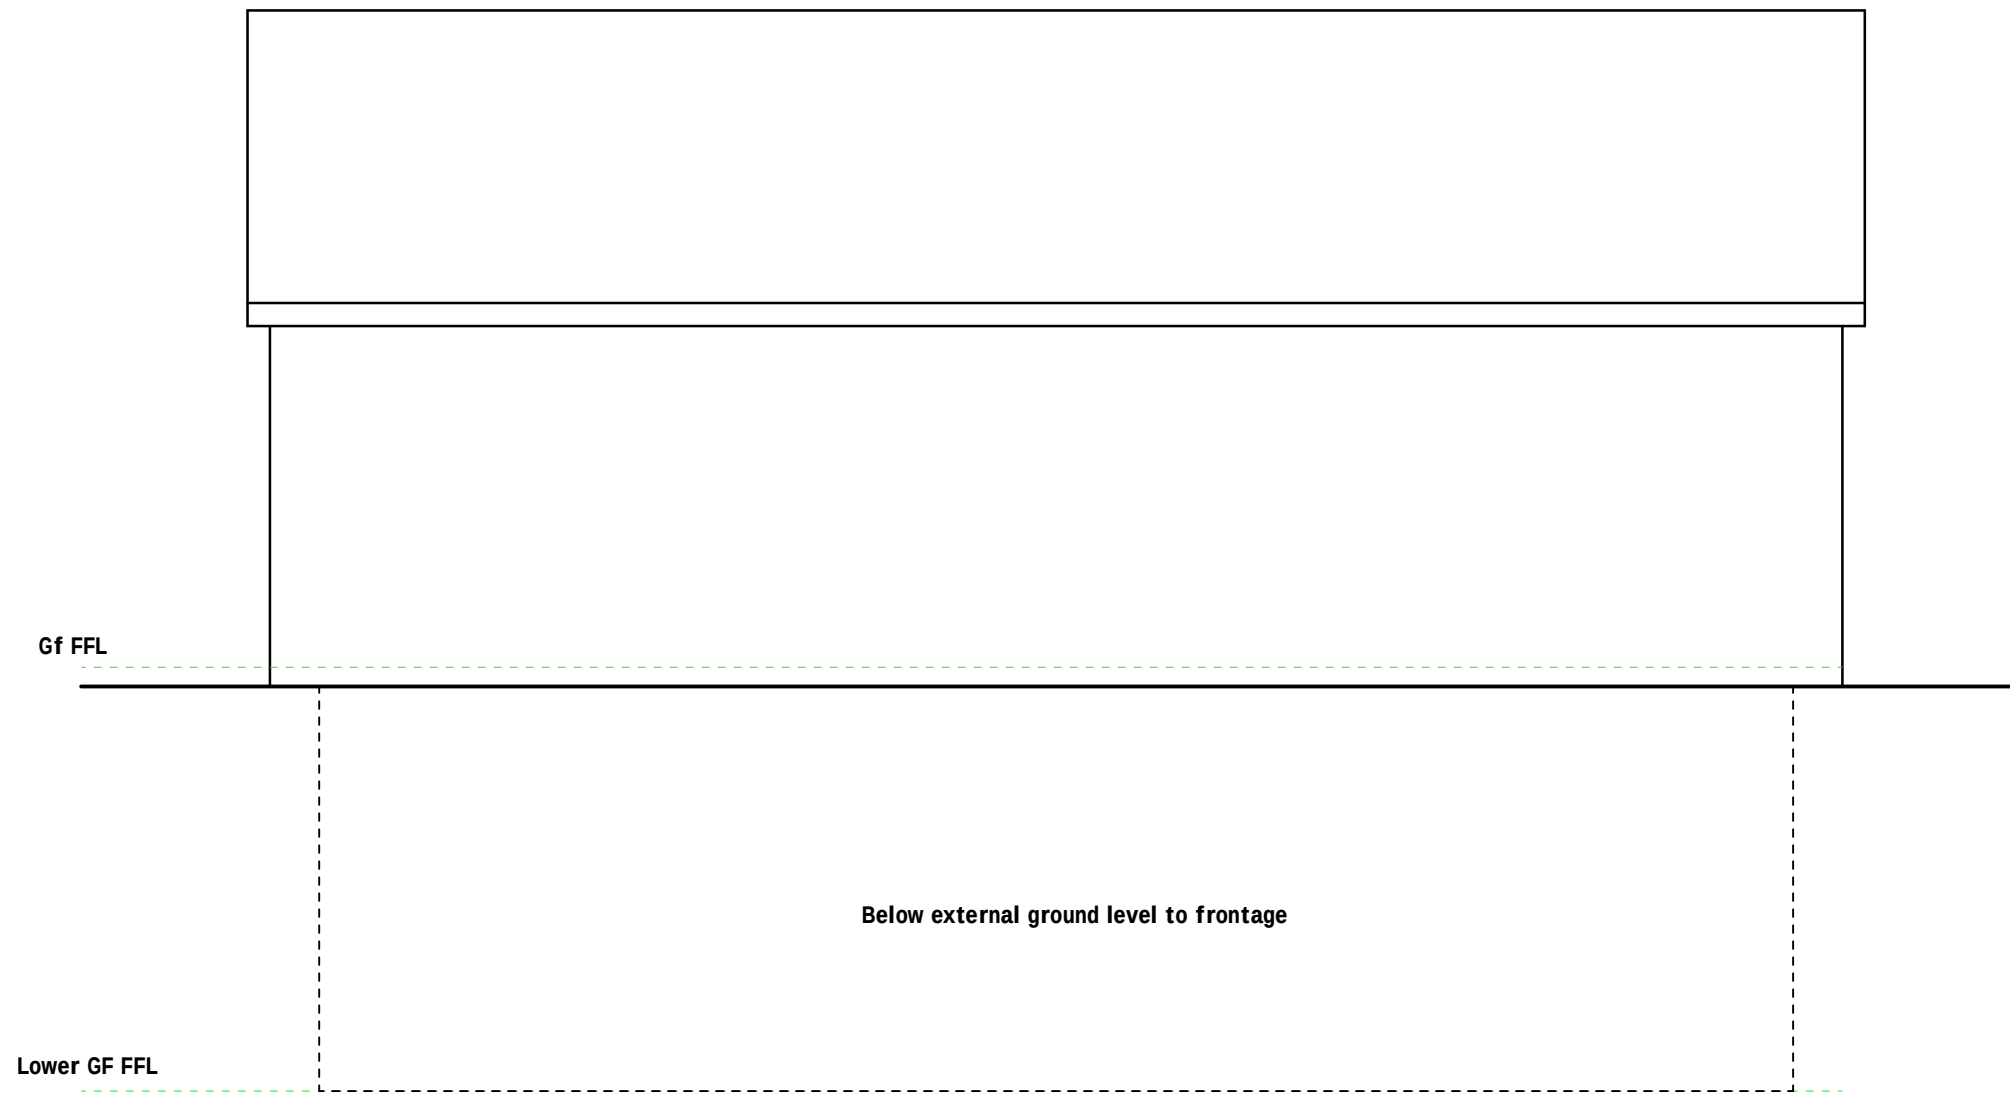

Typical Elevation

Rev	Date	Detail	Initial

Project:
Proposed new dwelling on,
Land adj to Nant Cottage,
Lower Road,
Coedpoeth, LL11 3TP

Title:
Planning:
Typical Elevation

Scale: (A3)
1:50

Drawn By:
D.J.Edwards

Date:
Jan 2020

Drawing No:
D111/003

Sheet:
1 of 1

blueprint
architectural services



Office 3K4,
Redwither Business Tower,
Wrexham. LL13 9XT
Tel: 01978 356500
www.blueprintarchitectural.com

© copyright all rights reserved