
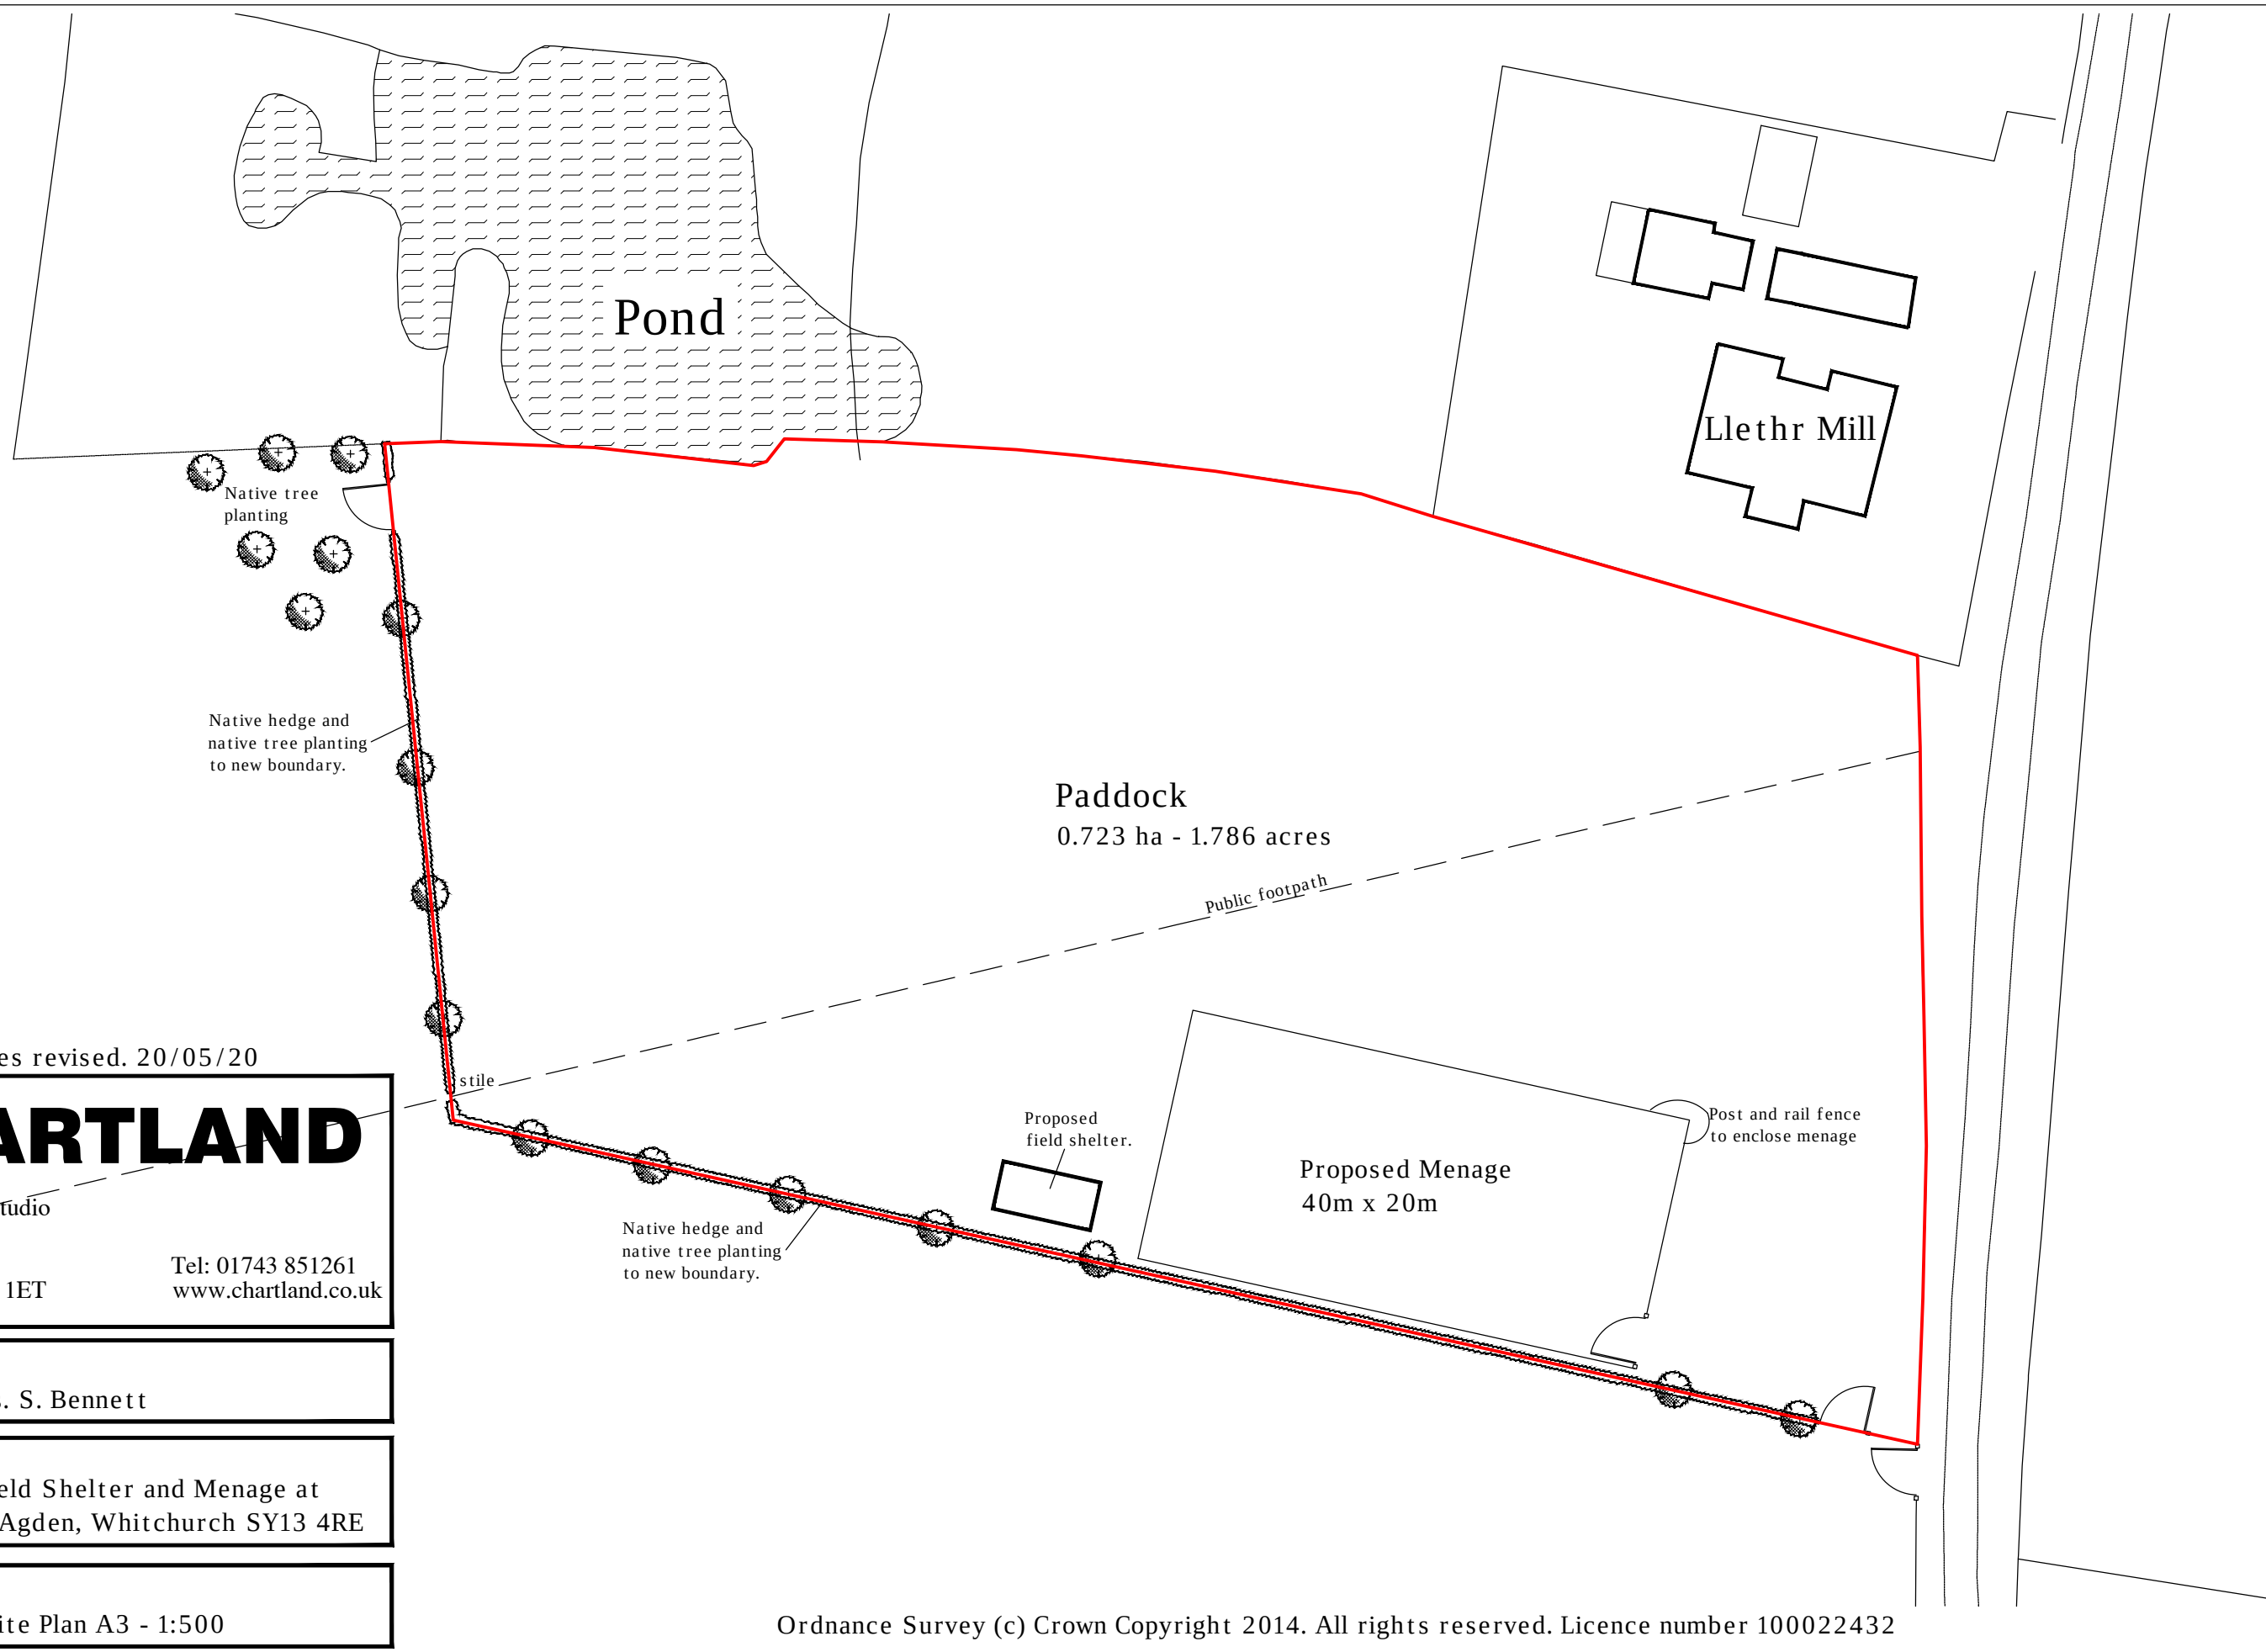


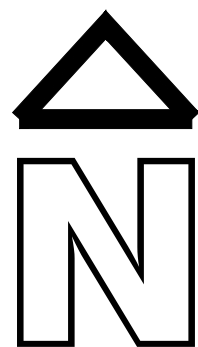

REV A Boundaries revised. 20/05/20

CHARTLAND

The Drifthouse Studio
Forton Barns
Montford Bridge
Shrewsbury SY4 1ET

Tel: 01743 851261
www.chartland.co.uk

Client

Mr and Mrs. S. Bennett

Project

Proposed Field Shelter and Menage at
Llethr Mill, Agden, Whitchurch SY13 4RE

Drawing

Proposed Site Plan A3 - 1:500

Ordnance Survey (c) Crown Copyright 2014. All rights reserved. Licence number 100022432