




1. All dimensions to be verified on site prior to any shop works being commenced.
2. Any discrepancies to be reported to the Designer before any work is put in hand.
3. Do not scale from this drawing.
4. This drawing is to be read in conjunction with relevant consultants and specialists drawings.
5. This is a metric drawing.
6. Dimensions indicated thus "" are site dimensions and are to be adjusted onsite by the Contractor accordingly.

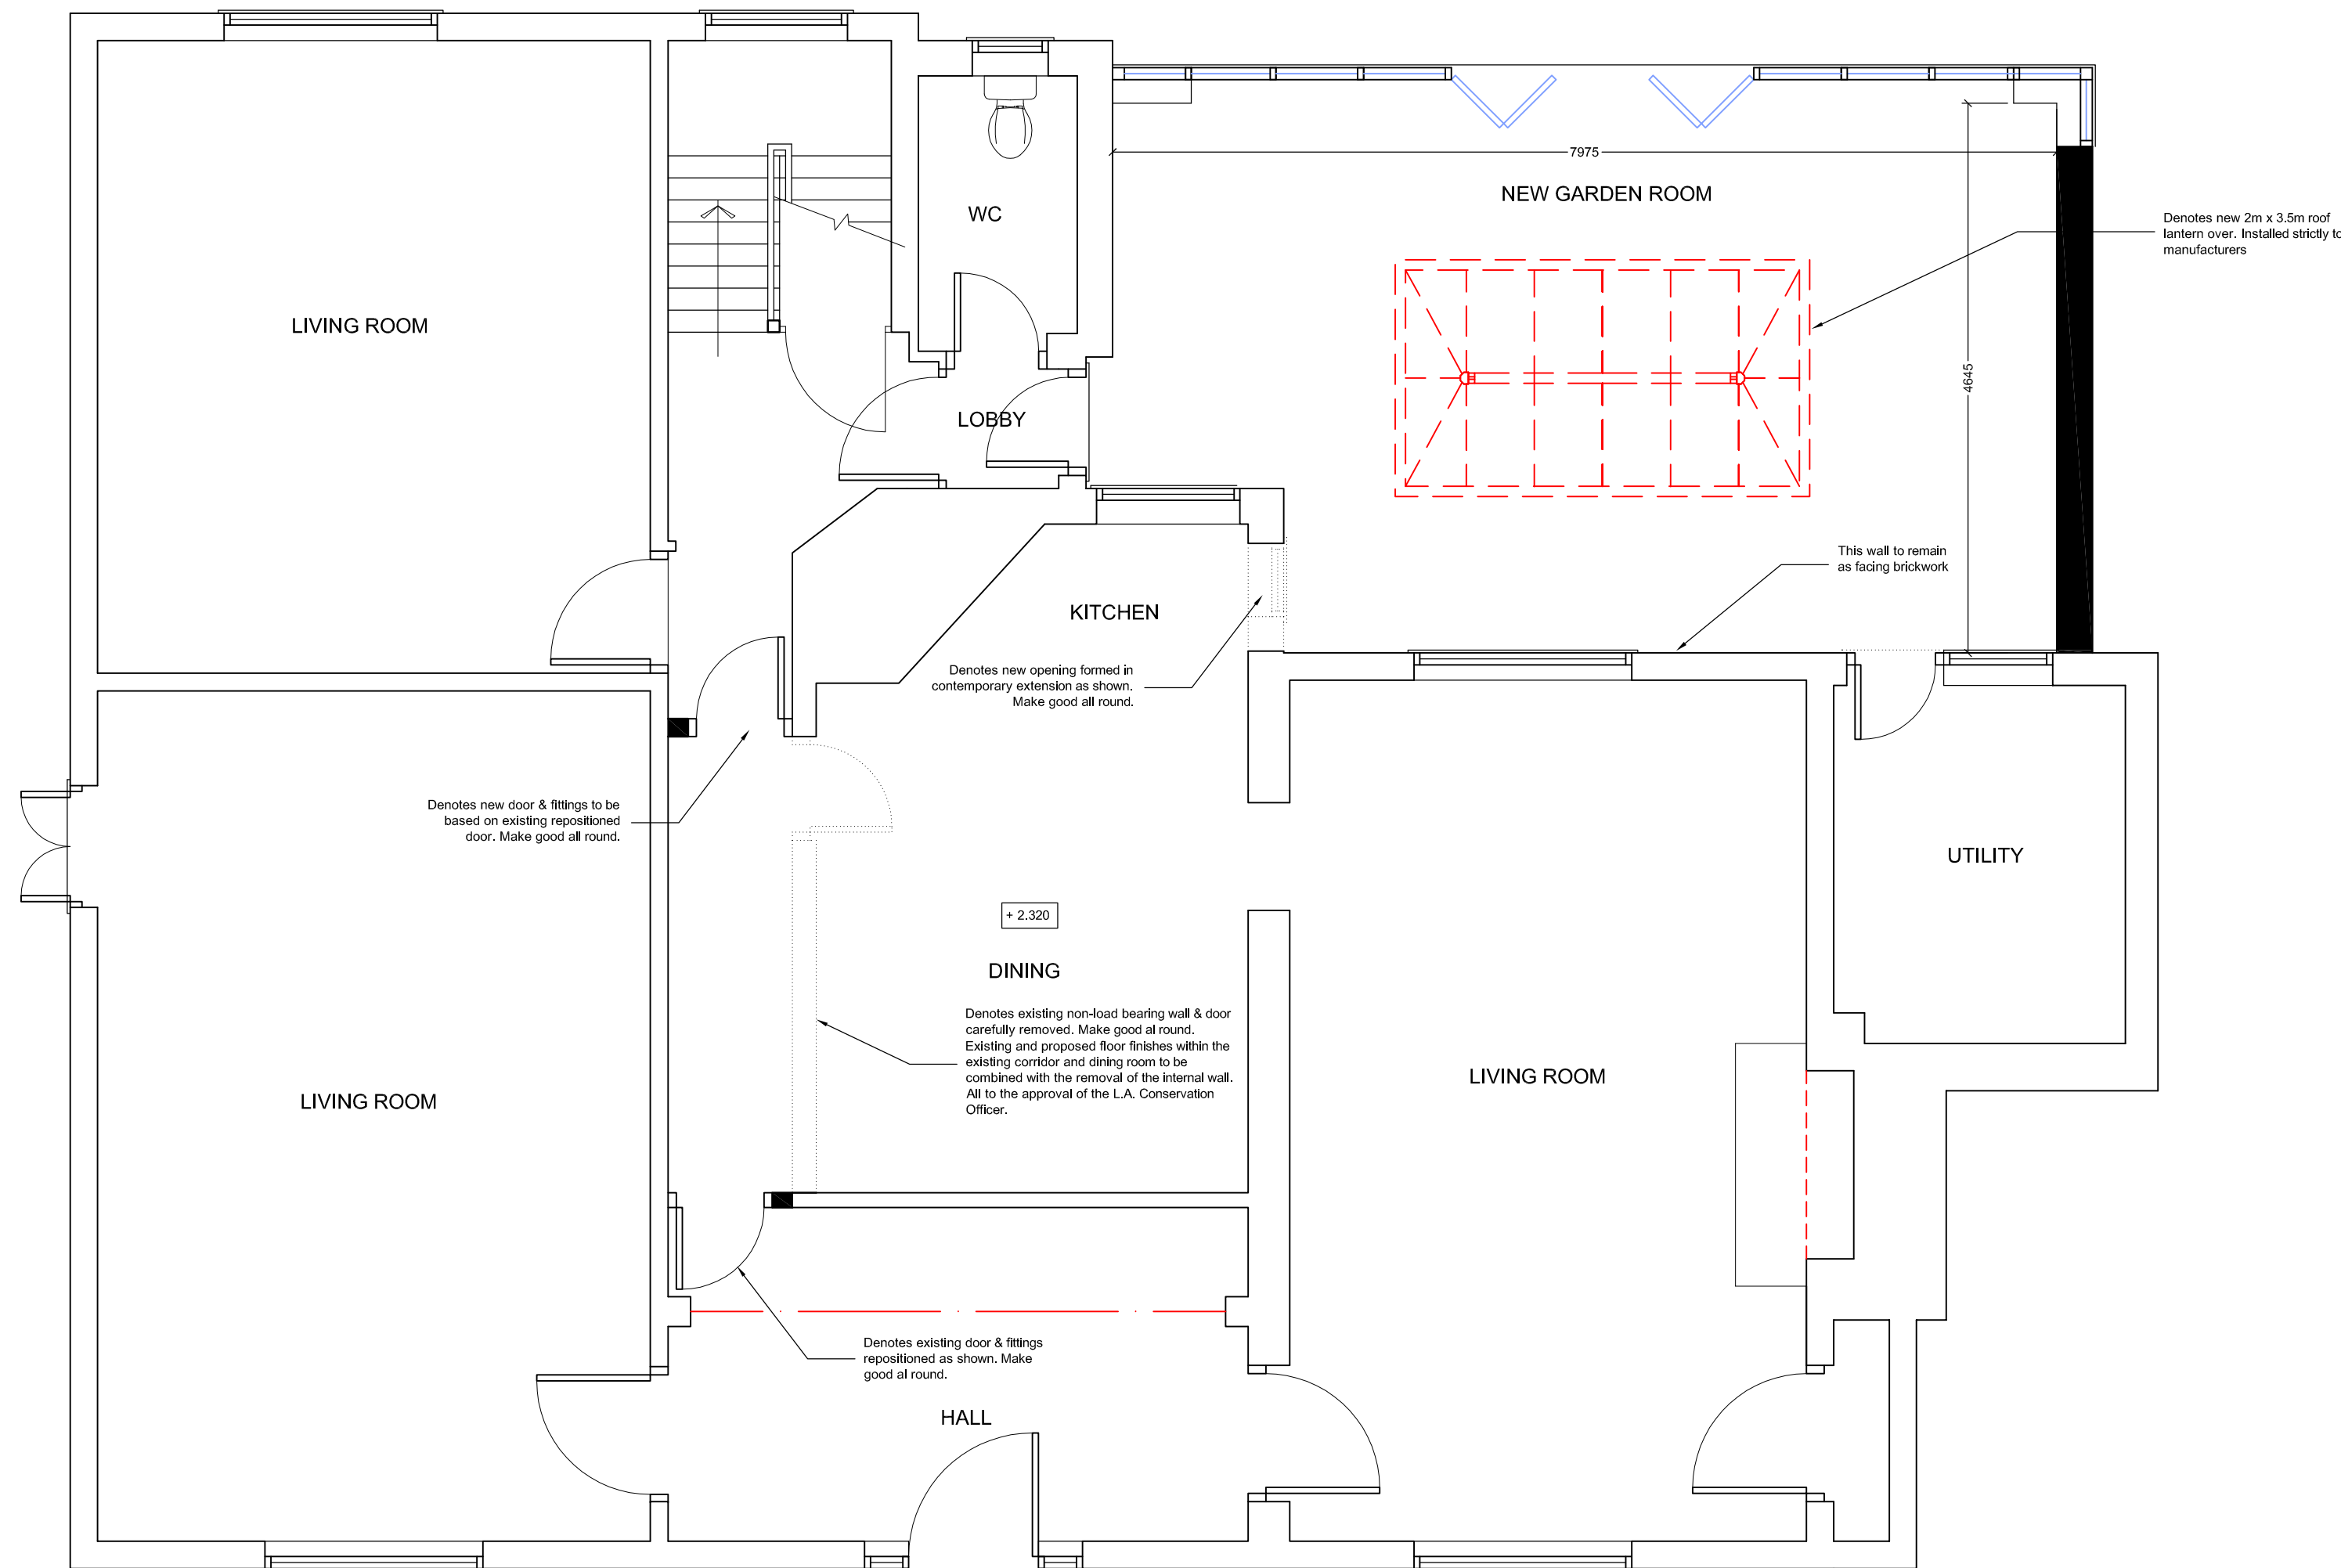

GROUND FLOOR PLAN (1:50)

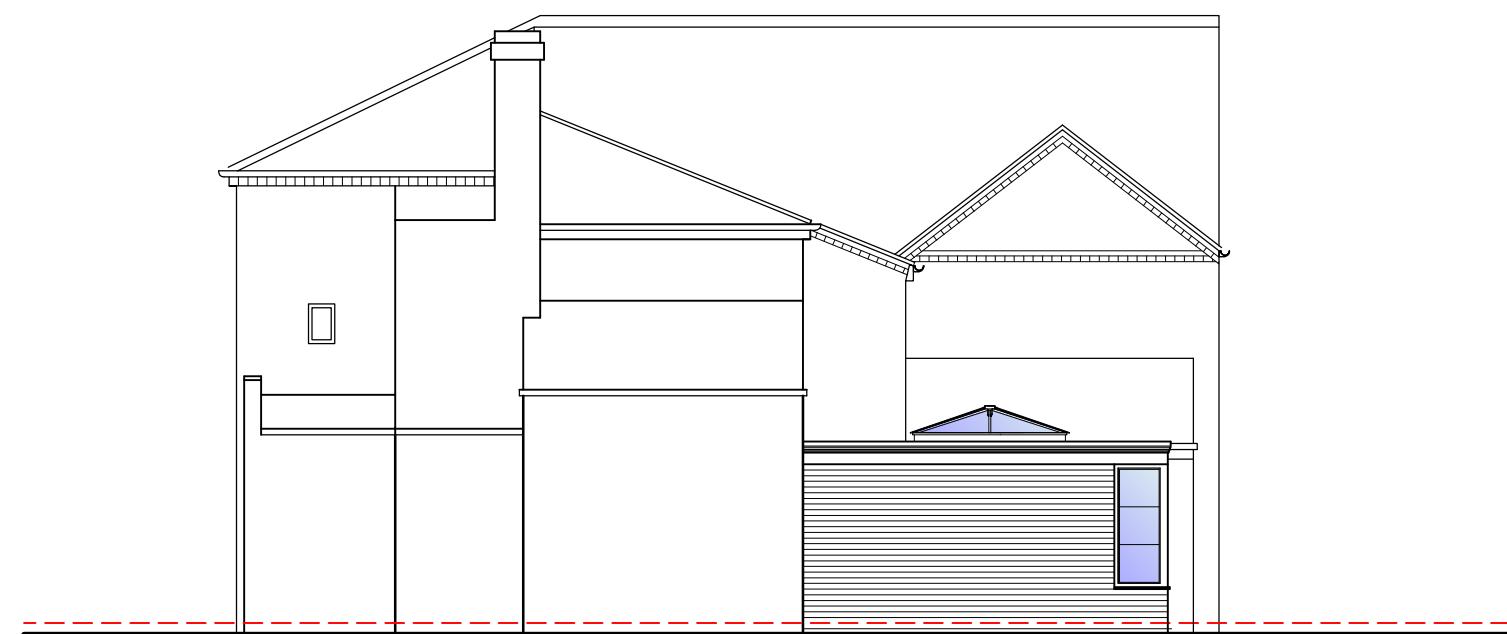


SIDE ELEVATION (1:100)

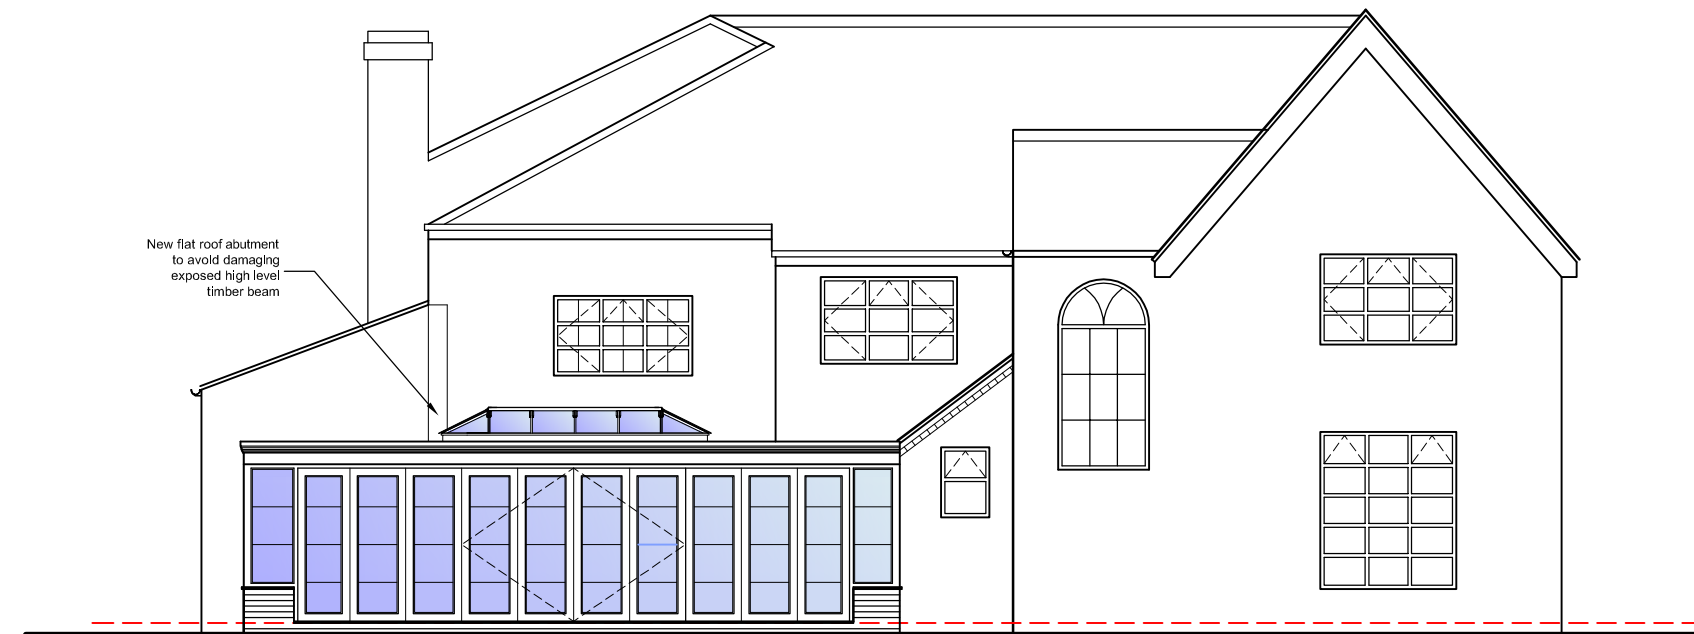

REAR ELEVATION (1:100)


PROPOSED MATERIALS

WALLS: Facing Cheshire brickwork to match existing
 ROOF: Lead Grey Samflit Membrane
 WINDOWS: White painted timber, slimline double glazed units
 ROOF LANTERN: Powder coated aluminium framework and
 slimline double glazed units.
 DOORS: White painted timber, slimline double glazed units
 RWG's: White Aluminium, round profile
 FASCIAS: Ogee Profile Painted timber

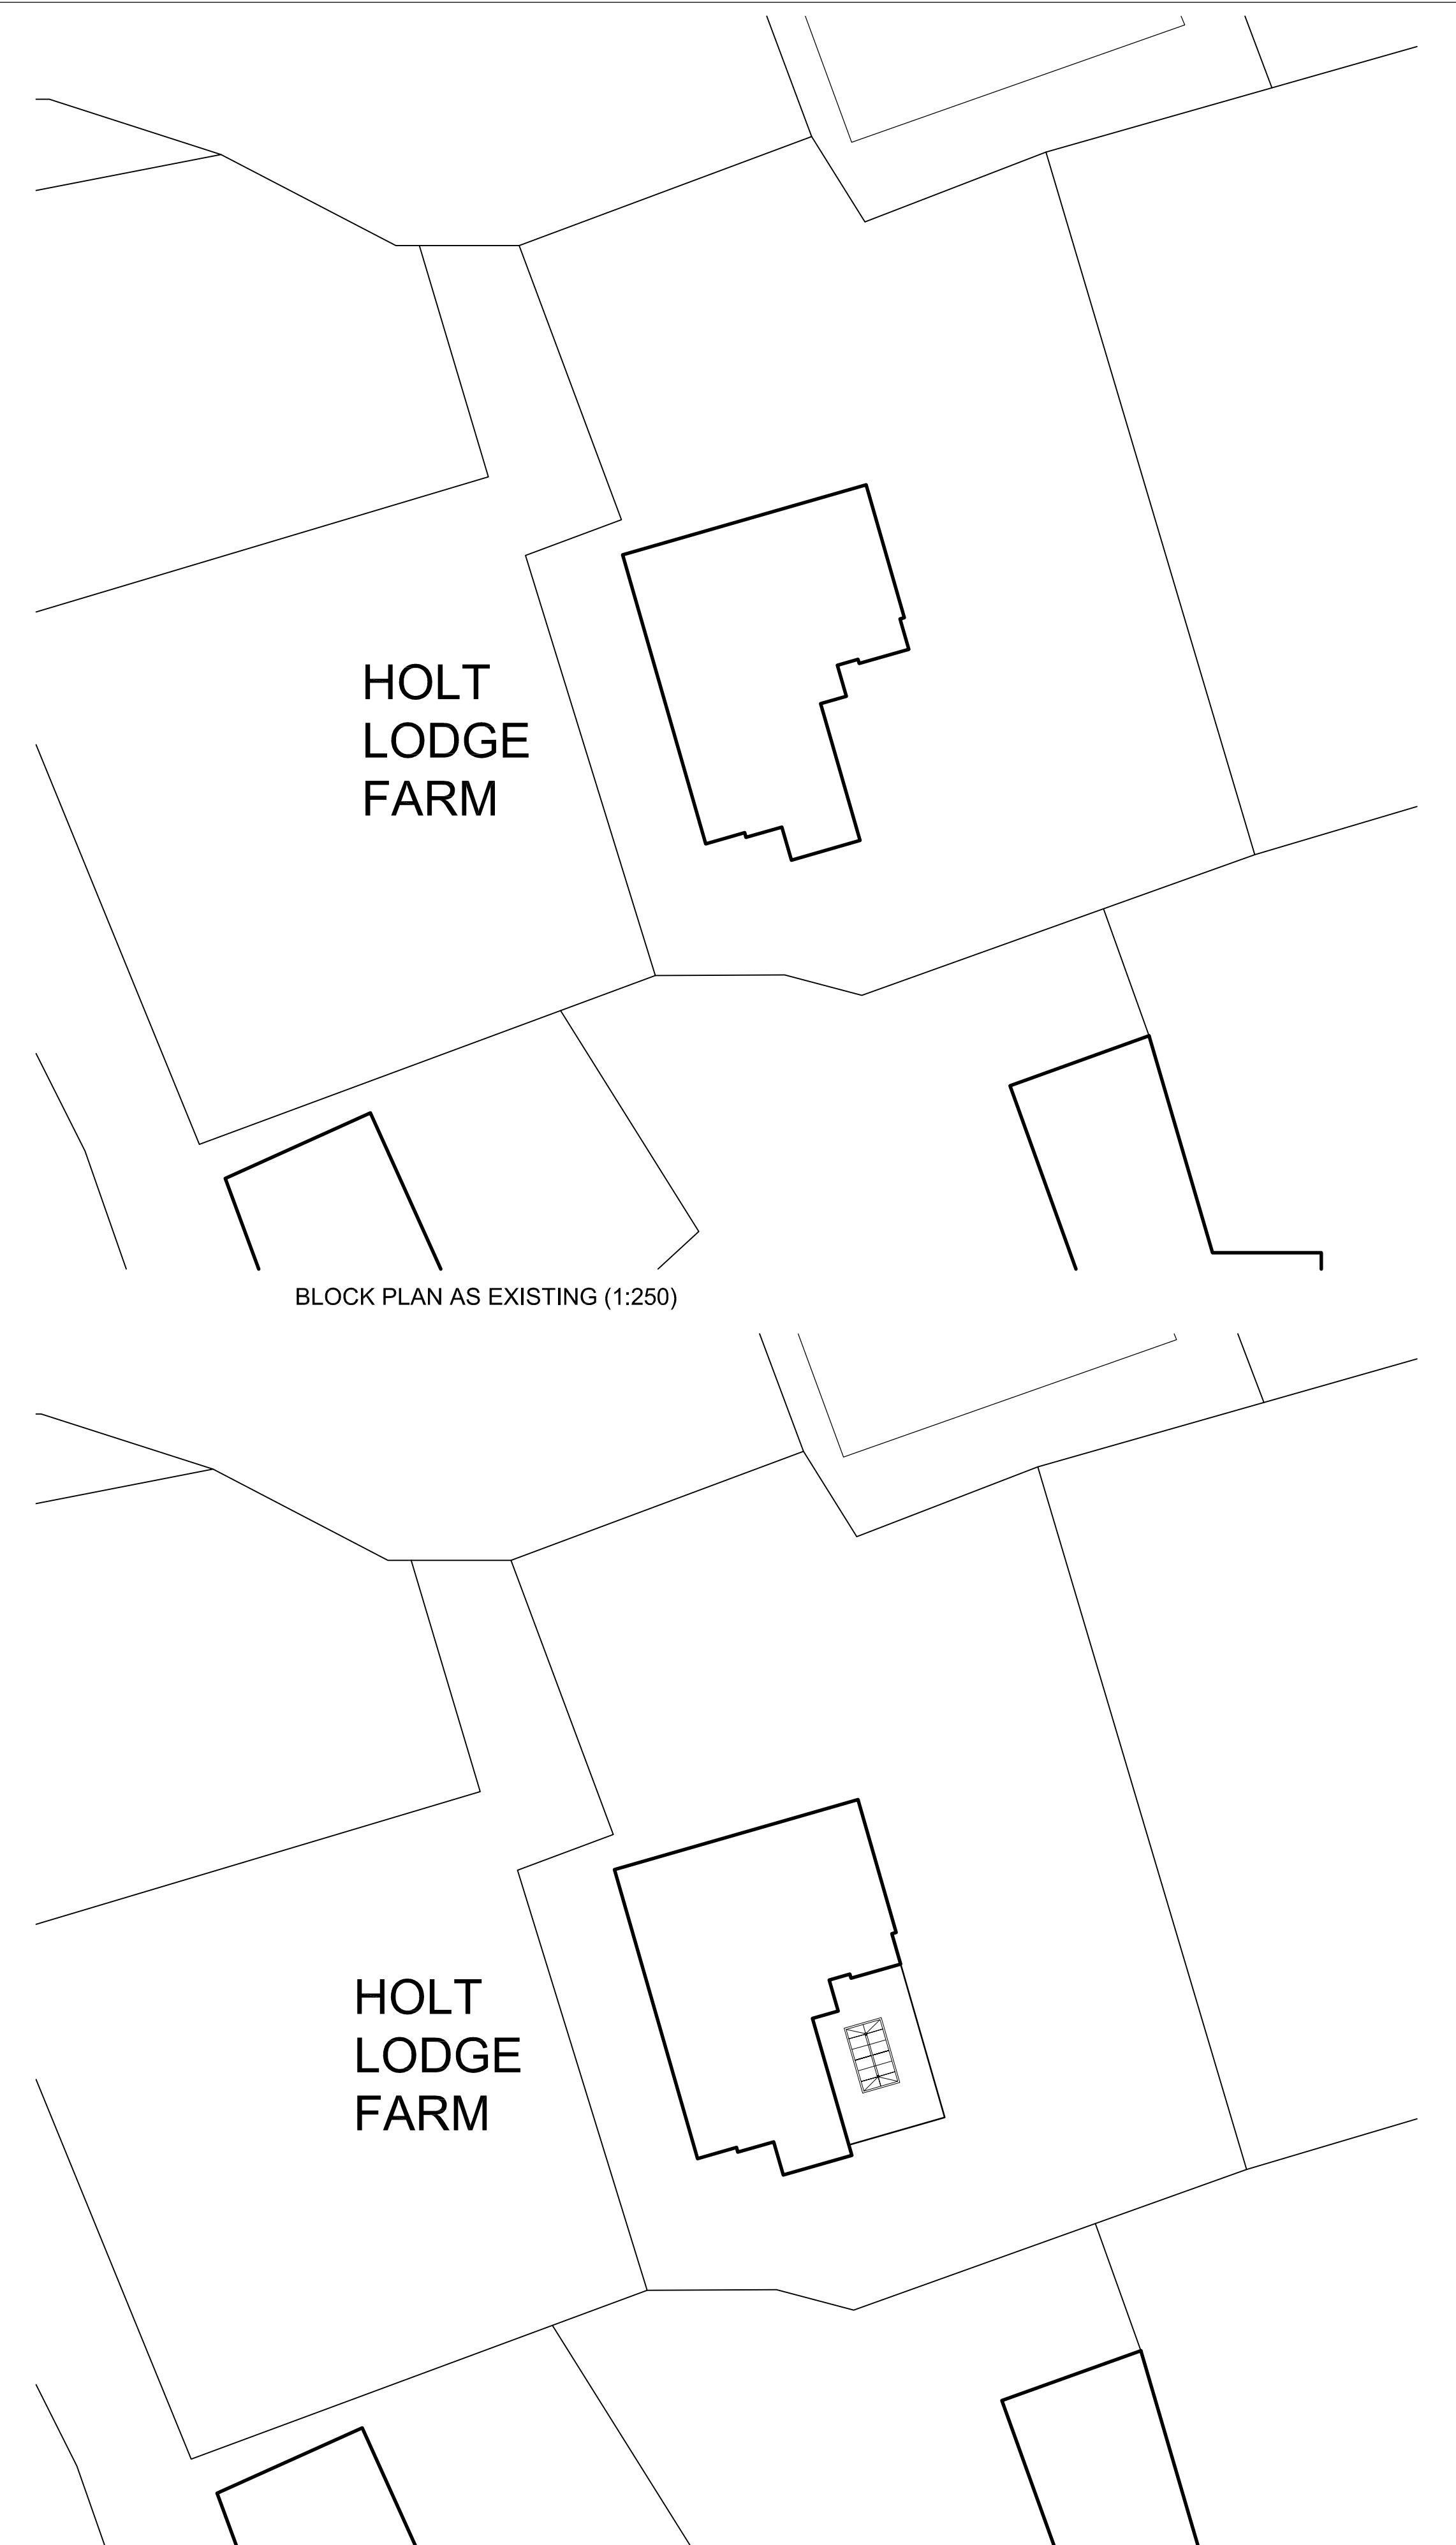

BLOCK PLAN AS PROPOSED (1:250)

T: 07833 029535
E: info@cbarchitecturaldesign.co.uk
W: www.cbarchitecturaldesign.co.uk

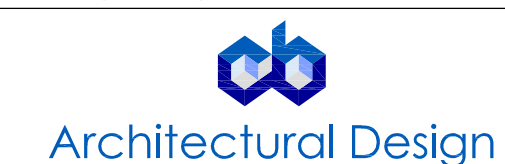

Rev	Description	Issued	Checked
Client	MR & MRS MINSHULL	Crng Title	Floorplans & Elevations AS PROPOSED
Project	Internal Alterations & Sunroom at Holt Lodge Farm, Ulan-y-Pwll	Scale	Varies Drawn C.B. Check C.B. Date 19/07/19
		Crng No.	823/SK01 Revision C

ORIGINAL DRAWING SIZE 841 x 594 (A1)

