
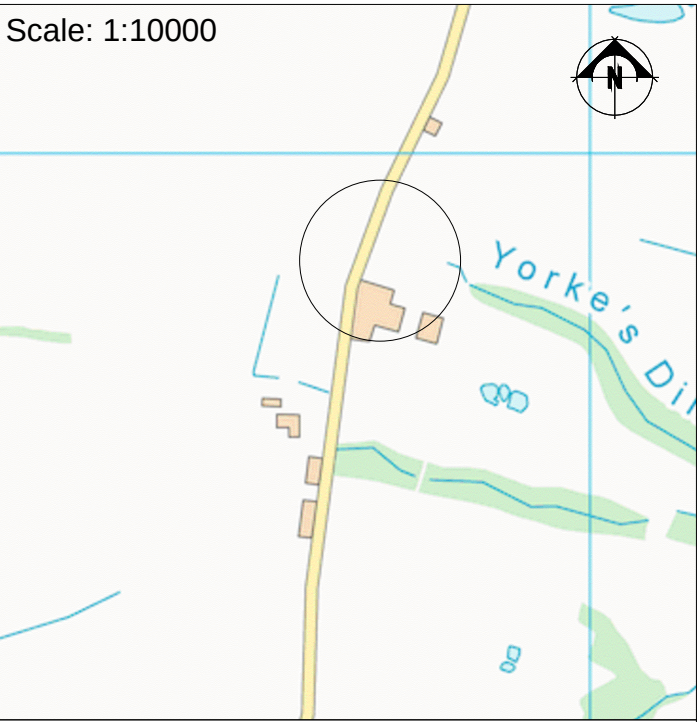


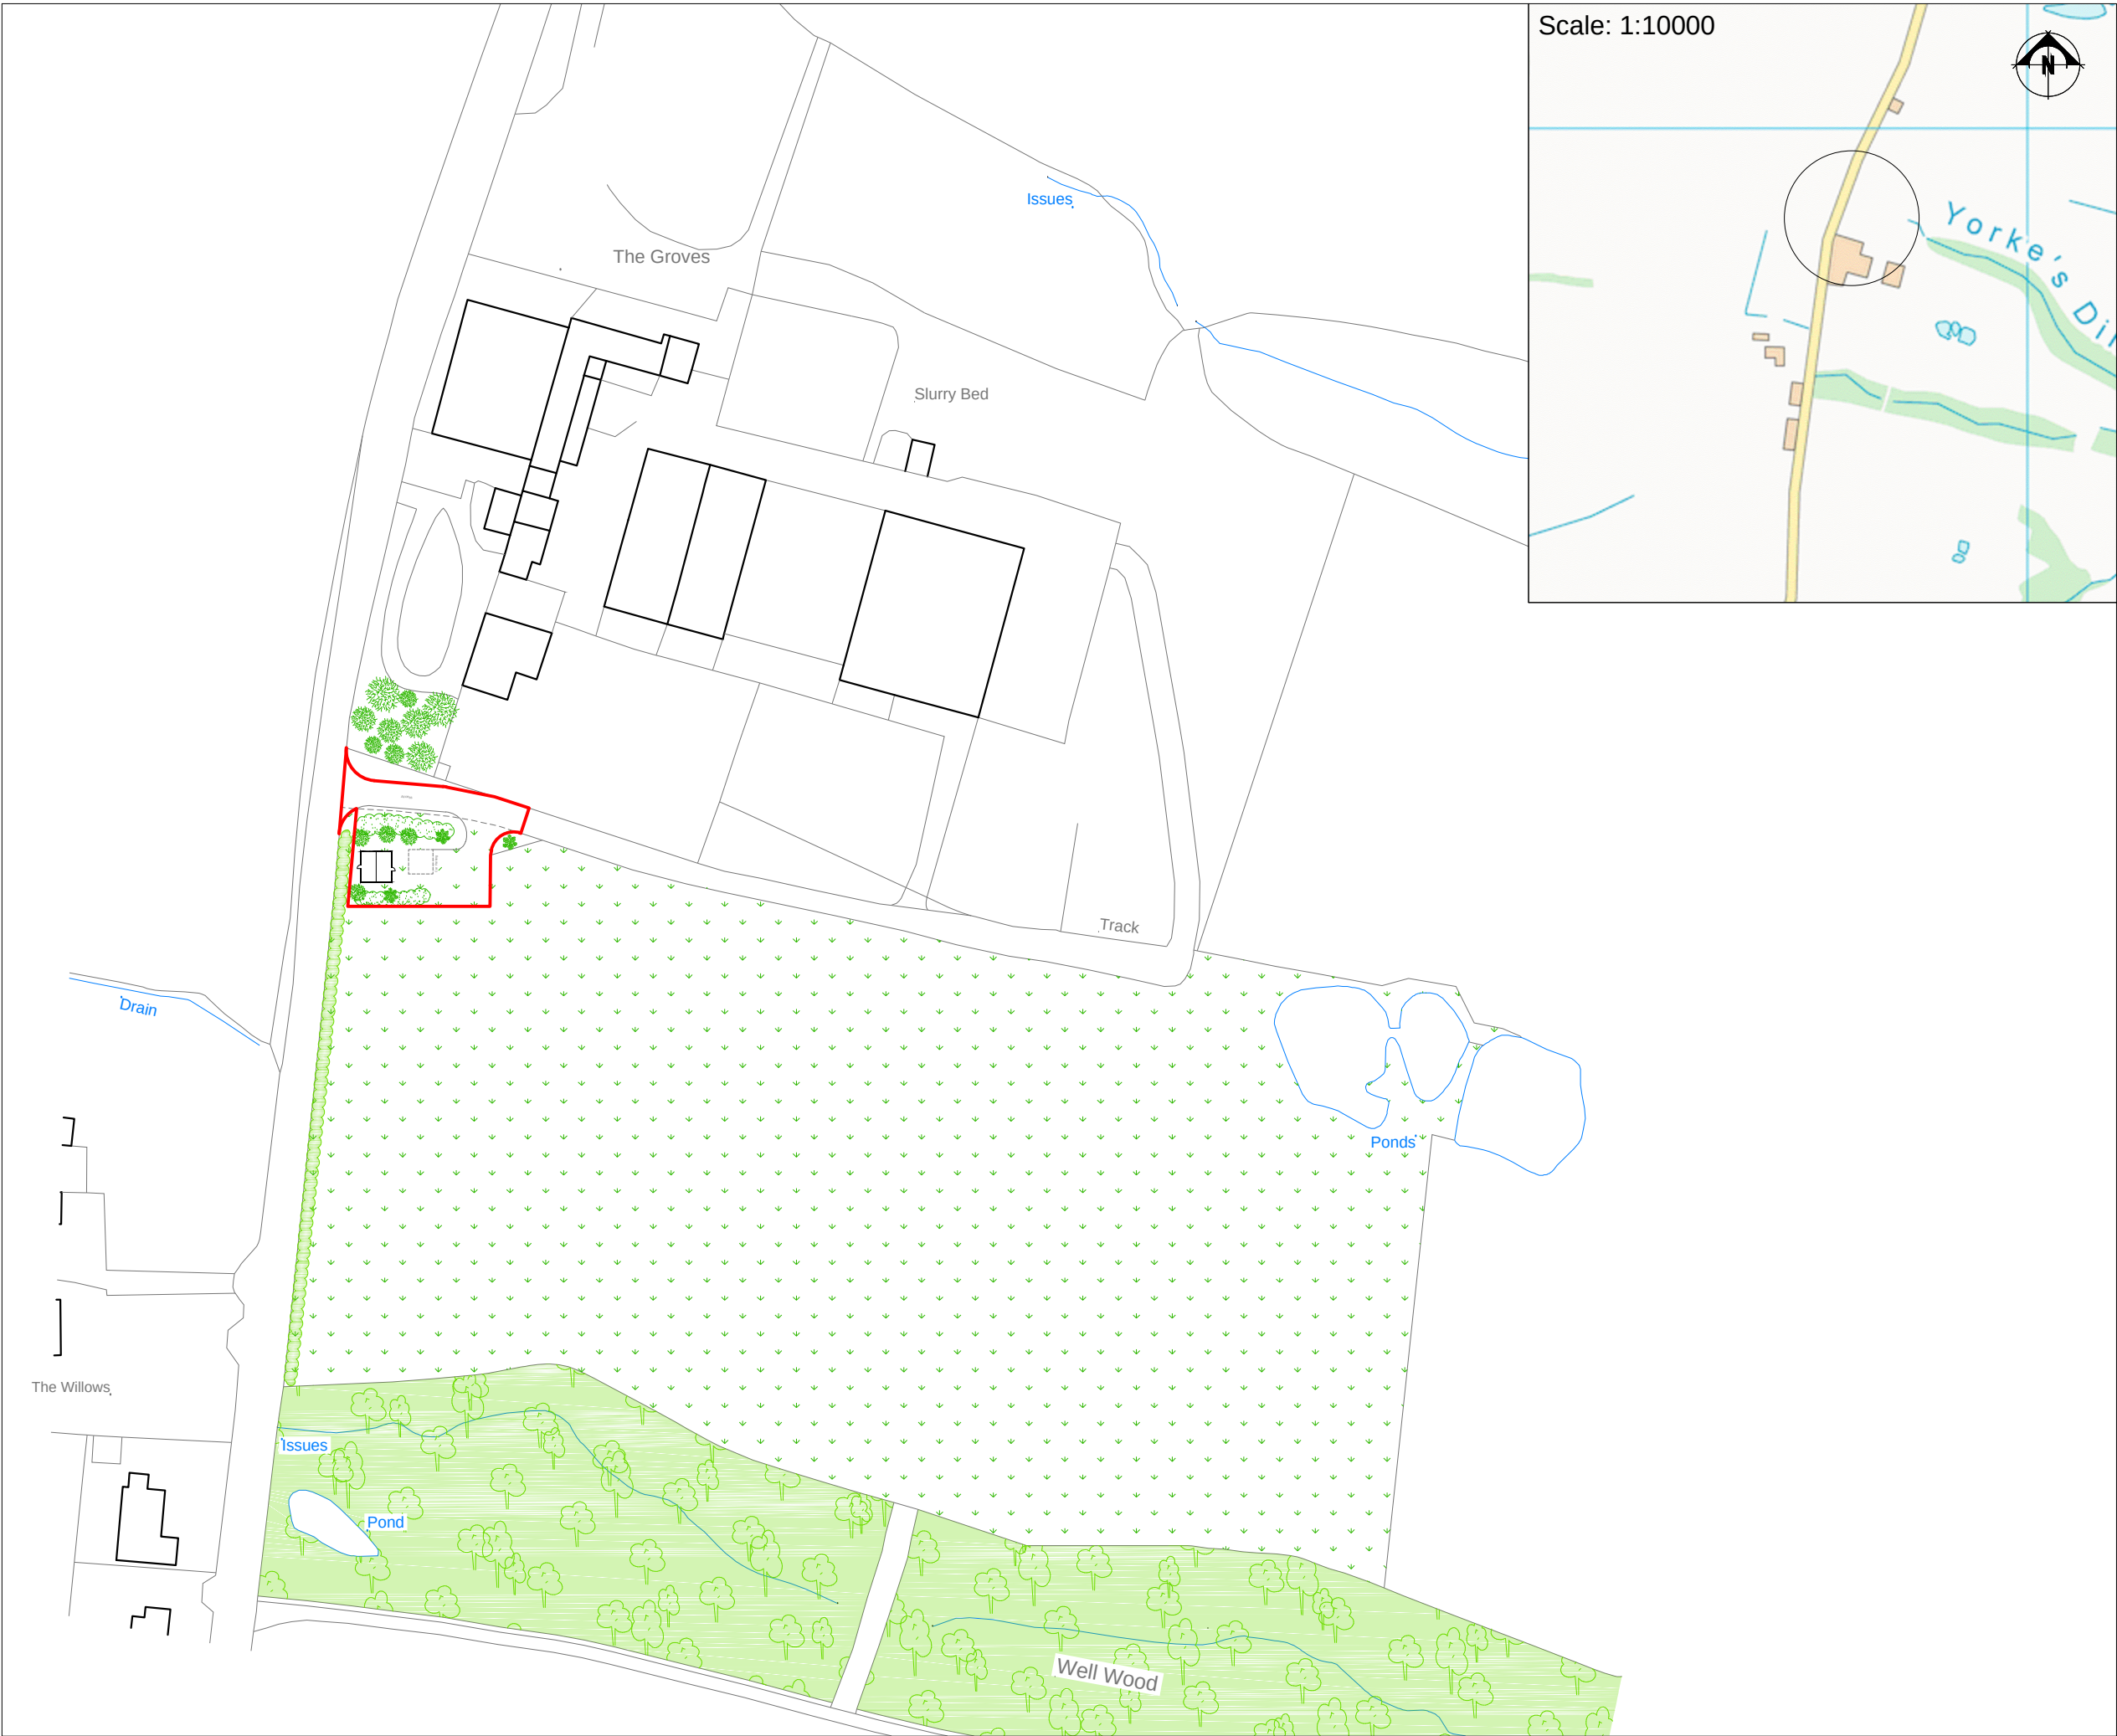

Scale: 1:10000

THIS DRAWING IS TO BE READ IN CONJUNCTION WITH ALL RELATED DRAWINGS. ALL DIMENSIONS MUST BE CHECKED AND VERIFIED ON SITE BEFORE COMMENCING ANY WORK OR PRODUCING SHOP DRAWINGS. THE ORIGINATOR SHOULD BE NOTIFIED IMMEDIATELY OF ANY DISCREPANCY. THIS DRAWING IS COPYRIGHT AND REMAINS THE PROPERTY OF ROGER PARRY & PARTNERS.

Red Boundary

Rev	Description	Date	Dr by	App by
Original	by			



Residential - Agricultural - Commercial				
Job	Siting of a temporary caravan			
Title	Location Plan			
Location	Groves Farm Marchwiell Hall Road Wrexham LL13 0YA			
Client	Morris			
Scales	1:1250 @ A3			
Drawing No.	RJC-MZ406-01			
Drawn by	AZ	Date	13/11/2019	

HOGSTOW HALL, MINSTERLEY
SHREWSBURY, SHROPSHIRE. SY5 0HZ
Tel: 01743 791336 Fax: 01743 792770
email: mail@rogerparry.net
Web address: www.rogerparry.net
Roger Parry & Partners LLP Partnership no. OC31203
Registered Office: Rogierparry Hall, Minsterley, Shropshire, SY5 0HZ
A list of members of the LLP is available at the above address.