


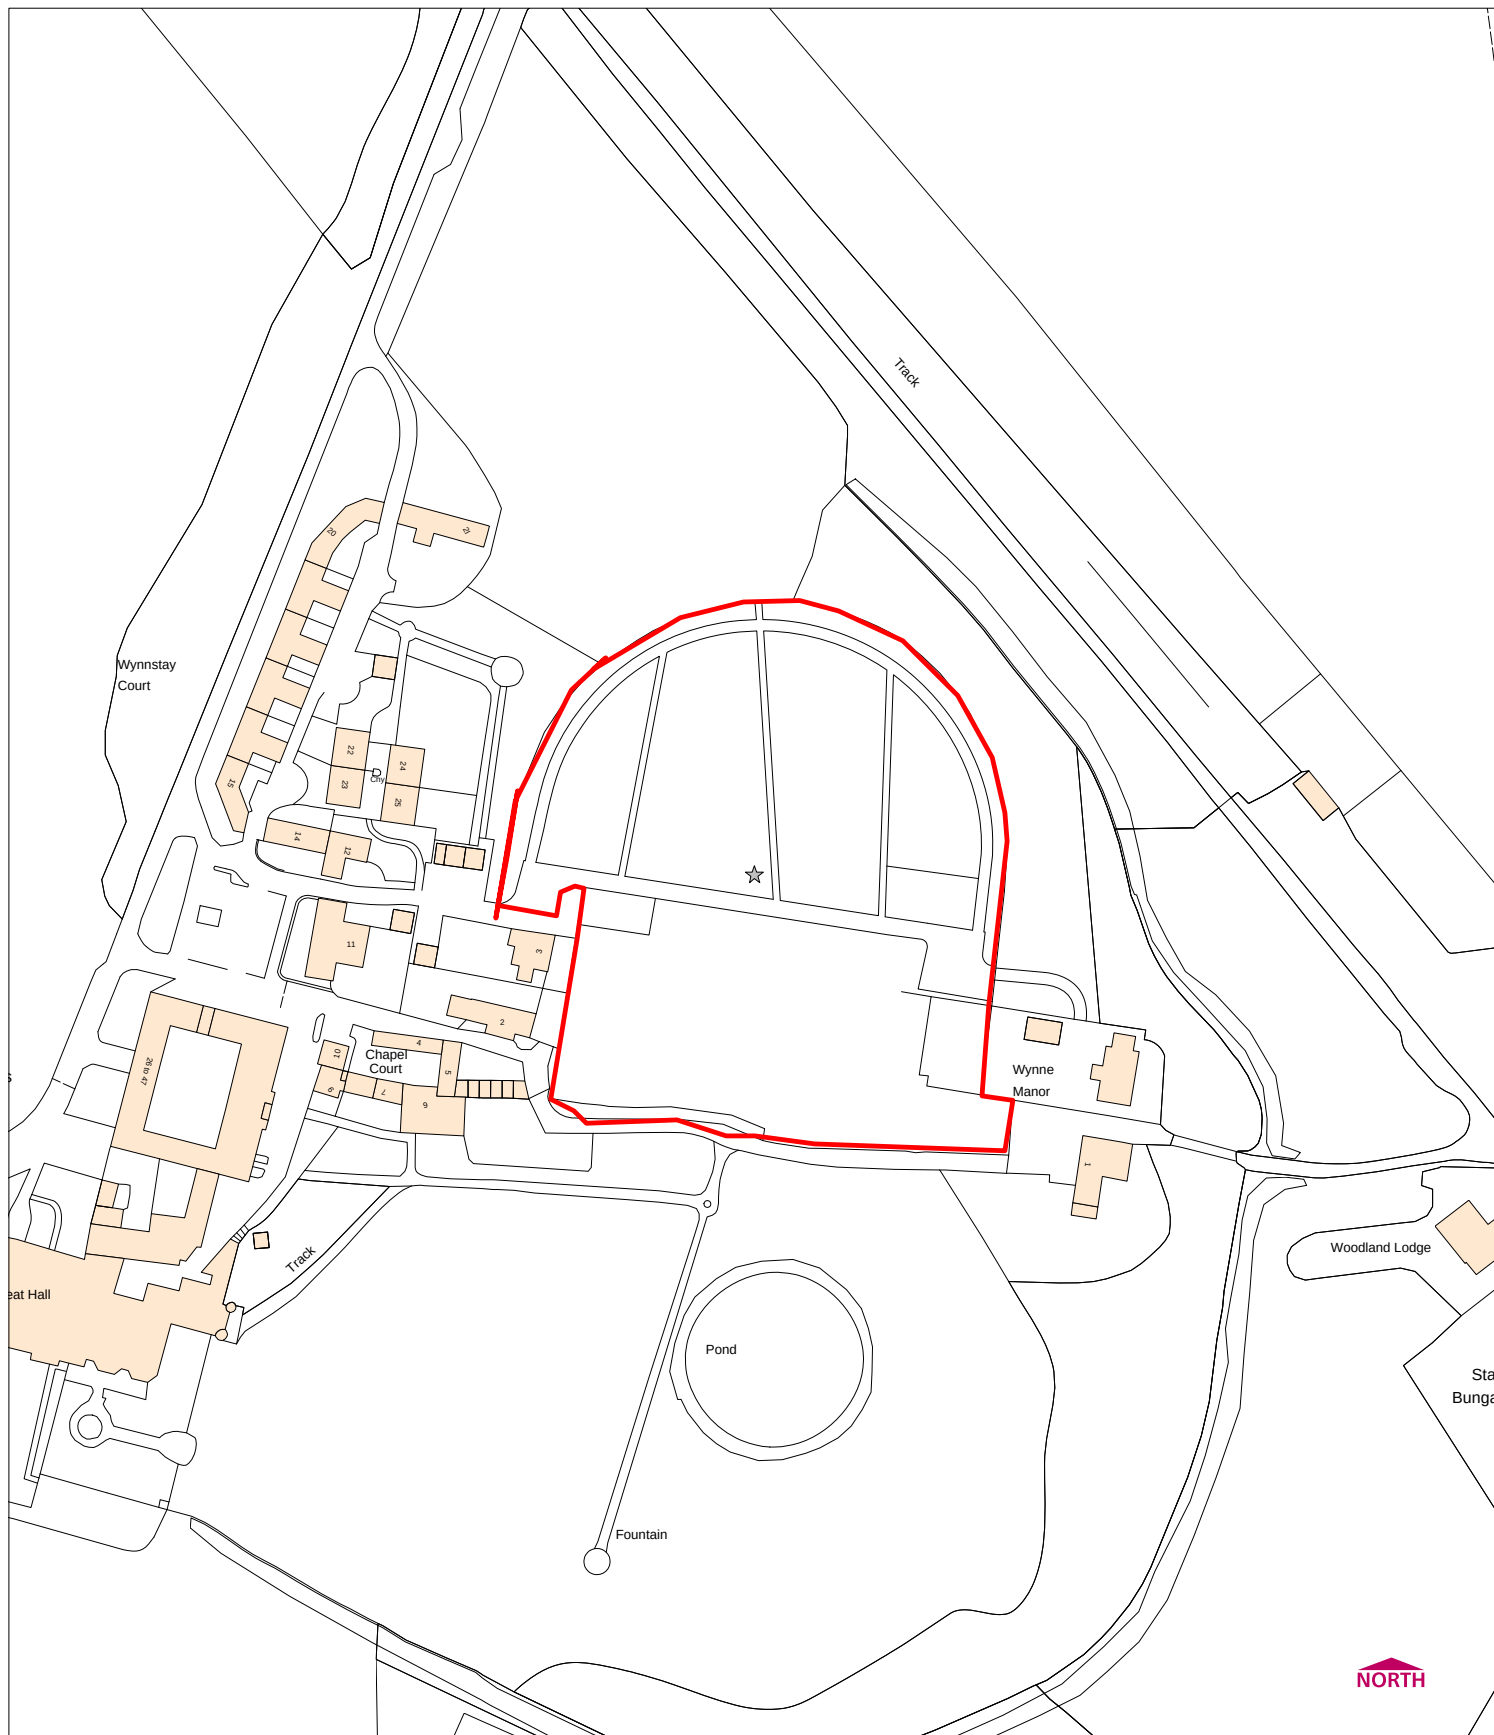

© Crown copyright. All rights reserved. 100023429. 2019

Head of Planning and Regulatory
Planning Department
16 Lord Street, Wrexham
LL11 1LG

04/03/2020
Scale 1: 2000
SJ 3142

Town & Country Planning Act 1990 **Section 106 Obligation**



P/2019/0913
Walled Garden, Wynnstay Hall Estate
Ruabon, Wrexham

