


NOTE: All proposed site levels for indicative
purposes only and to be confirmed following
appraisal by Structural Engineer. Existing
site levels based on data provided by
Coopers, drawing ref: 6872/SK01

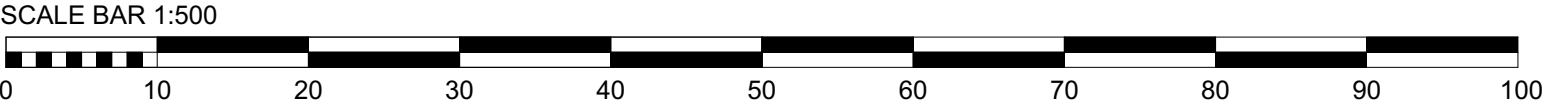

Rev No.	Date.	Rev.	By.	Chk.	
PLANNING					
Scale.	1:500 @A1	Date.	18.01.2019	Drawn by.	Chk.
			ROH		BE
base. ARCHITECTS					
Project Title.	Proposed Housing Vicarage Lane, Gresford				
Client.	Gower Homes				
Drawing Title.	Vicarage Lane Elevations				
Project No.	BA1858		Drawing No.	PL-036	
			Revision.	=	