

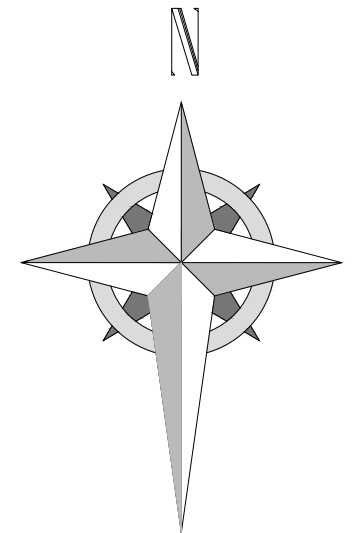


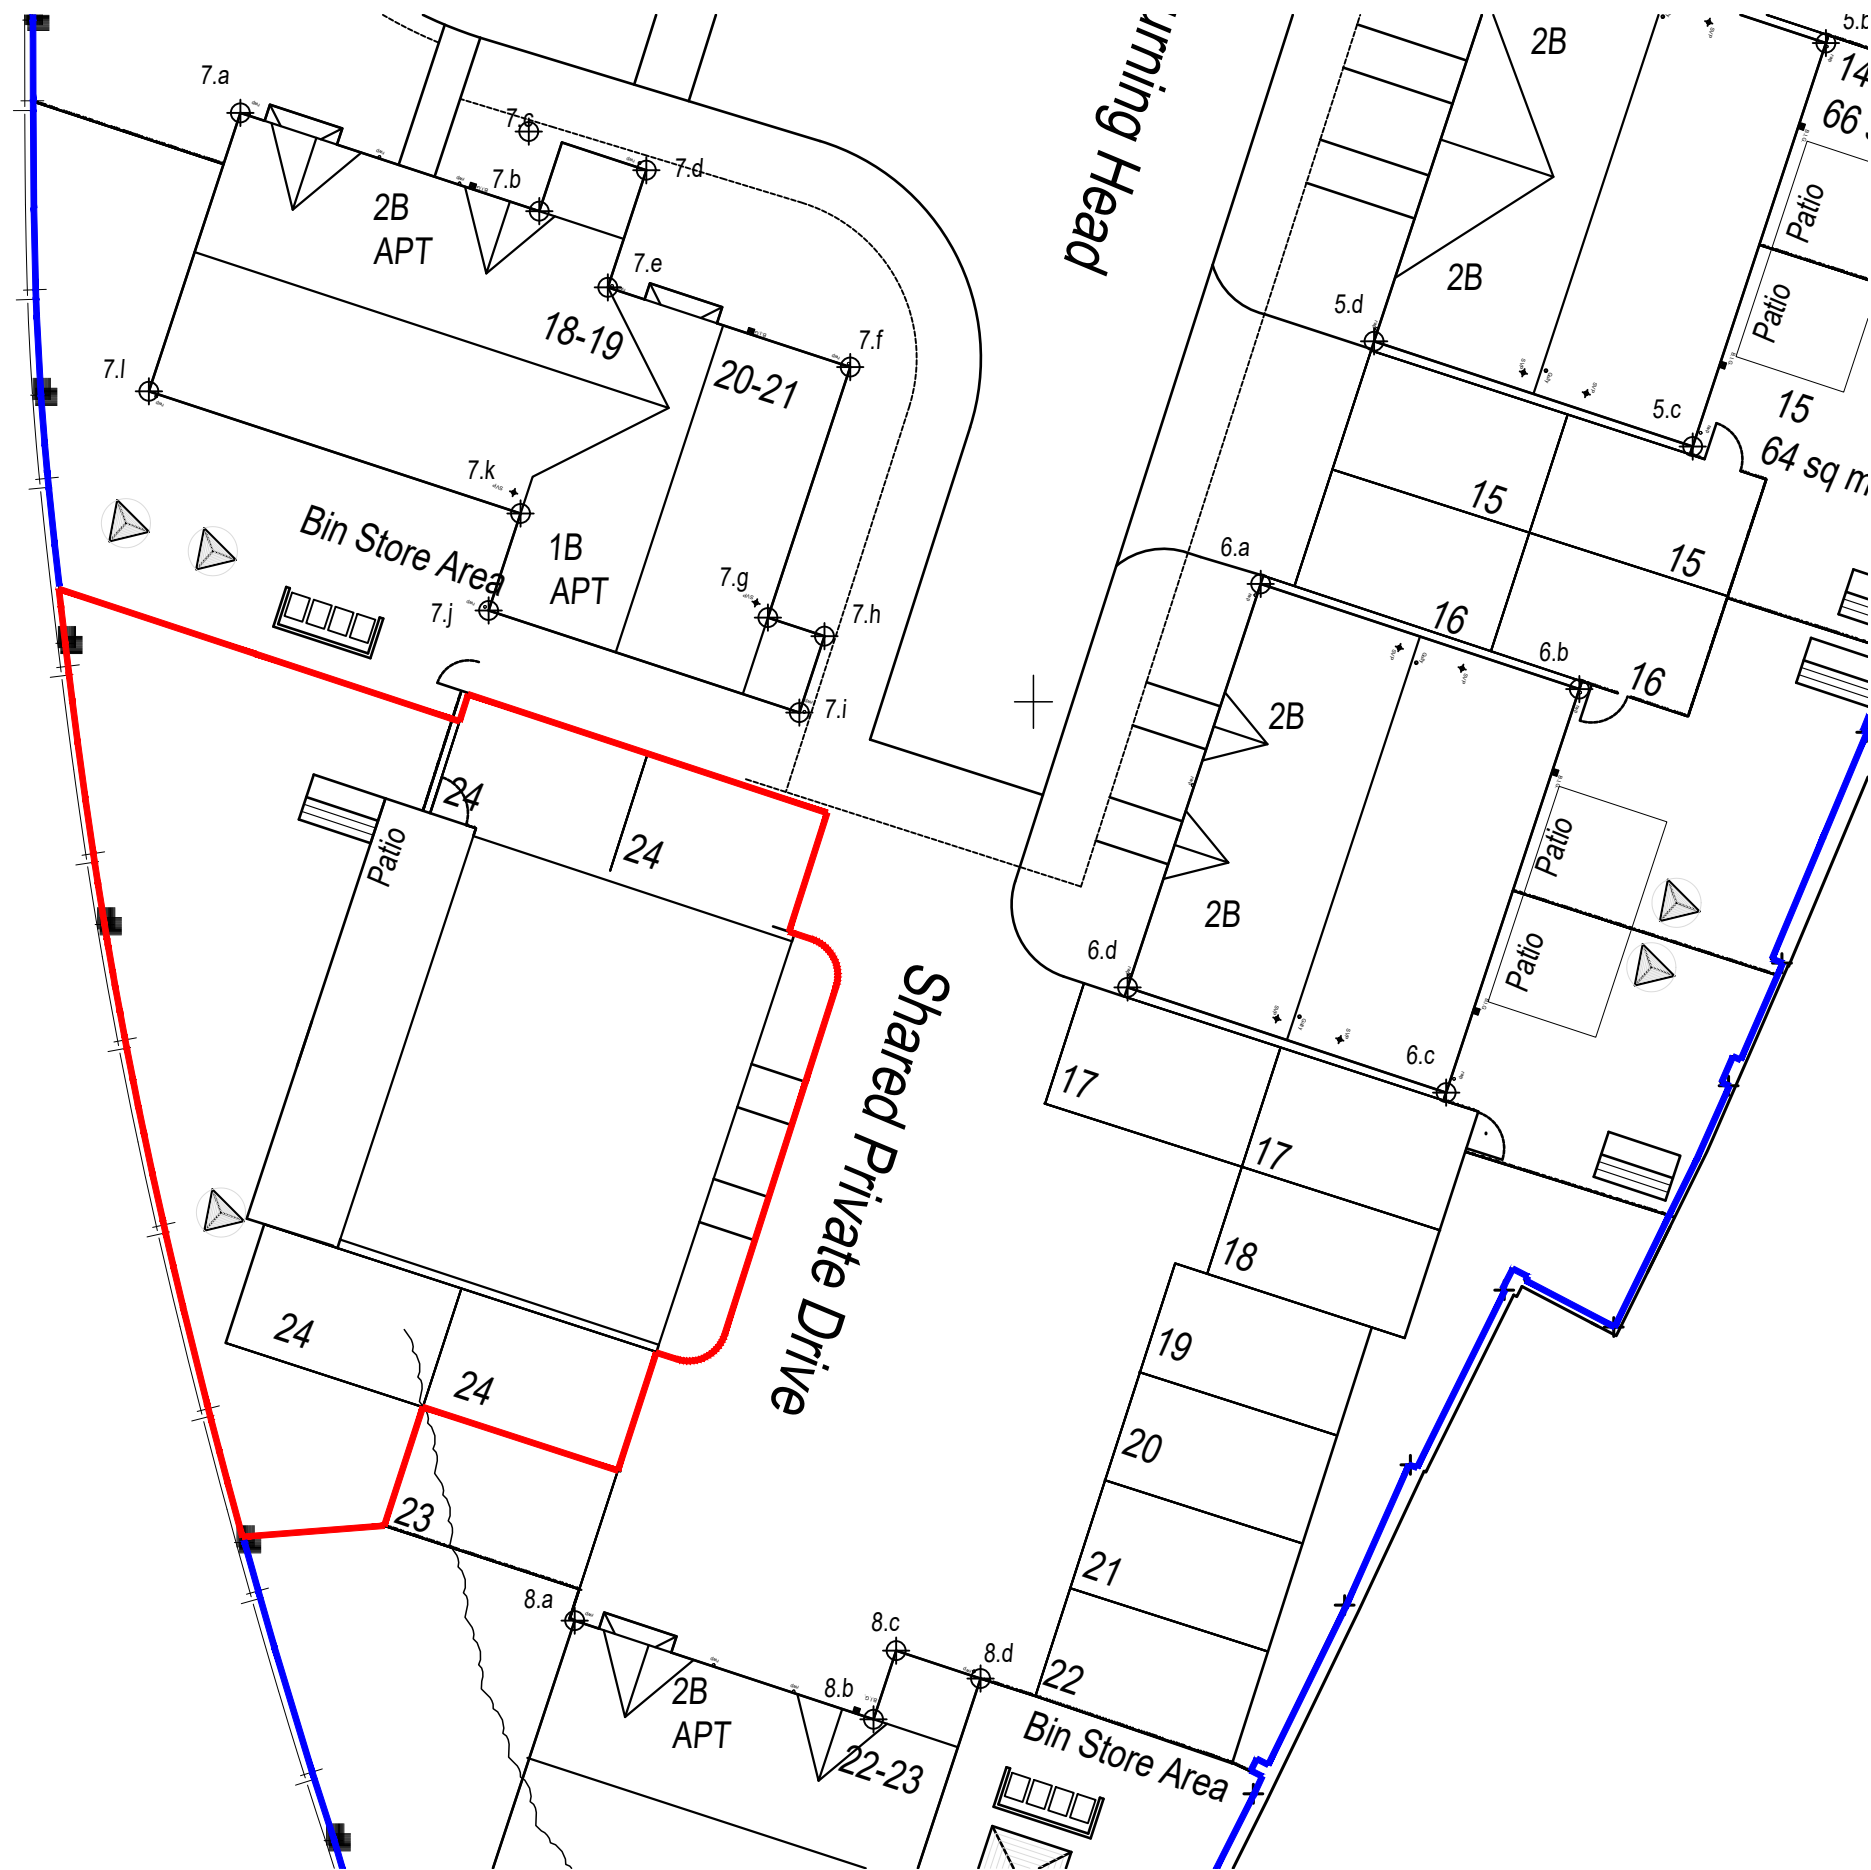

Block plan 1:500

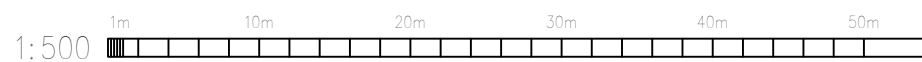

©Crown Copyright and database rights 2019 OS 100047474

HDS ARCHITECTURAL SERVICES

Ferndale Villa, 25 Manley Road,
Wrexham, LL13 8HD
Tel (01978) 353445
www.hdsarchitectural.co.uk

Project; Residential Development Adjoining 'Premier Inn, Jacques Way, Wrexham,	
Title; Plots 24 - 25 Block plan	Scale (A3); 1:200
Dwg No; JWA/PD/25	Date; 5th March 2020
Revision; -	