

FOUL SEWER RUN 1
SCALE: H 1:500,V 1:100. DATUM: 45.000

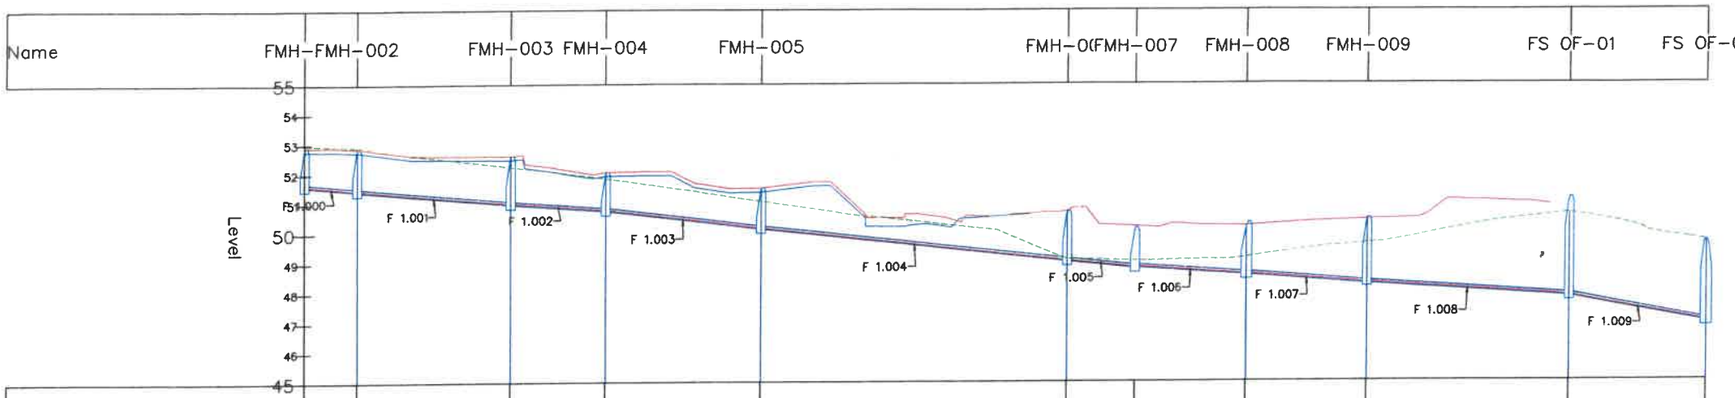


Pipe Dia.	100mm	100mm	100mm	100mm	100mm	100mm	100mm	100mm	100mm	100mm
Existing Levels	52.985	52.878	52.587	52.352	52.128	51.862	51.576	51.276	50.980	50.681	50.449	50.229	49.796	49.106	49.049	49.086	49.193	49.466	49.633	49.953	50.323	50.553	50.403	49.897	49.692
Chainage	00.000	10.000	20.000	30.000	40.000	50.000	60.000	70.000	80.000	90.000	100.000	110.000	120.000	130.000	140.000	150.000	160.000	170.000	180.000	190.000	200.000	210.000	220.000	230.000	236.583

FOUL SEWER RUN 2
SCALE: H 1:500,V 1:100. DATUM: 45.000

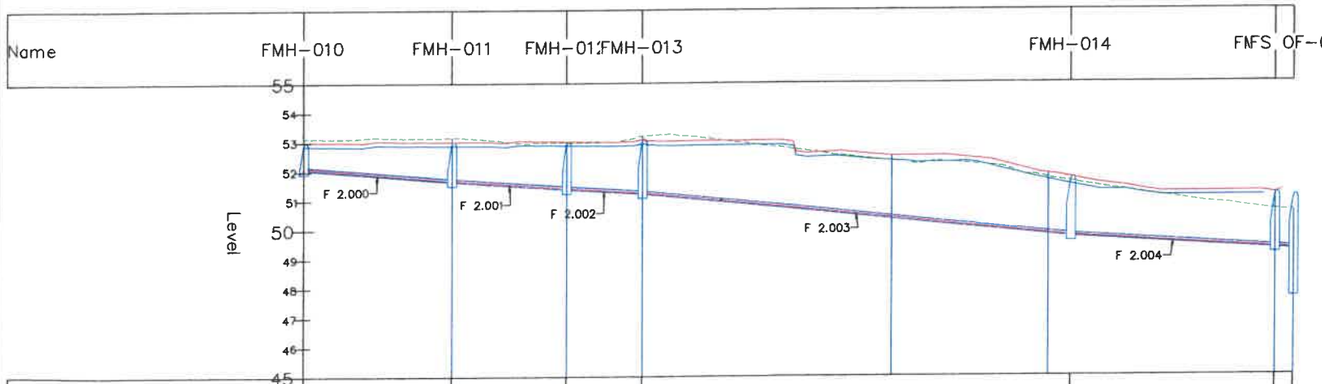

Pipe Dia.	100mm	100mm	100mm	100mm	100mm	100mm
Existing Levels	53.162	53.183	53.174	53.137	53.006	53.013	53.255	53.089	52.832	52.563	52.339	52.293	51.988	51.617	51.298	51.002	50.755	50.614
Chainage	00.000	10.000	20.000	30.000	40.000	50.000	60.000	70.000	80.000	90.000	100.000	110.000	120.000	130.000	140.000	150.000	160.000	167.050

FOUL SEWER RUN 3
SCALE: H 1:500,V 1:100. DATUM: 45.0(

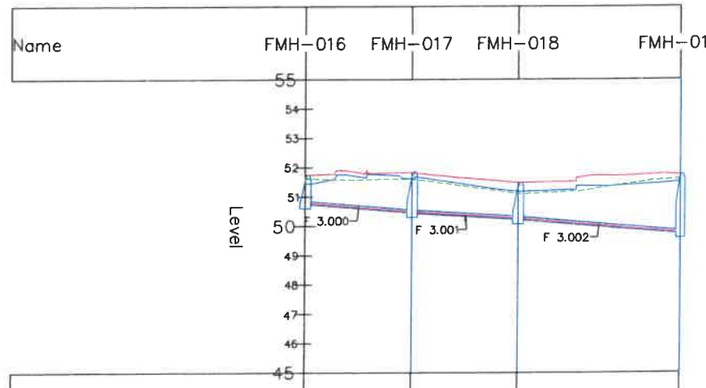

Pipe Dia.	100mm	100mm	100mm
Existing Levels	51.636	51.599	51.574	51.300	51.163	51.328	51.632
Chainage	00.000	10.000	20.000	30.000	40.000	50.000	63.398

DO NOT SCALE FROM DRAWING

NOTES: –

1. ALL MEASUREMENTS ARE IN METRES UNLESS INDICATED OTHERWISE.
2. DRAINAGE TO BE CONSTRUCTED IN ACCORDANCE WITH SEWERS FOR ADOPTION 6TH EDITION.
3. FOR CONSTRUCTION DETAILS REFER STANDARD DETAILS DRAWINGS.
4. FOR PIPE AND MANHOLE DETAILS REFER TO SCHEDULES DR_007

Revisions

REV:	DATE:	DWN:	CHKD:	APP:	DESCR:
P3	14/09	PMA	KB		Units 5 & 6 Repositioned.
P2	14/12	KB			REV B

Client
ERLAS DEVELOPMENTS

Project
The BRIDGE BUSINES CENTRE

Title
PROPOSED DRAINAGE FOUL DRAINAGE SECTIONS RUN-1,RUN-2

REDES INFRASTRUCTURE DESIGN

Issued for :
APPROVAL

Remote Engineering DEsign Services Ltd.
3 Blackwood Business Park,
Ash Road South, Wrexham. LL13 9UG
Tel. 01978 66 99 36 Fax. 0870 762 50 51
Email. admin@redes.co.uk
Web. www.redes.co.uk

Scale	AS INDICATED @ A1	Date	08-11-07
Drawn.	KME	Checked. KB	Apprvd.
Project no.	ERL_001	Drawing no. DR_006	Issue. P3