GEOMETRY - FURNITURE	2019_V4
EXISTING FURNITURE	
	ALL EXISTING FURNITURE INDICATED BY BLACK & WHITE
	EXISTING FURNITURE RELOCATED INDICATED BY '*'
	RE-UPHOLSTERED FURNITURE INDICATED BY 'R'
	RE-UPHOLSTERED AND RELOCATED FURNITURE INDICATED BY 'R*'

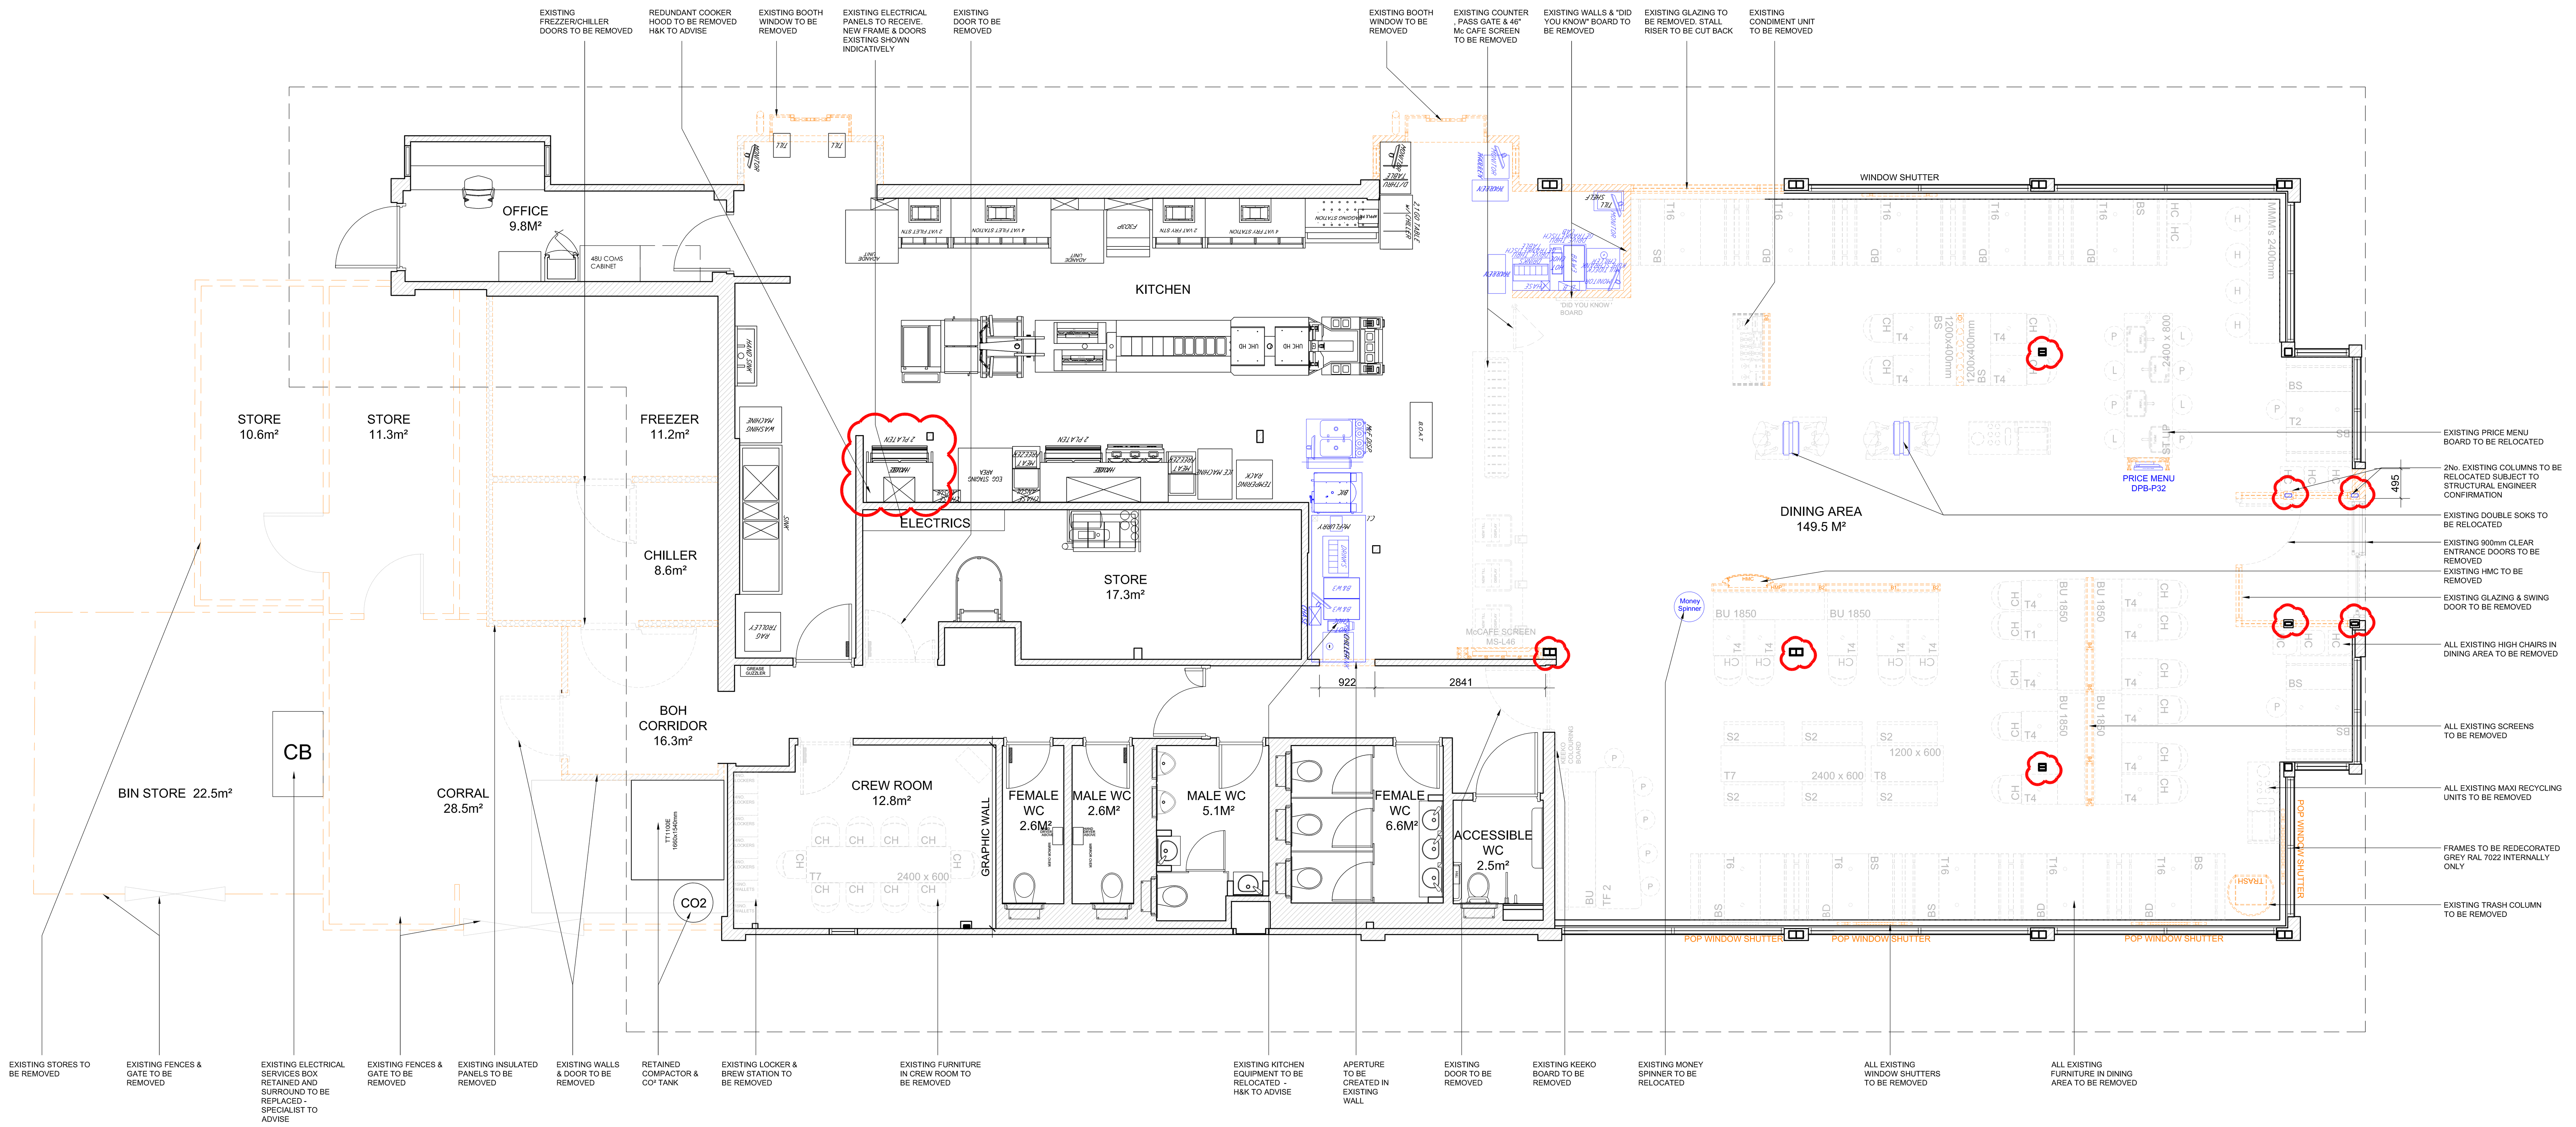

EXISTING GENERAL ARRANGEMENT PLAN 1:50

NOTES

- All dimensions and levels are to be checked on site.
- Any discrepancies are to be reported to the architect before any work commences.
- This drawing shall not be scaled to ascertain any dimensions. Work to figured dims only.
- This drawing shall not be reproduced without express written permission from AEW.
- Title overlay drawings and ownership boundaries are produced using all reasonable endeavours. AEW cannot be responsible for the accuracy or scale discrepancy of base plans supplied to them.
- All works are to be undertaken in accordance with Building Regulations and the latest British Standards.
- All proprietary materials and products are to be used strictly in accordance with the manufacturers recommendations.

CDM 2015

Client notified of duties: **At Design Workshops**

Principal Designer: **CSS**

Unless noted below, all known hazards have been highlighted on the drawing:

AREAS SCHEDULE	EXISTING
TOTAL COVERS	128

DRAWINGS BASED ON:
SURVEY - AEW_4286_1023_INTERIOR DRAWINGS
H&K - DI-6875D

REIMAGE
GEOMETRY

REV Date Drawn by: - Checked by: -

Status: **S2** Purpose of Issue: **For Information**

drawing stage: **STAGE 1**

client: **McDonald's Restaurants Ltd**

project: **CHIRK WREXHAM** store: **1023**

drawing title: **EXISTING GENERAL ARRANGEMENT PLAN**

date: **24.02.20** drawn: **MW**

scale@A0: **1:50** checked: **JLS**

aew architects
0161 214 4370
www.aewarchitects.com

Job No **11757_AEW_1023_0045** Rev -