


NOTES:

1.
2.
- NO DIMENSIONS ARE TO BE SCALED FROM THIS DRAWING.
ALL DIMENSIONS ARE SHOWN IN MILLIMETERS (mm),
UNLESS NOTED OTHERWISE.

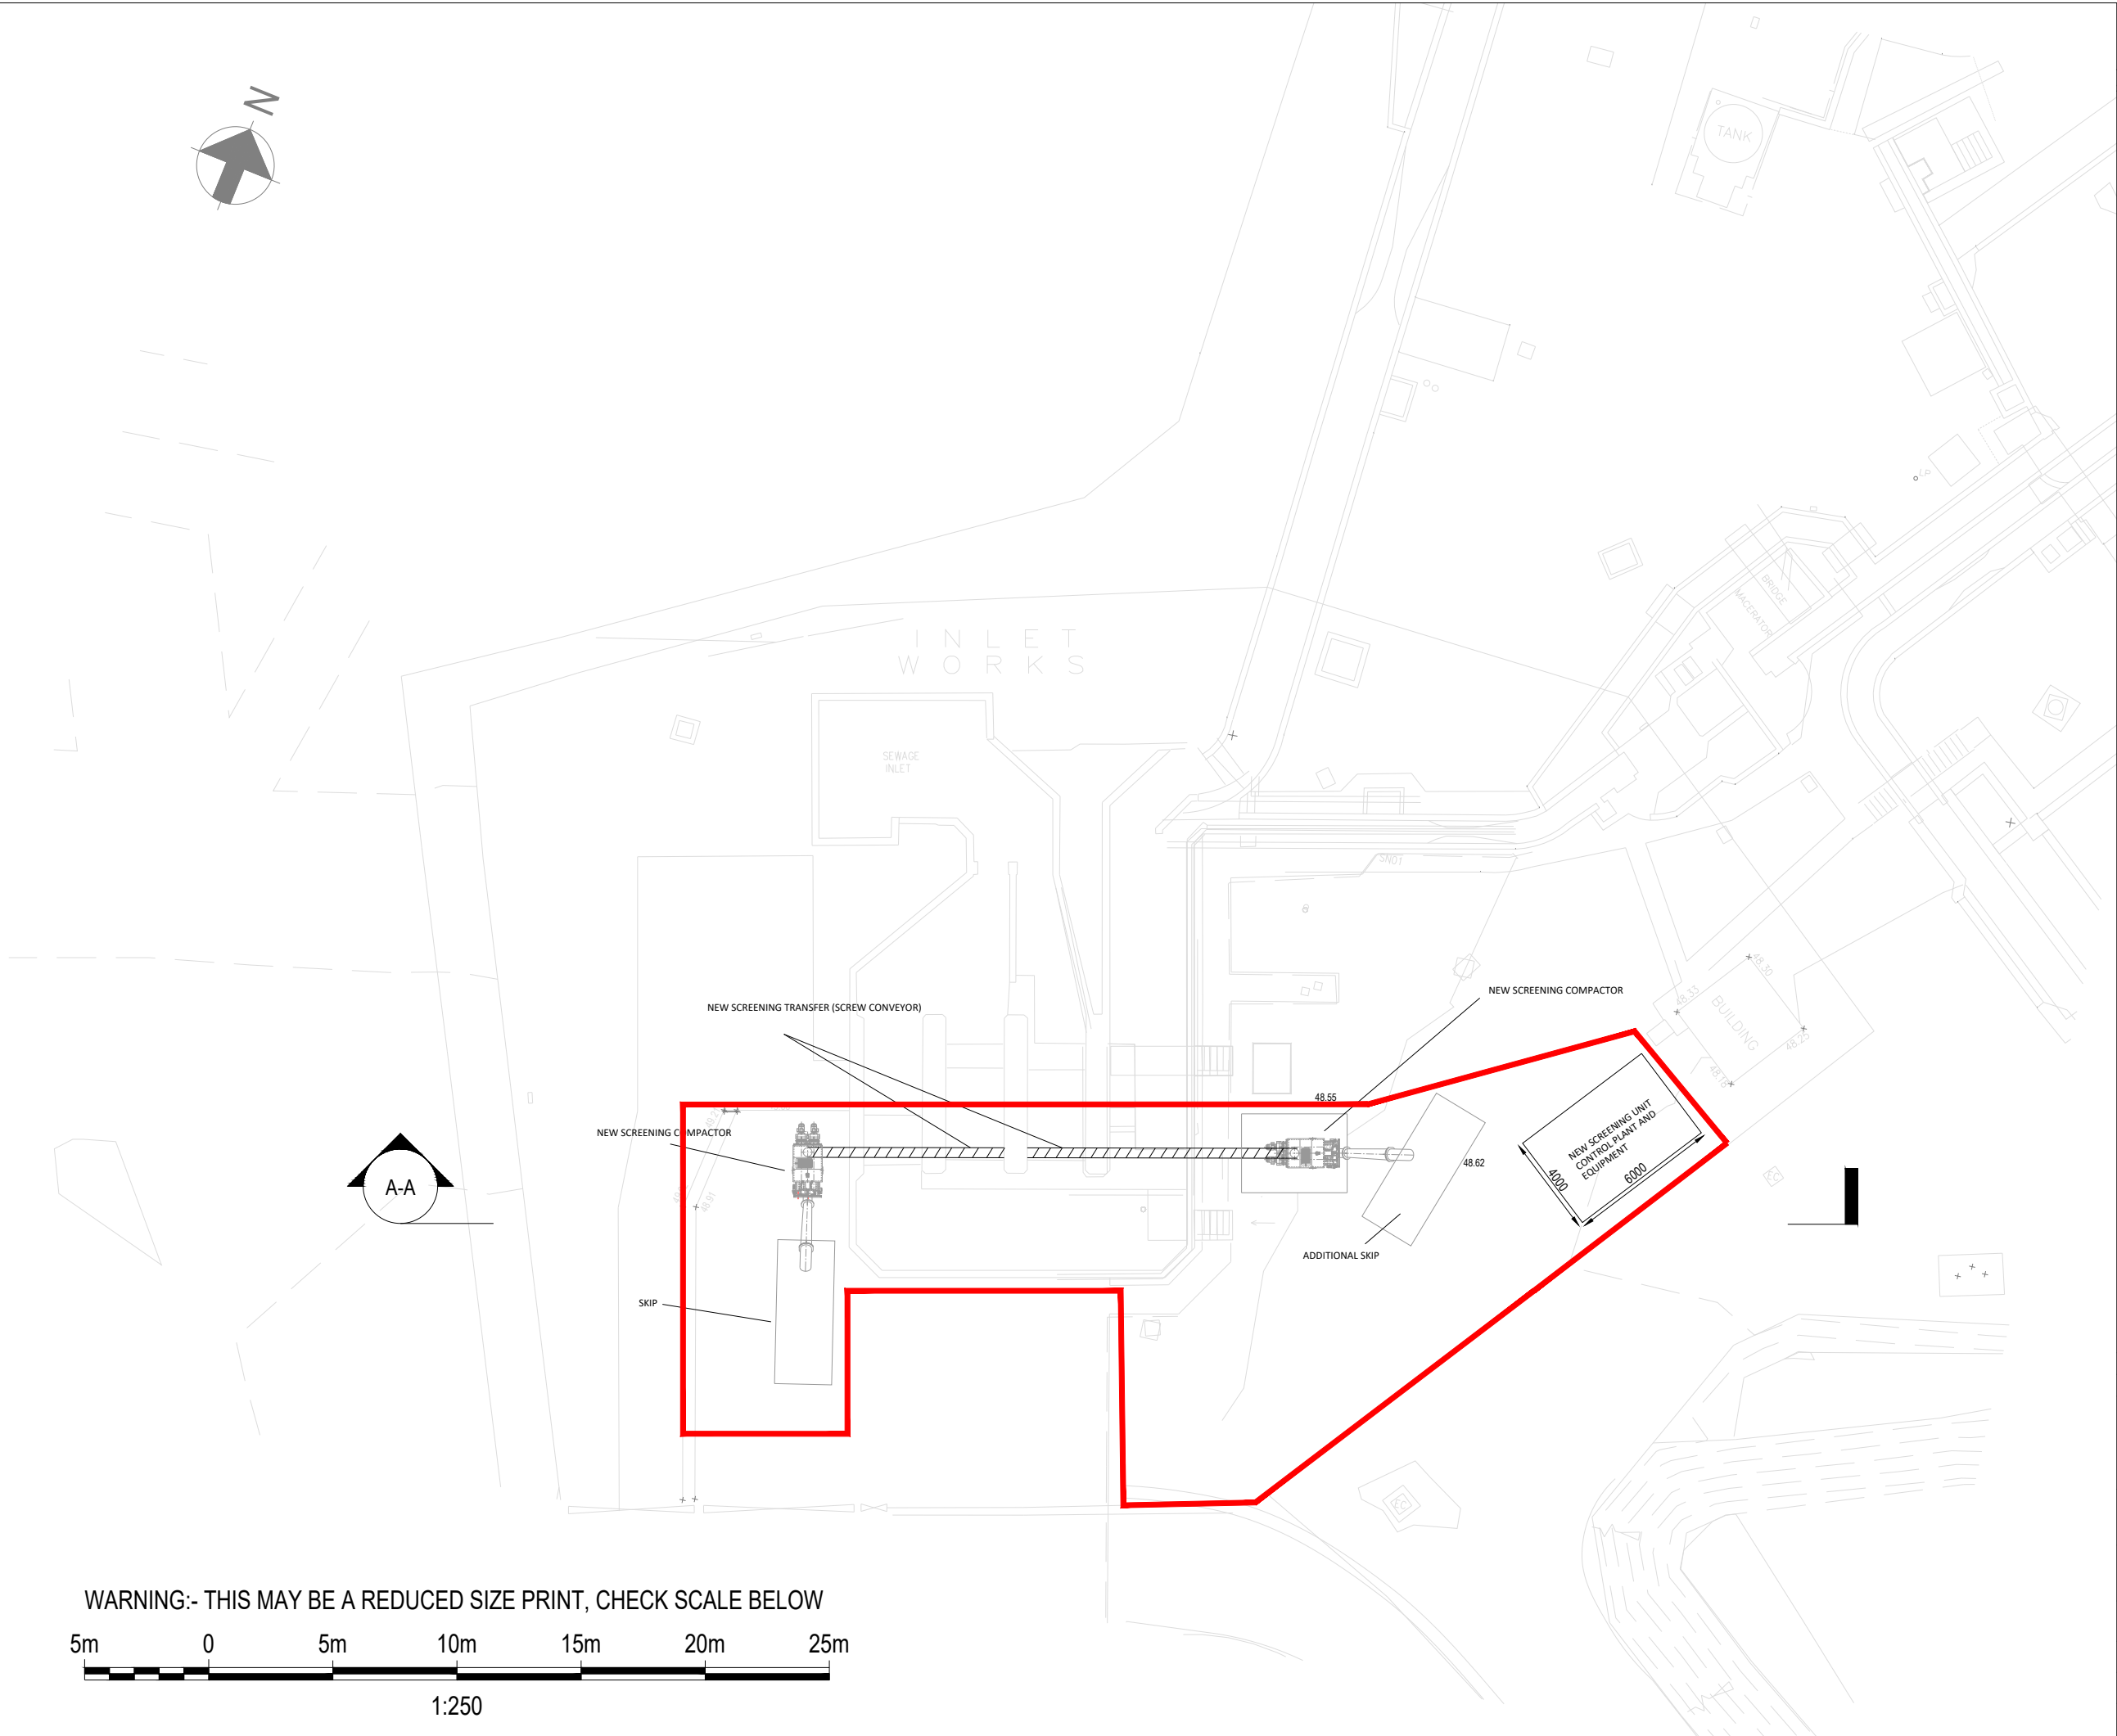

P01	30.04.20	CL	WORK IN PROGRESS	RG	RE	06.05.20
Rev.	Date.	Drwn.	Description.	Chkd.	Appd.	Date.
Capital Delivery Alliance Cynghrair Cyflawni Cyfalef Ty Awen, Spooner Close, Coal Kermor, Newport, NP10 6FZ						
Project Name.						
FIVE FORDS INLET SCREEN						
Drawing Title.						
PROPOSED SITE LAYOUT						
Suitability.					Suitability Code.	
WORK IN PROGRESS					S0	
Originator.		Designer.		Date.		
CL		SU		30.04.2020		
Internal Project Number.		Scale.		Rev.		
ST20		1:250 @ A3		P01		
Drawing Number.						
B14300-123532-XX-XX-DR-ZA-PN9005						