



1

P2019/0250

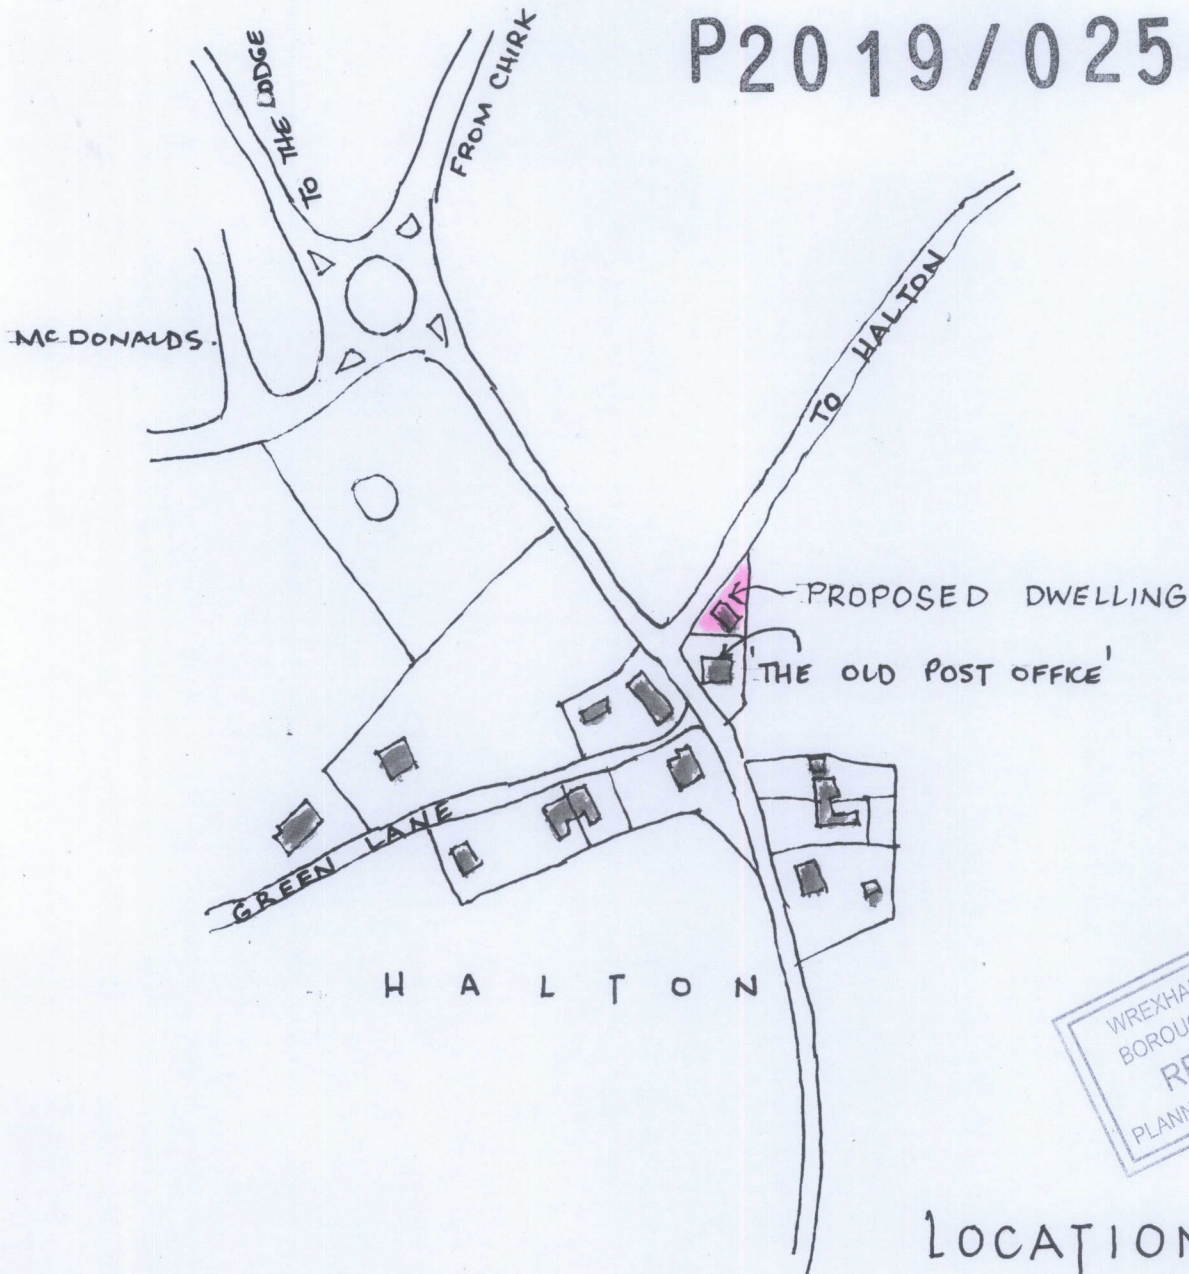

LOCATION PLAN
Scale 1:2500

PROPOSED DWELLING
ADJ. TO 'THE OLD POST OFFICE'
HALTON • CHIRK • LL145BG
for MR J.A. EVANS


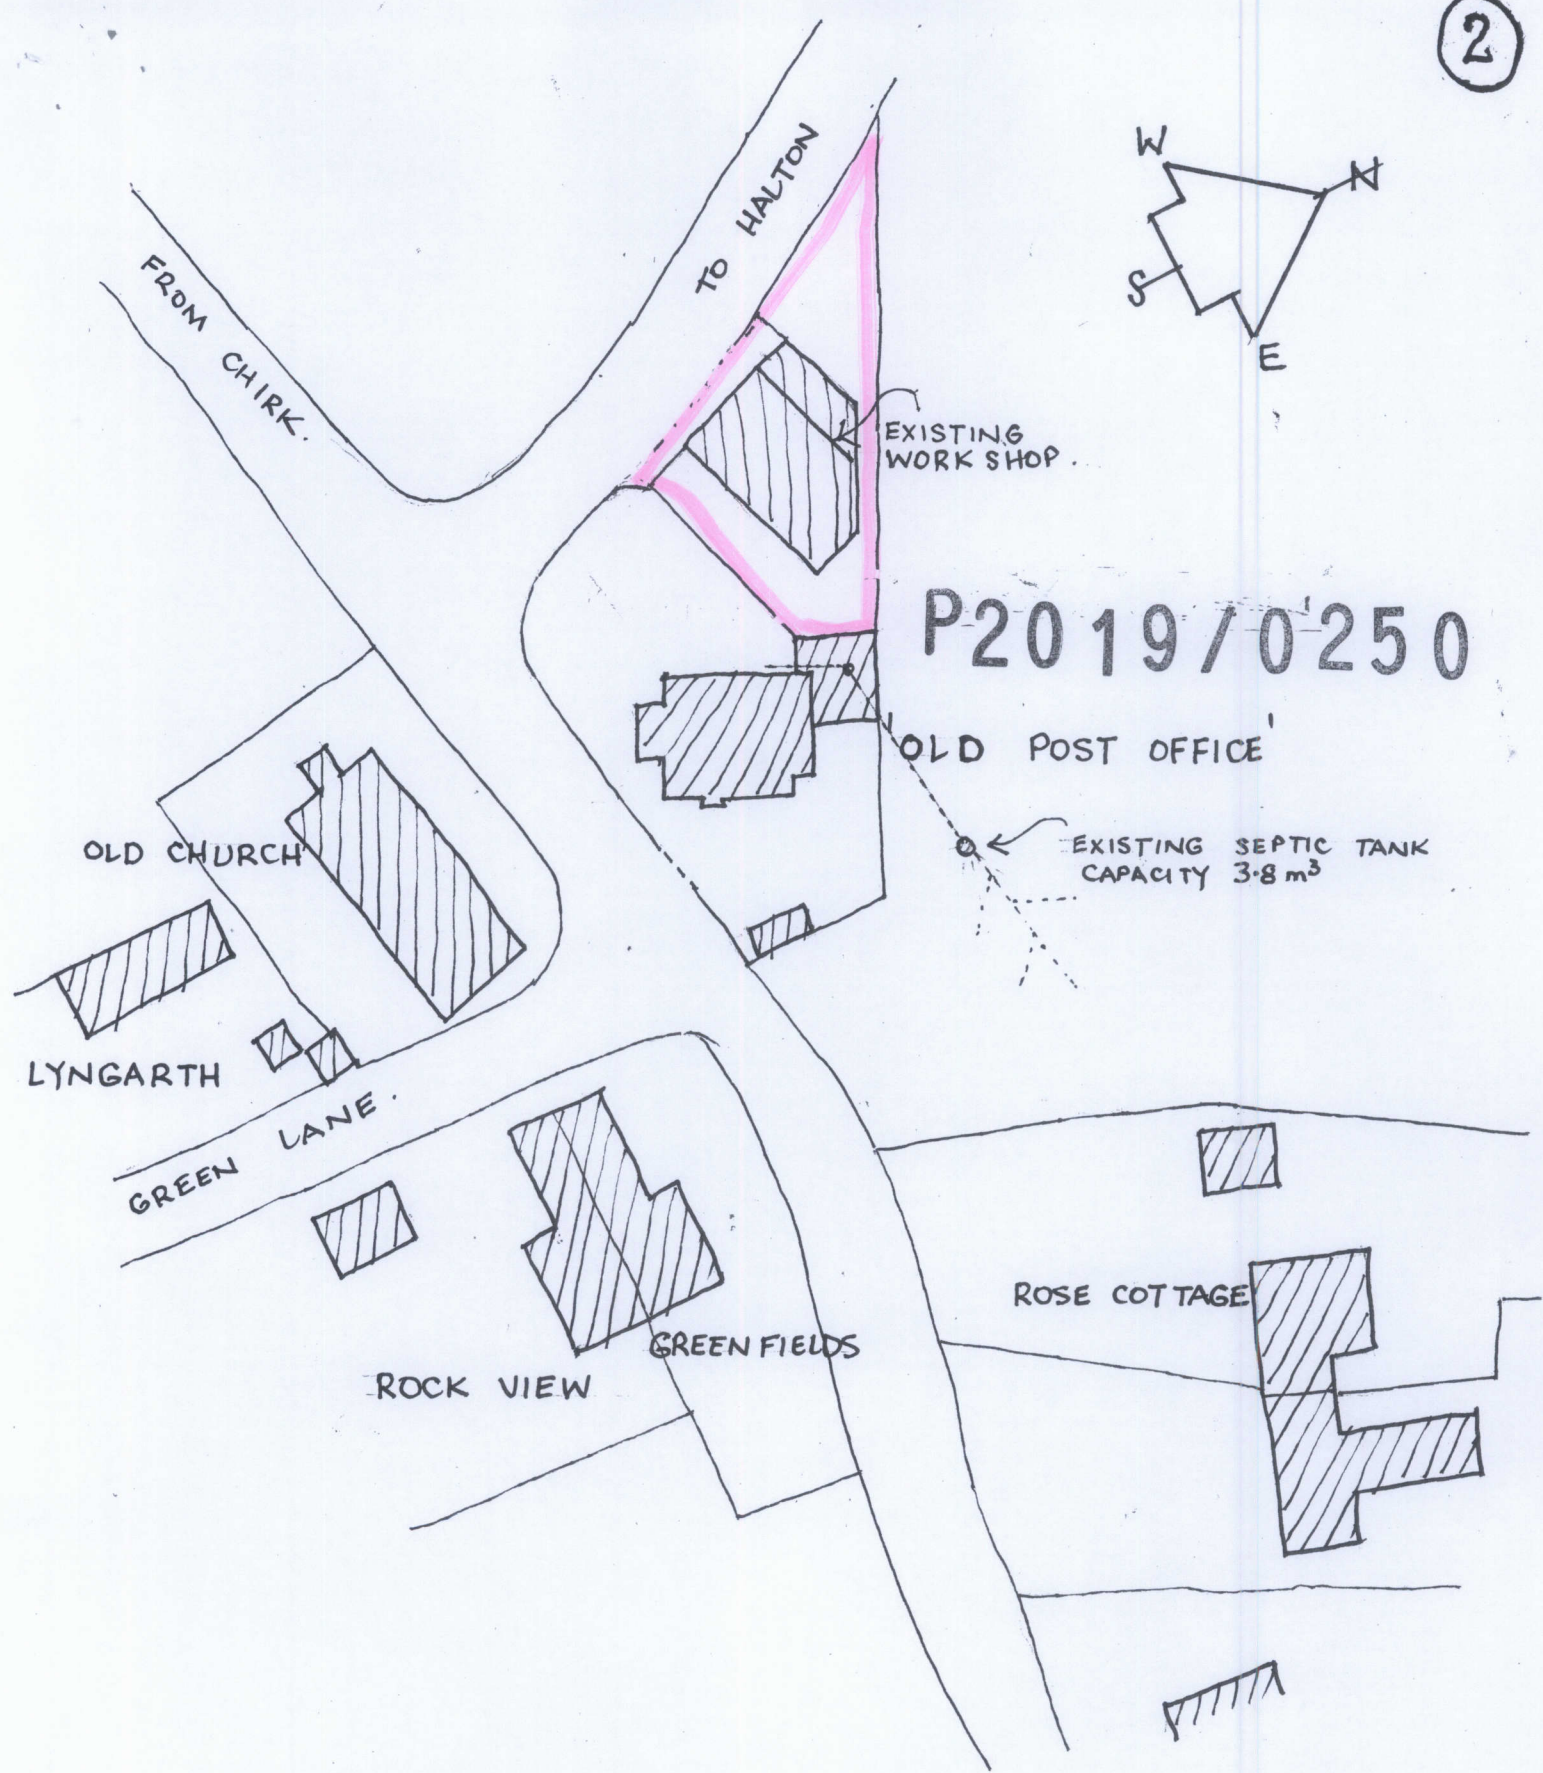


BLOCK PLAN
Scale 1:500


LAYOUT PLAN

Scale 1:200


P2019/0250

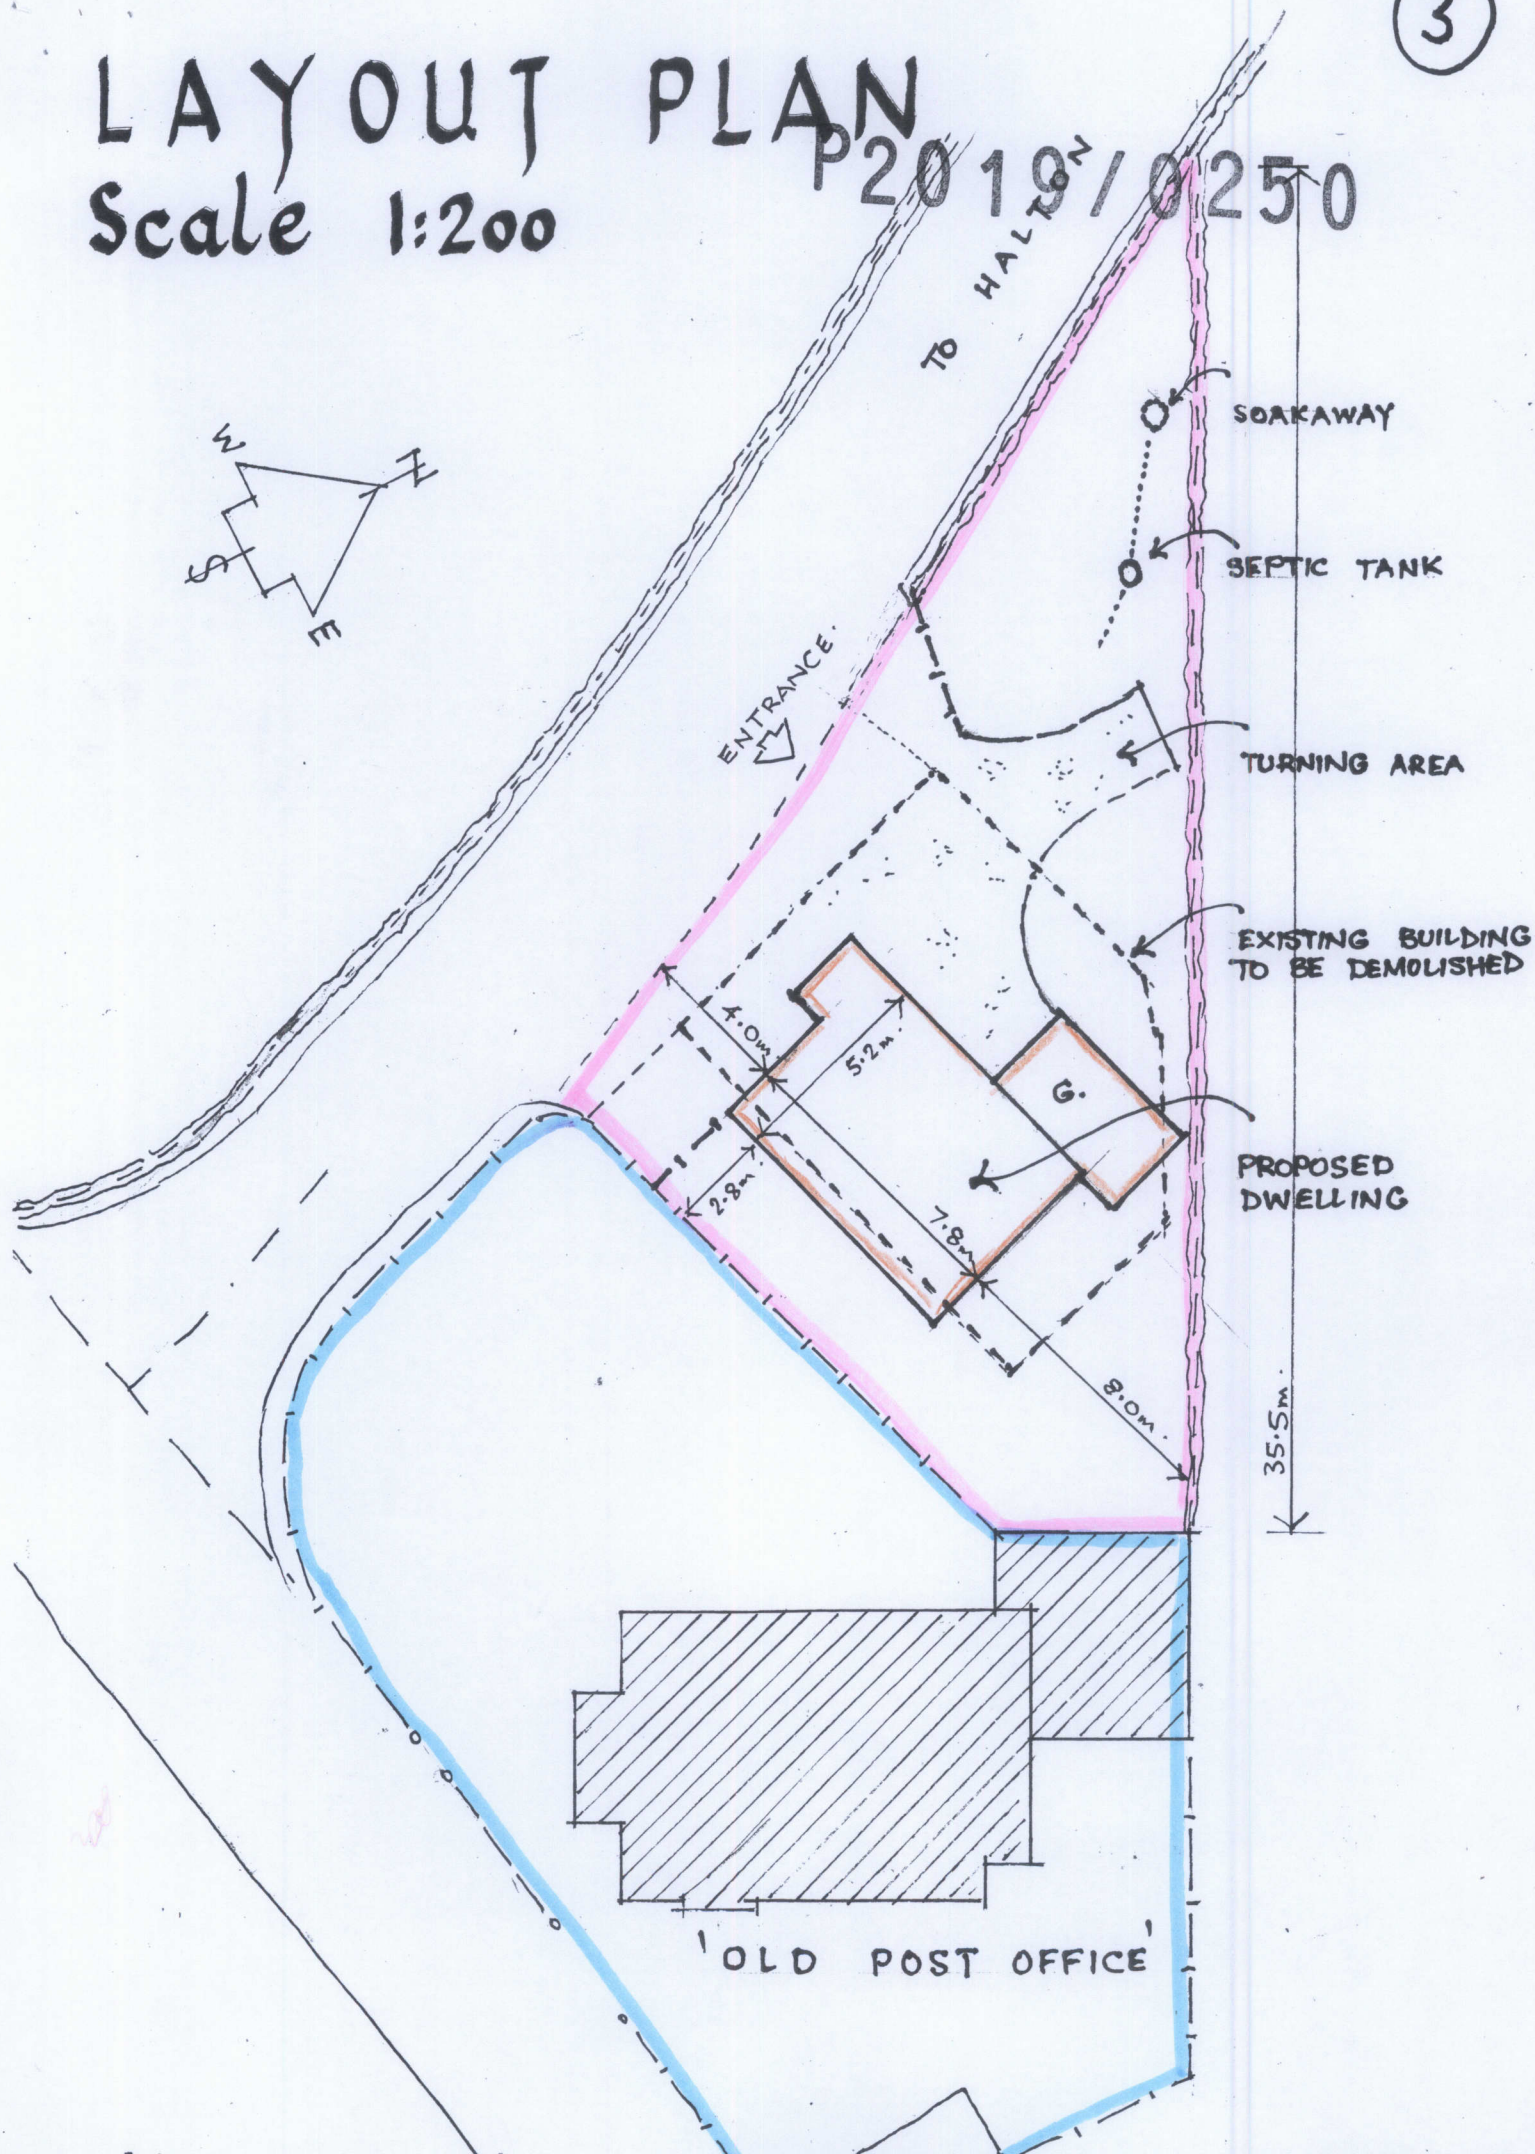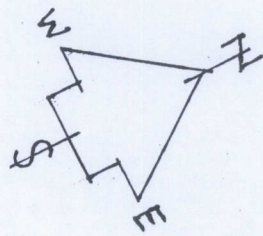

P2019/0250

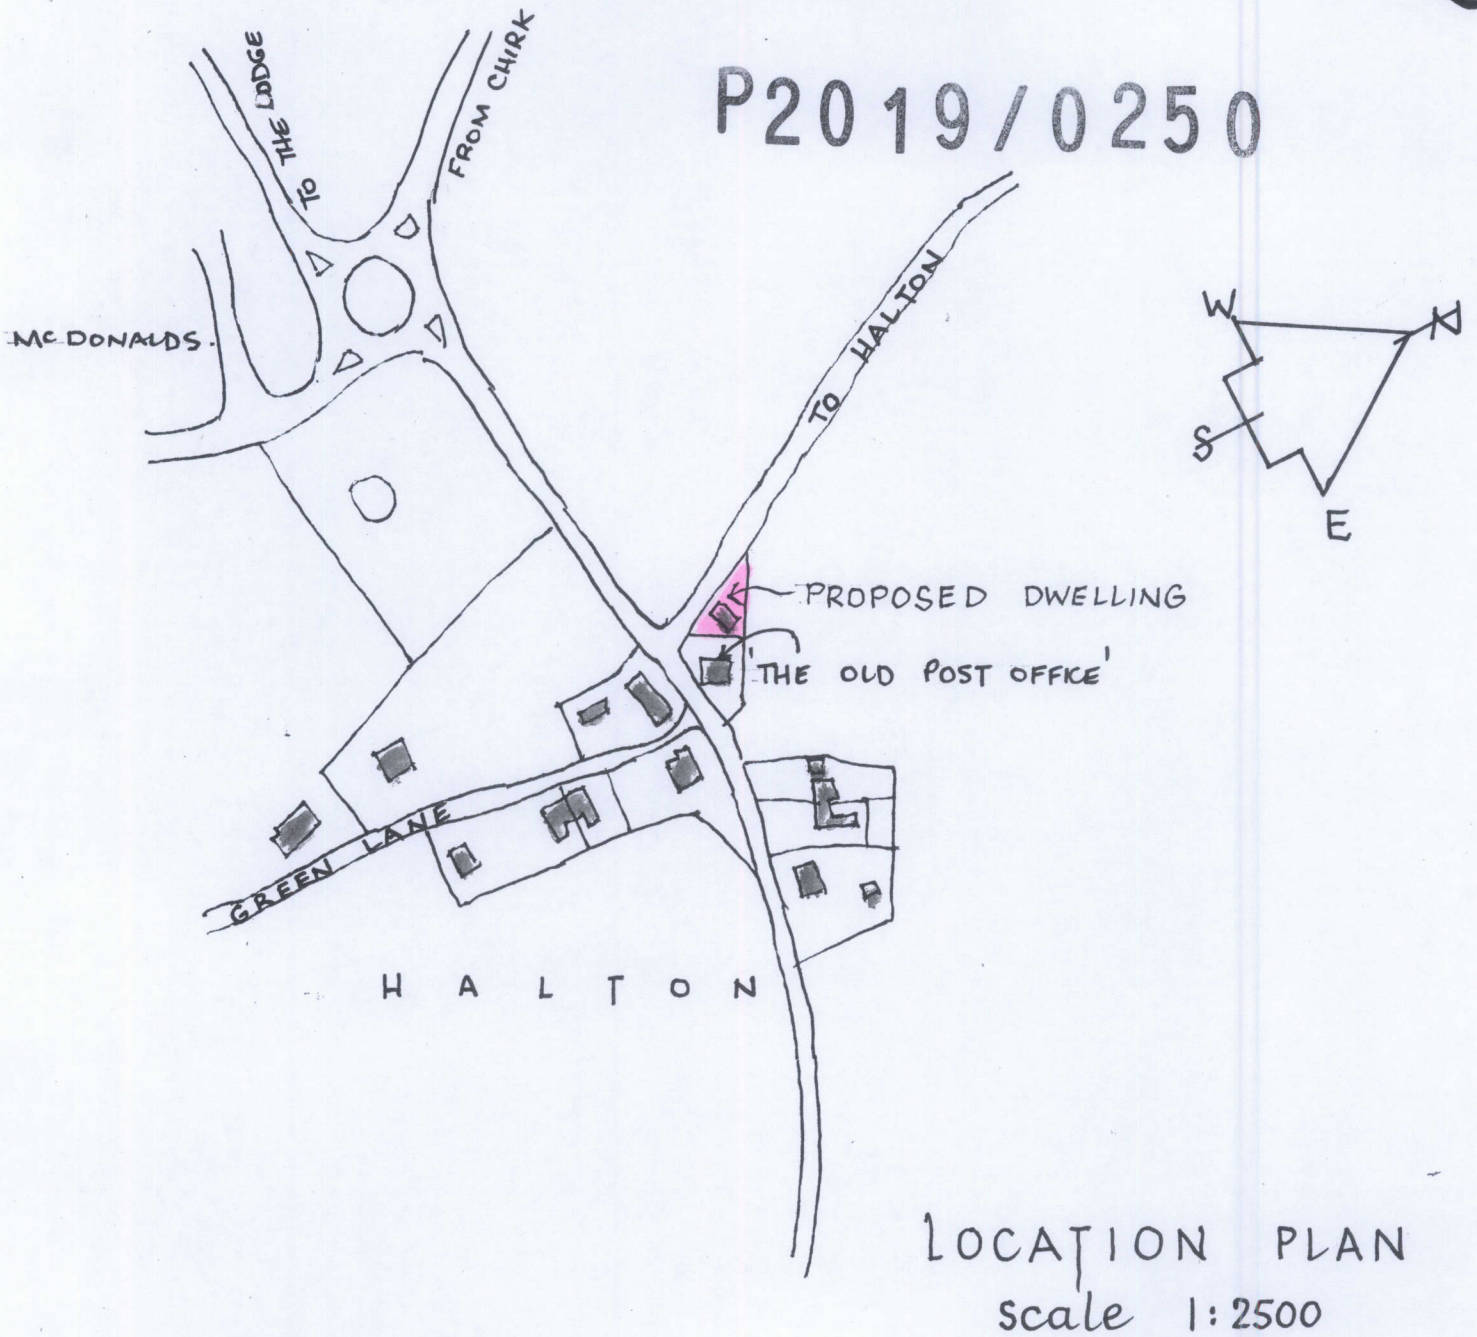

PROPOSED DWELLING
ADJ. TO 'THE OLD POST OFFICE'
HALTON • CHIRK • LL145BG
for MR J. A. EVANS

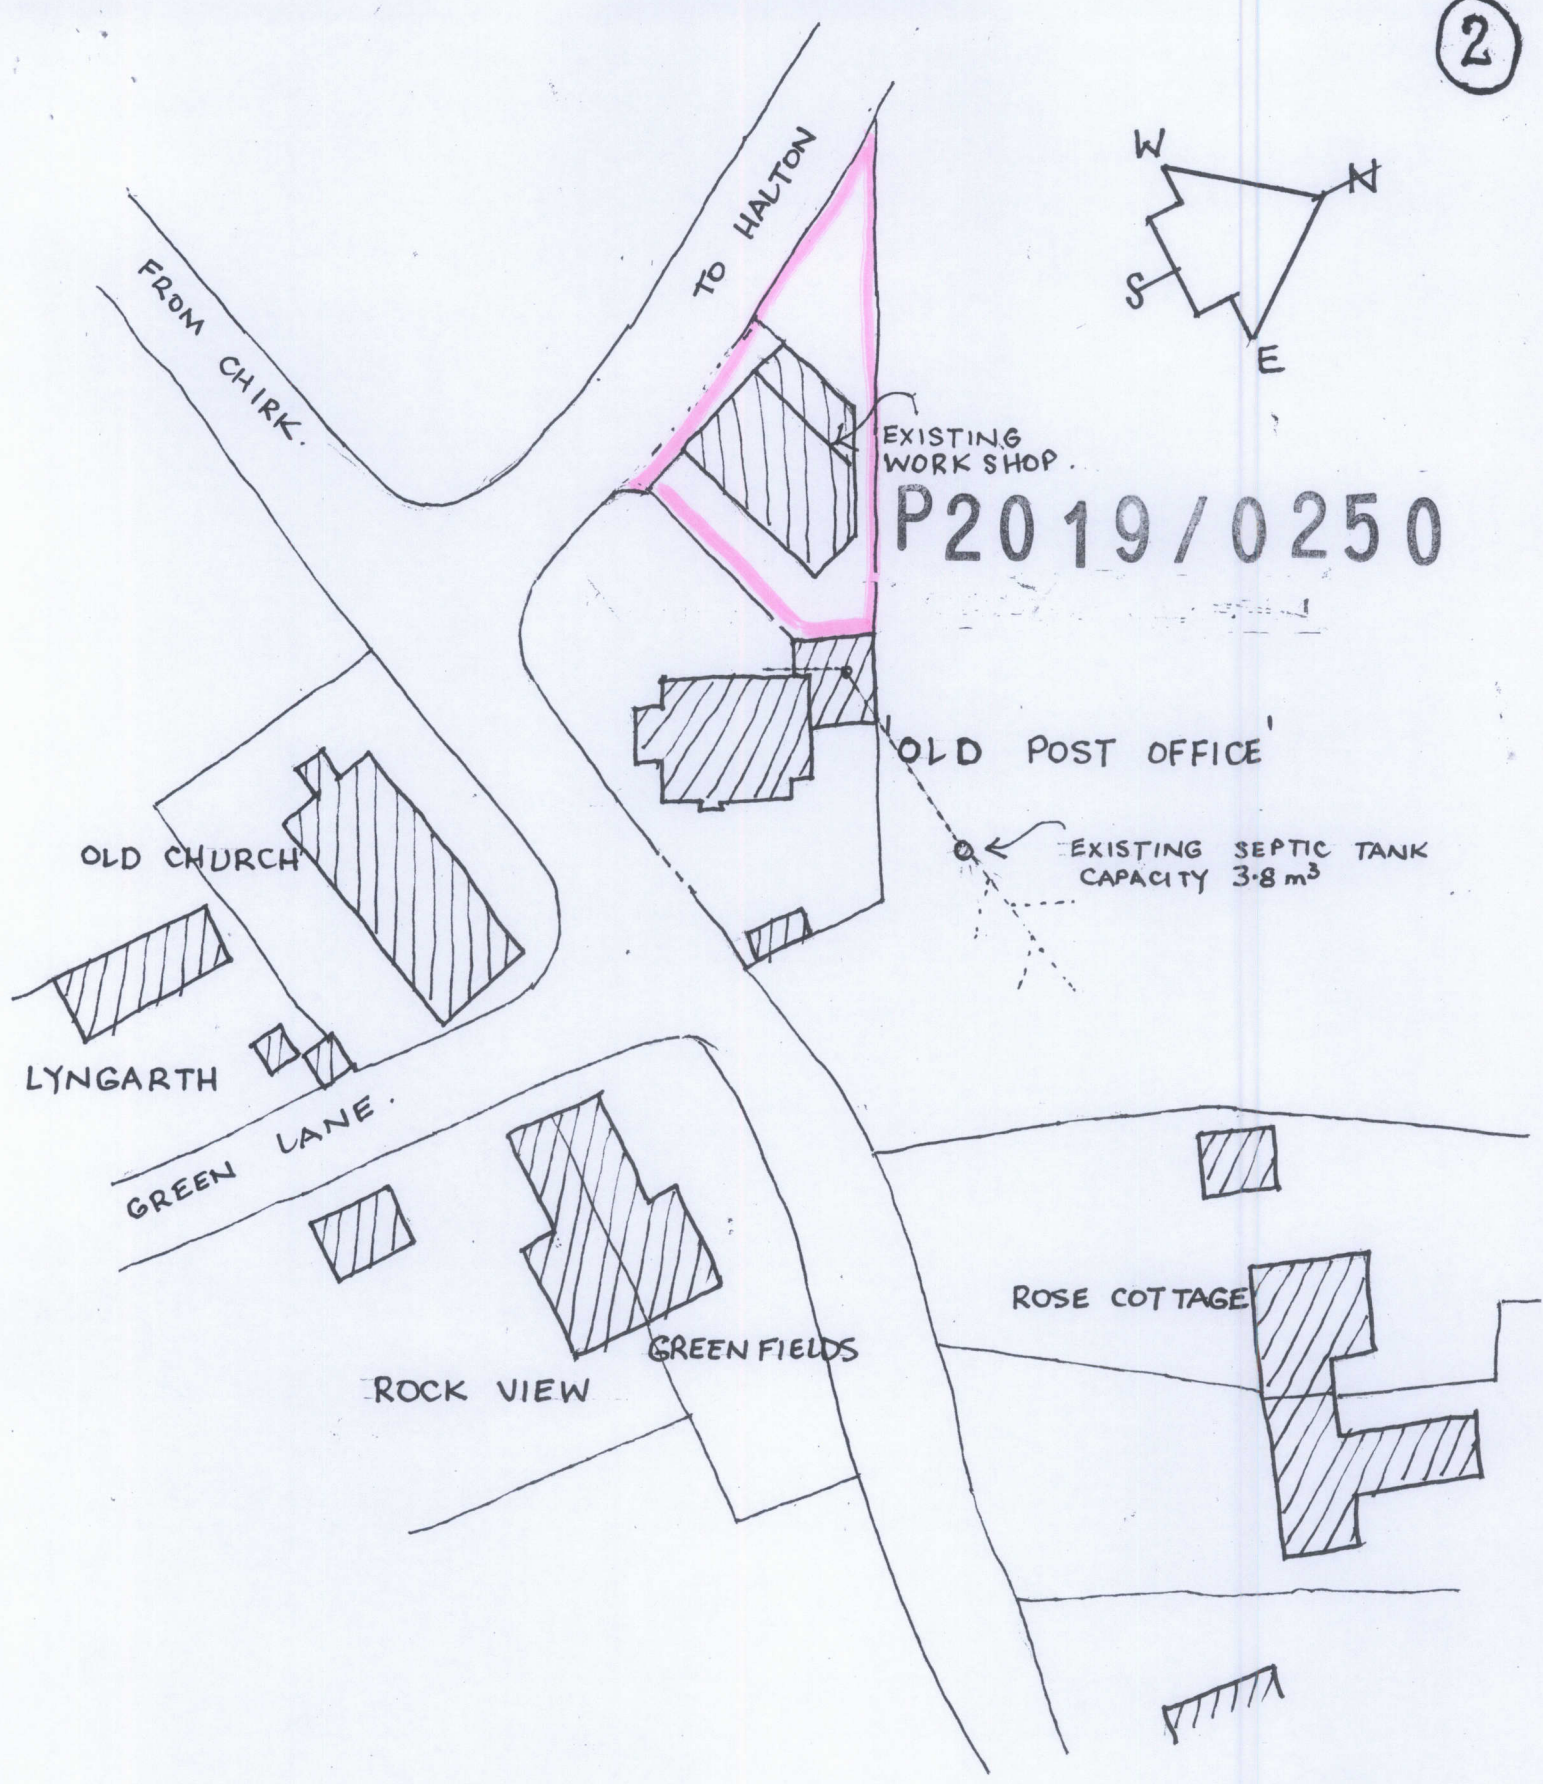

BLOCK PLAN
Scale 1:500

LAYOUT PLAN

Scale 1:200

P2019/0250

3

