


CIVIL / STRUCTURAL DESIGN RISK MANAGEMENT

Abnormal or unusual residual risks associated with the design outcomes shown on this drawing are:-


RSK LDE LTD has followed its Design Risk Management process for Hazard Elimination and Risk reduction in developing the designs shown on this drawing.
Abnormal or unusual residual risks may be shown above where it is considered that such risk may not normally be expected by competent persons engaged on work of this nature or type.

Note


- All adoptable sewer works and material to be in accordance with Sewers for Adoption 7th Edition, The Relevant British/European and Dwr Cymru Welsh Water's Standards/Requirements/Addendum and Kitemarked.
- The drainage works are subject to technical approval from Dwr Cymru Welsh Water are subject to change

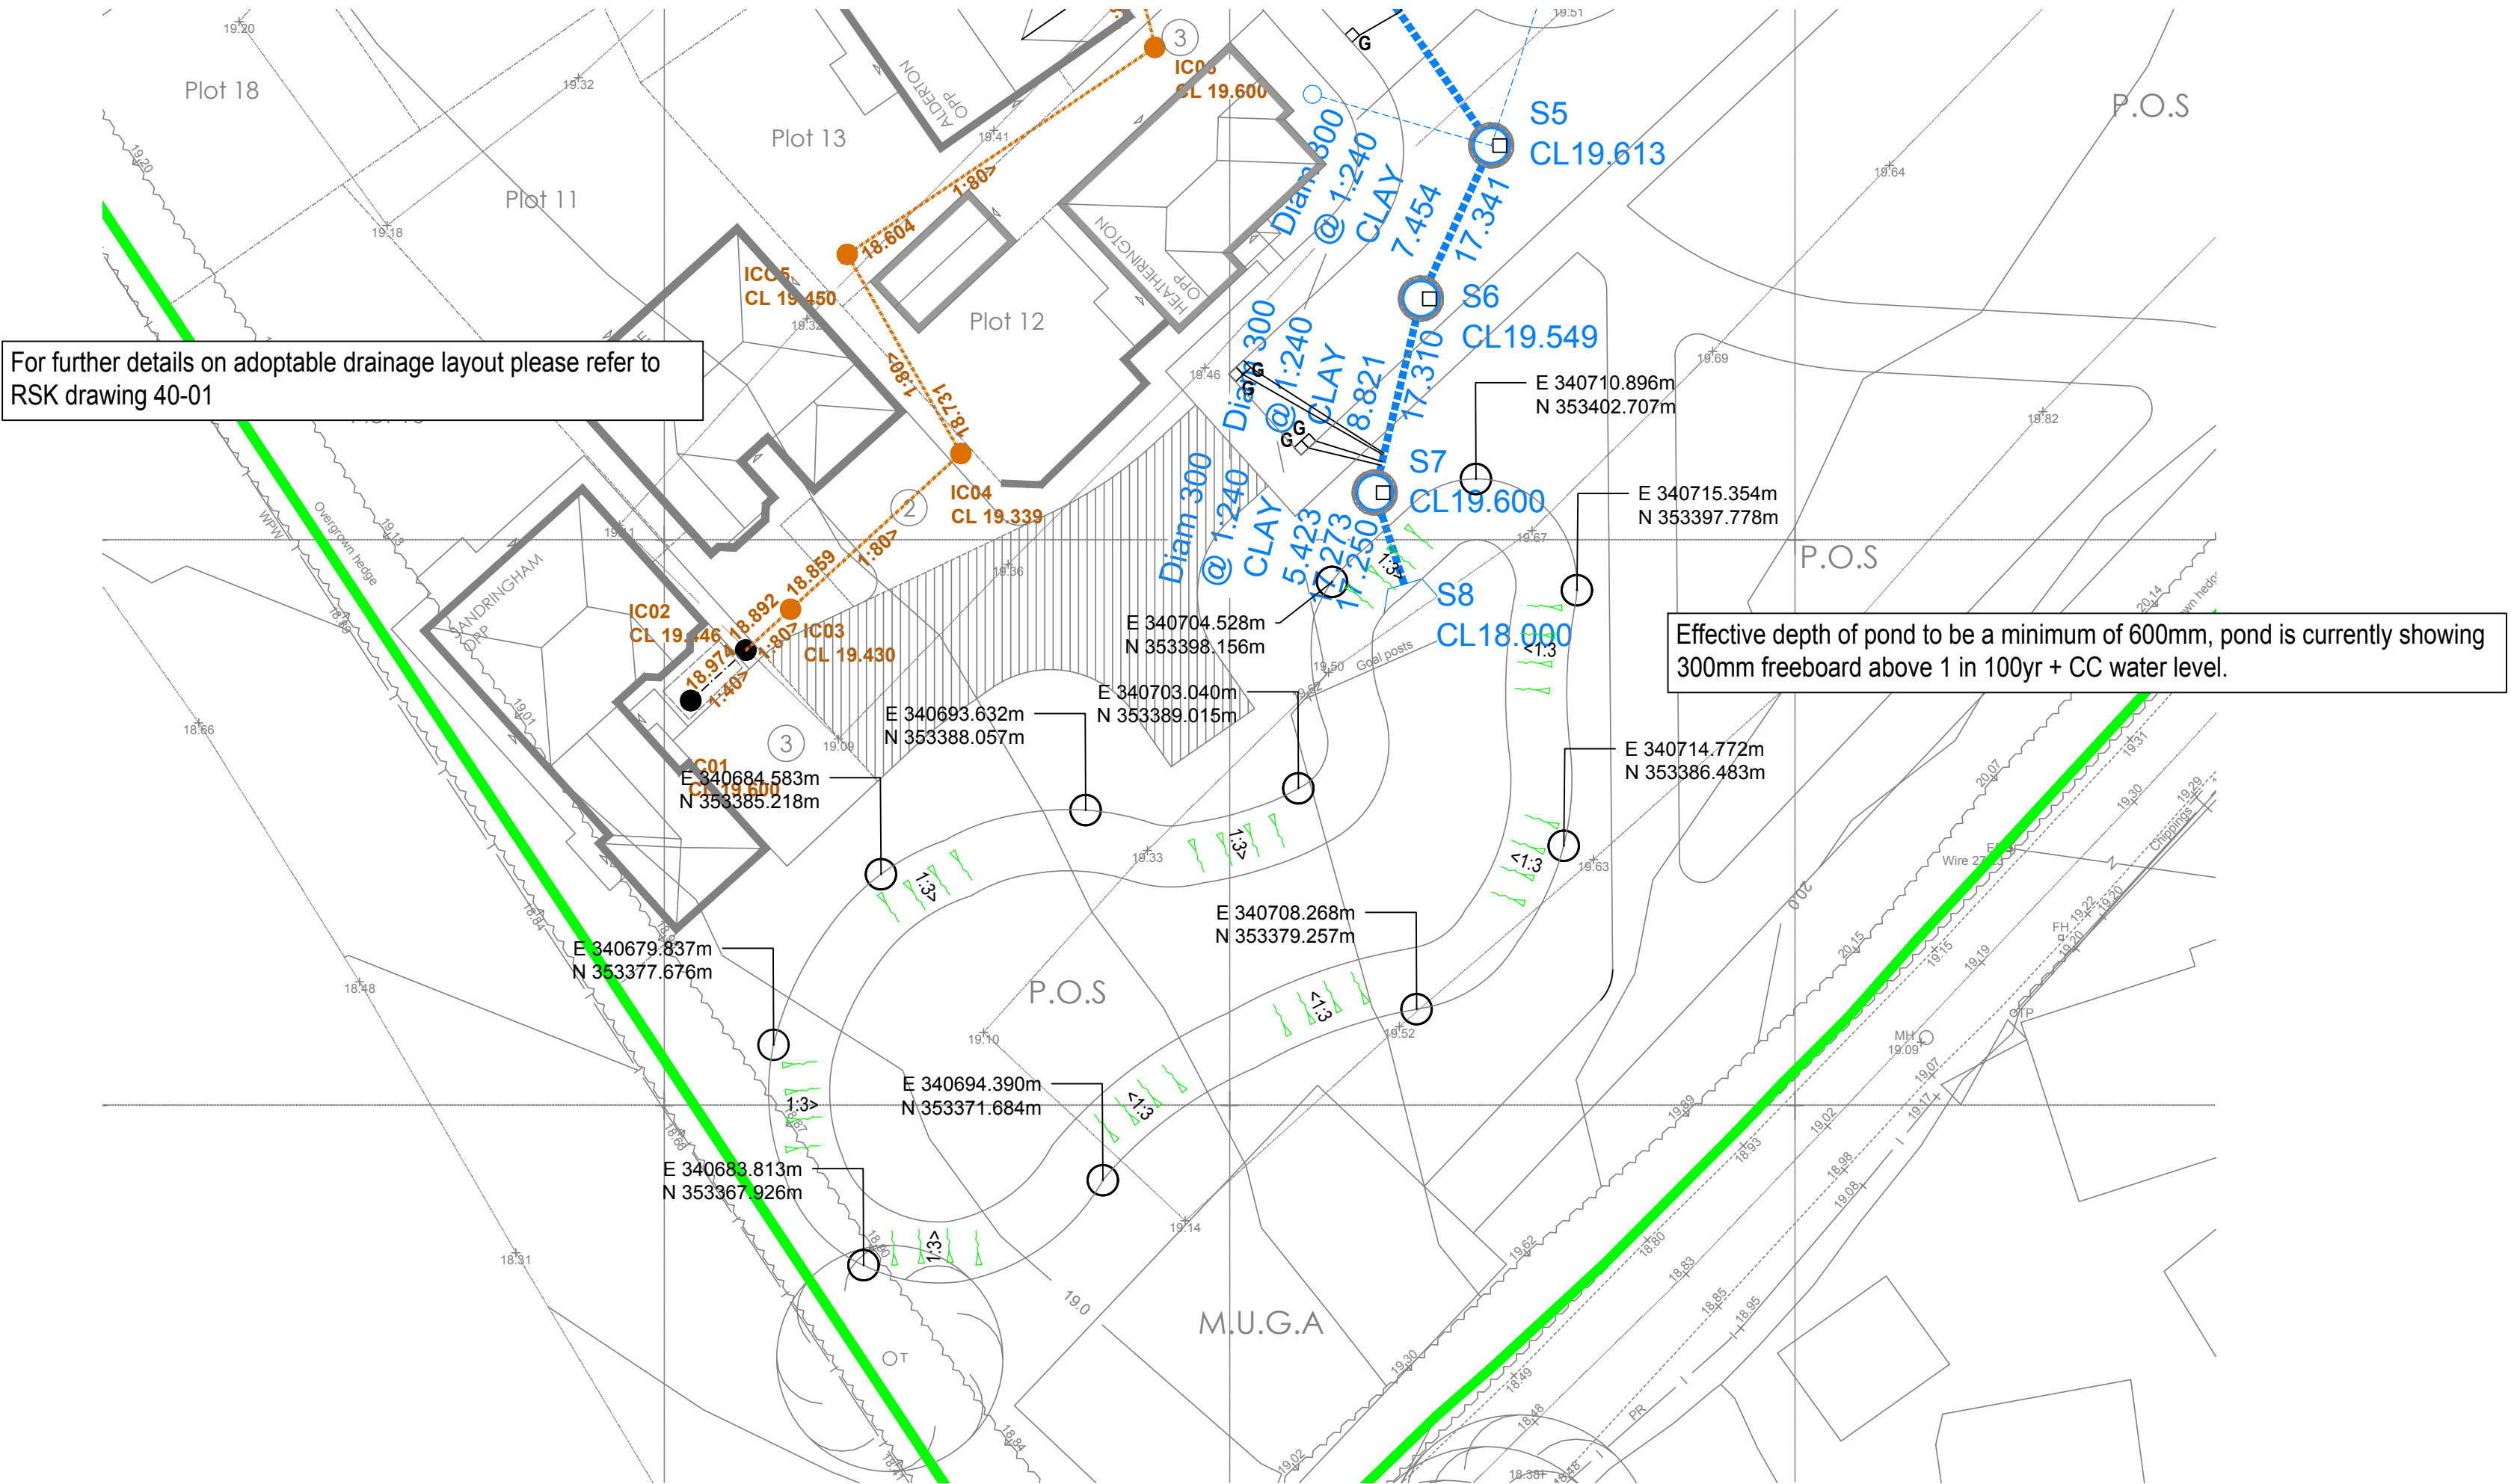

Pond Plan
Scale 1:250

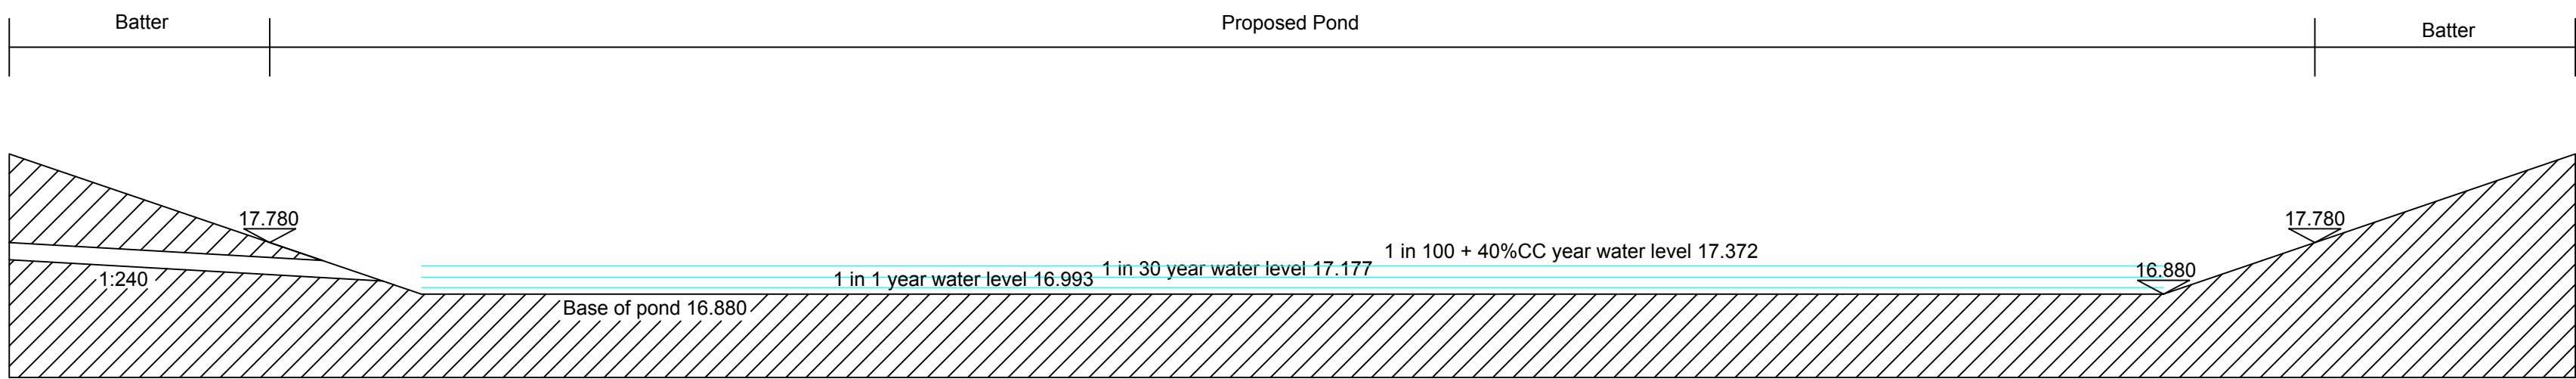

Pond Section
Scale 1:100

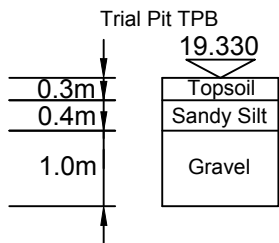

LAND & DEVELOPMENT ENGINEERING LTD

Spring Lodge
172 Chester Road
Helsby
Cheshire, W16 0AR
United Kingdom

Tel: +44 (0) 1928 726006
Fax: +44 (0) 1928 725633
Email: info@rsk.co.uk
Web: www.rsk.co.uk

Client



Project Title

Wtexham Road
Holt

Status

Detailed Design

Drawing Title

Pond Detail

Drawn	Date	Checked	Date	Approved	Date
LGS	DEC 19	GPY	DEC 19		

Scale	Orig Size	Dimensions
As Shown	A1	m

Project No.	Drawing File
881986	

Drawing No.	Rev.
40-17	P2