

- MATERIALS
- WINDOWS - TIMBER / UPVC (ALL EXISTING TO BE REPLACED)

STONE

TILE ROOF

DARK STAINED TIMBER CLADDING

RENDER

RENDER



ELEVATION 01




ELEVATION 02



STEPS AND LANDSCAPE  
NOT SHOWN FOR CLARITY

STORE SHOWN  
DASHED FOR CLARITY

ELEVATION 03

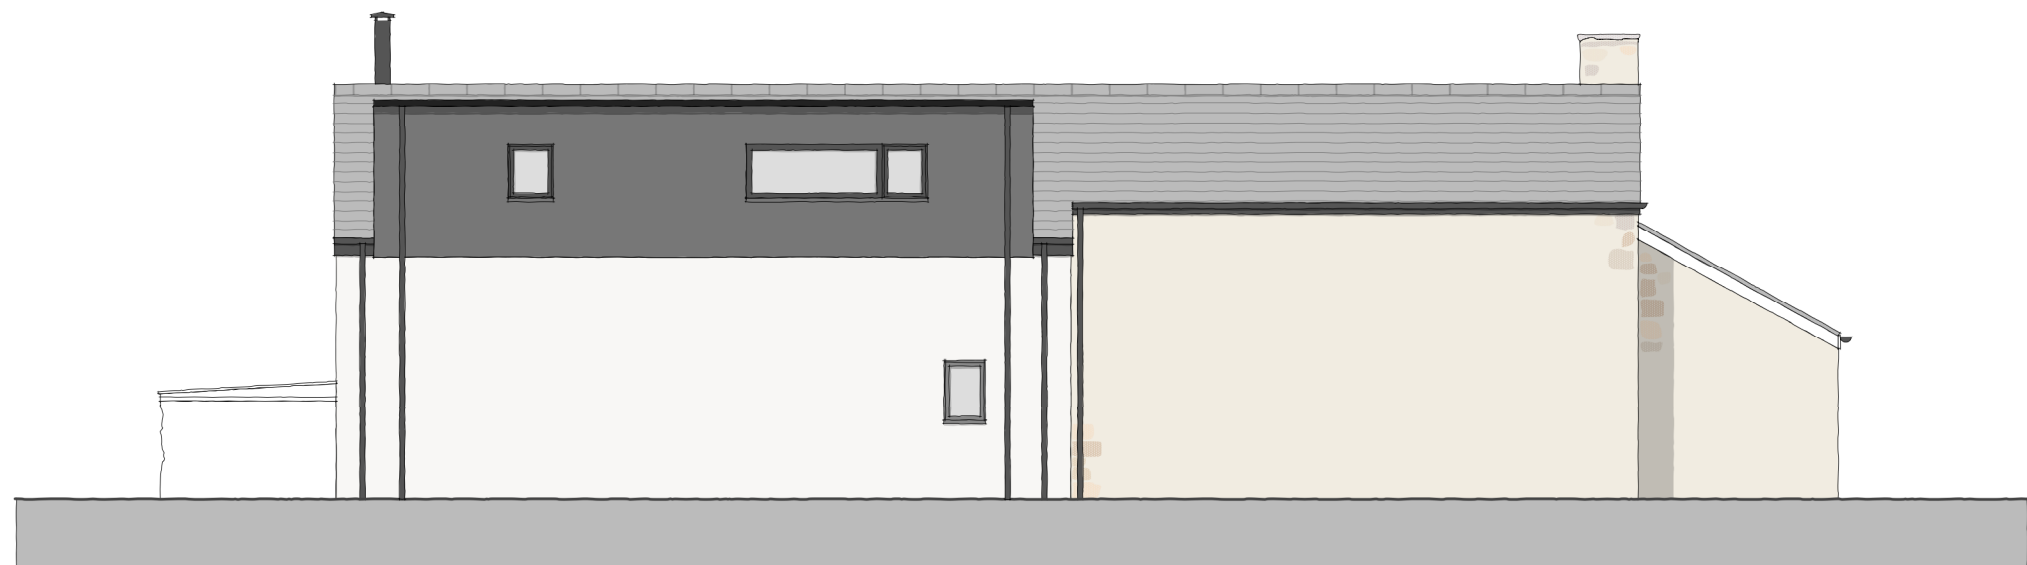

ELEVATION 04

| REV | DESCRIPTION | DATE     |
|-----|-------------|----------|
| -   | PLANNING    | JAN 2020 |
| A   | PLANNING    |          |

|                 |                                                    |
|-----------------|----------------------------------------------------|
| PROJECT No.     | 0007                                               |
| PROJECT ADDRESS | 3 GARTH OBREY<br>PONTFADOG, LLANGOLLEN<br>LL20 7AT |

|             |                     |
|-------------|---------------------|
| TITLE       | PROPOSED ELEVATIONS |
| DRAWING No. | PL06                |
| REVISION    | A                   |