


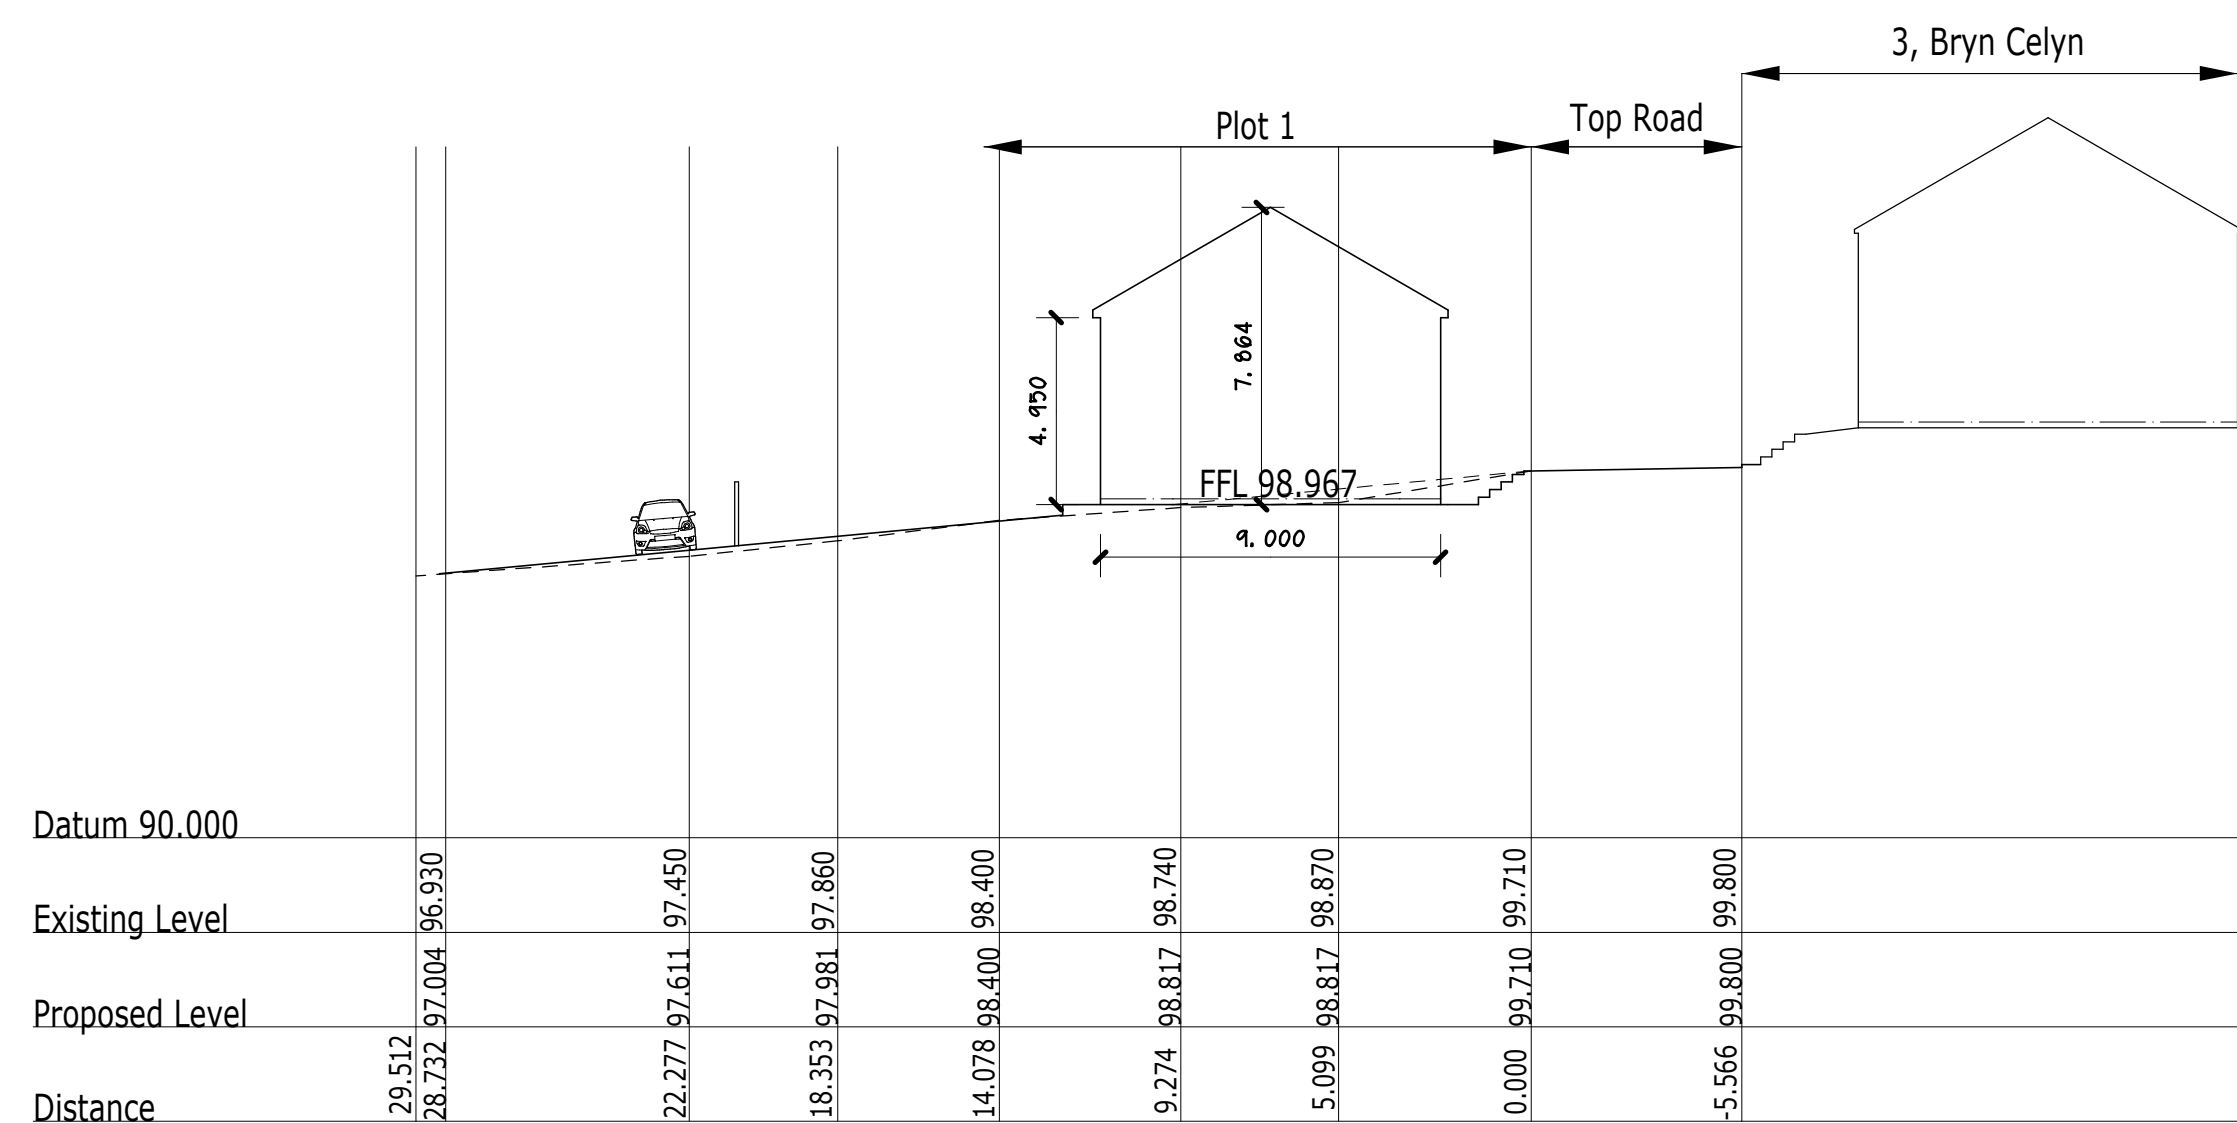

PROPOSED LONGITUDINAL SECTION ON LINE A - A.

REVISION A. 01/2020. Section altered to reflect amended development proposals.

Project.	
PROPOSED RESIDENTIAL DEVELOPMENT on land adj MAYFIELD HOUSE, TOP ROAD, SUMMERHILL, WREXHAM, LL11 4SR.	
Client.	
Mr A.O. JONES.	
Title.	
PROPOSED LONGITUDINAL SECTION THRO SITE.	
Drawing No.	
10082.06A.dsj	
Date.	Scale.
Oct 2019.	1:200@A2.
D.S. Jones & Co.	
Architectural & Planning Consultants. The Studio, 26, Prospect Drive, Coedpoeth, Wrexham, LL11 3PE. Tel : 01978 750195 / 07880 874522. E : dsjonesandco@live.co.uk	