



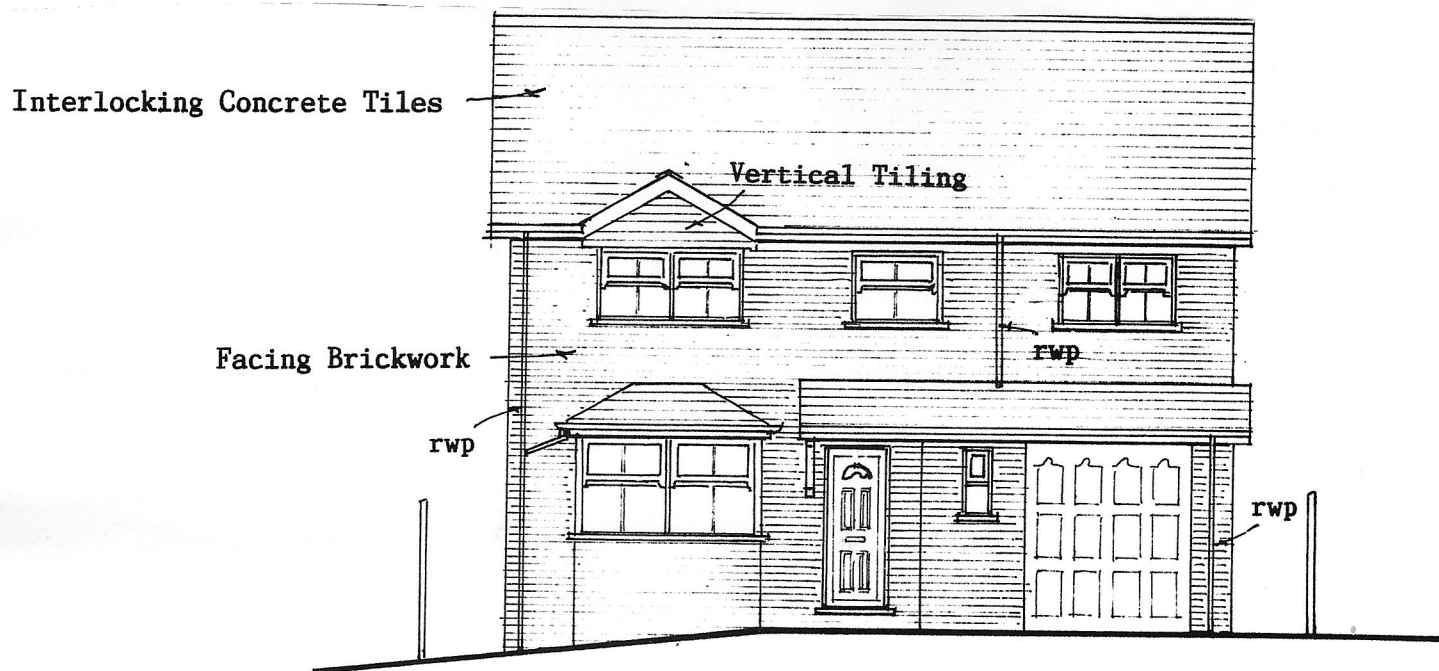

FRONT ELEVATION

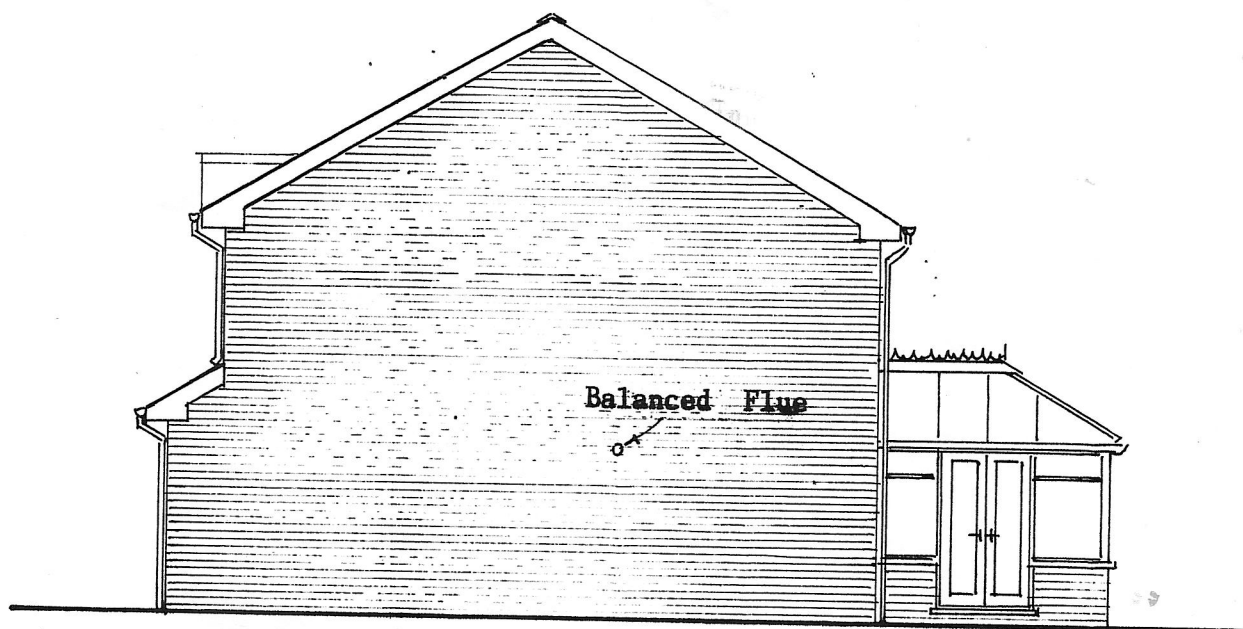

SIDE ELEVATION

PROPOSED EXTENSION AT SIDE OF 12 KELSO CLOSE, LLWYN ONN PARK,
WREXHAM.

EXISTING ELEVATIONS

SCALE - 1:100