


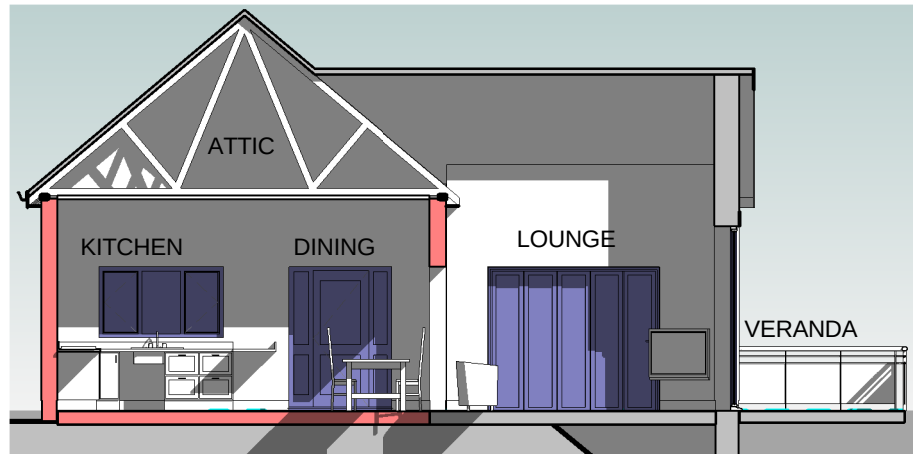


Section 4
1 : 100




Section 2
1 : 100



Section 3
1 : 100

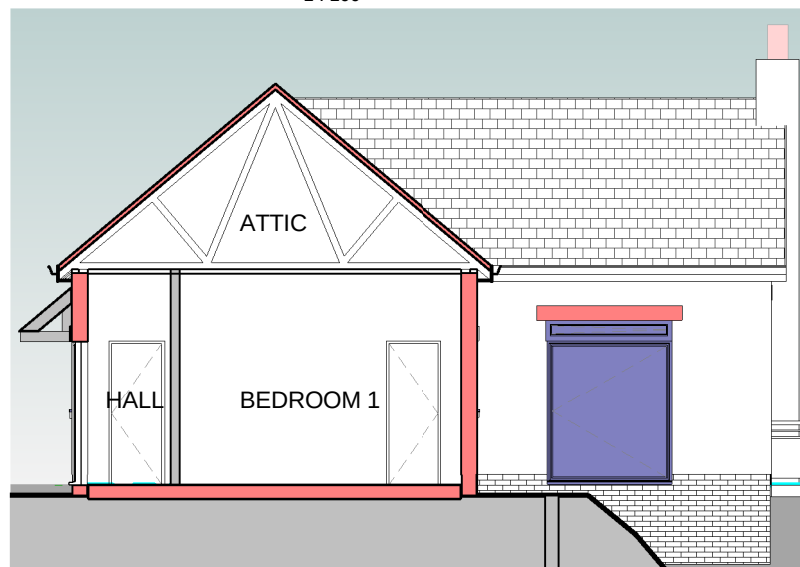

Section 1
1 : 100

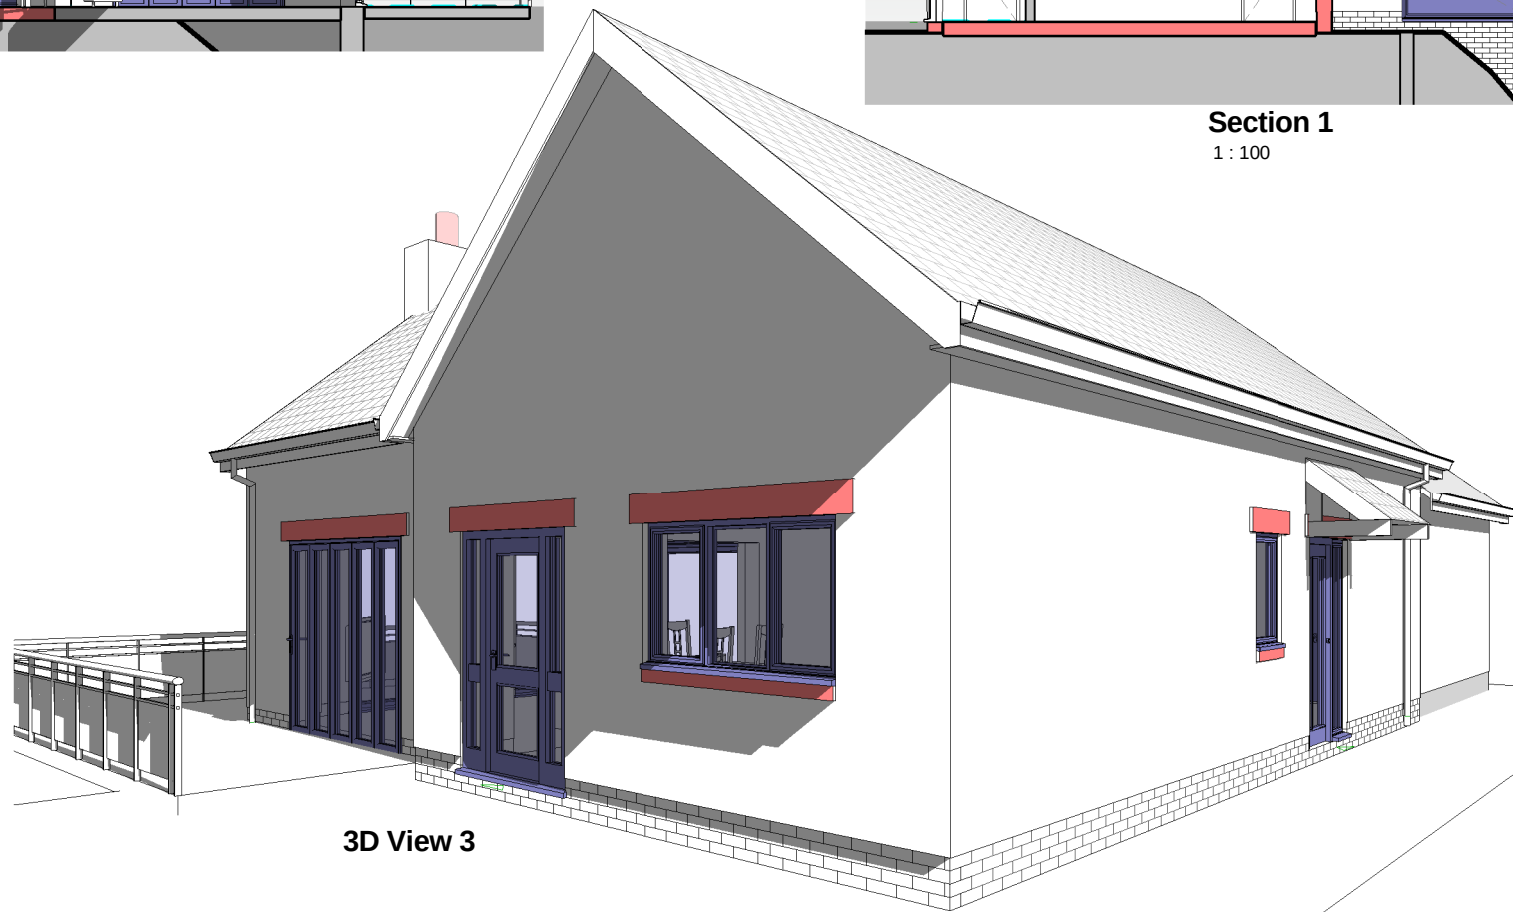

3D View 3

The Contractor is responsible for checking all dimensions - any discrepancy to be brought to the attention of the client before proceeding with the work.

Where an item is covered by drawings of different scales, the larger scale drawing takes precedence.

Do not scale drawings - measured dimensions to be worked in all cases.

Revisions:

E) 11/Jan/2019 Chimney breast to be rendered.

BH ARCHITECTS LTD.

Barden • Queen Street • Treuddyn • Near Mold • Flintshire • CH7 4LU

Company Number 9280139

tel. 07970 771547

email. bharch@hotmail.com

site address

Ddol Hir Caravan Park, Pandy Road, Glyn Cerrig
LL20 7NP

project

Change of Use to Residential Property

description & scale

Proposed Sections & Views -
scale 1-100 when printed at A3

date	project number	drawing number	revision
Nov. 2018	18/101	SK/04	E