


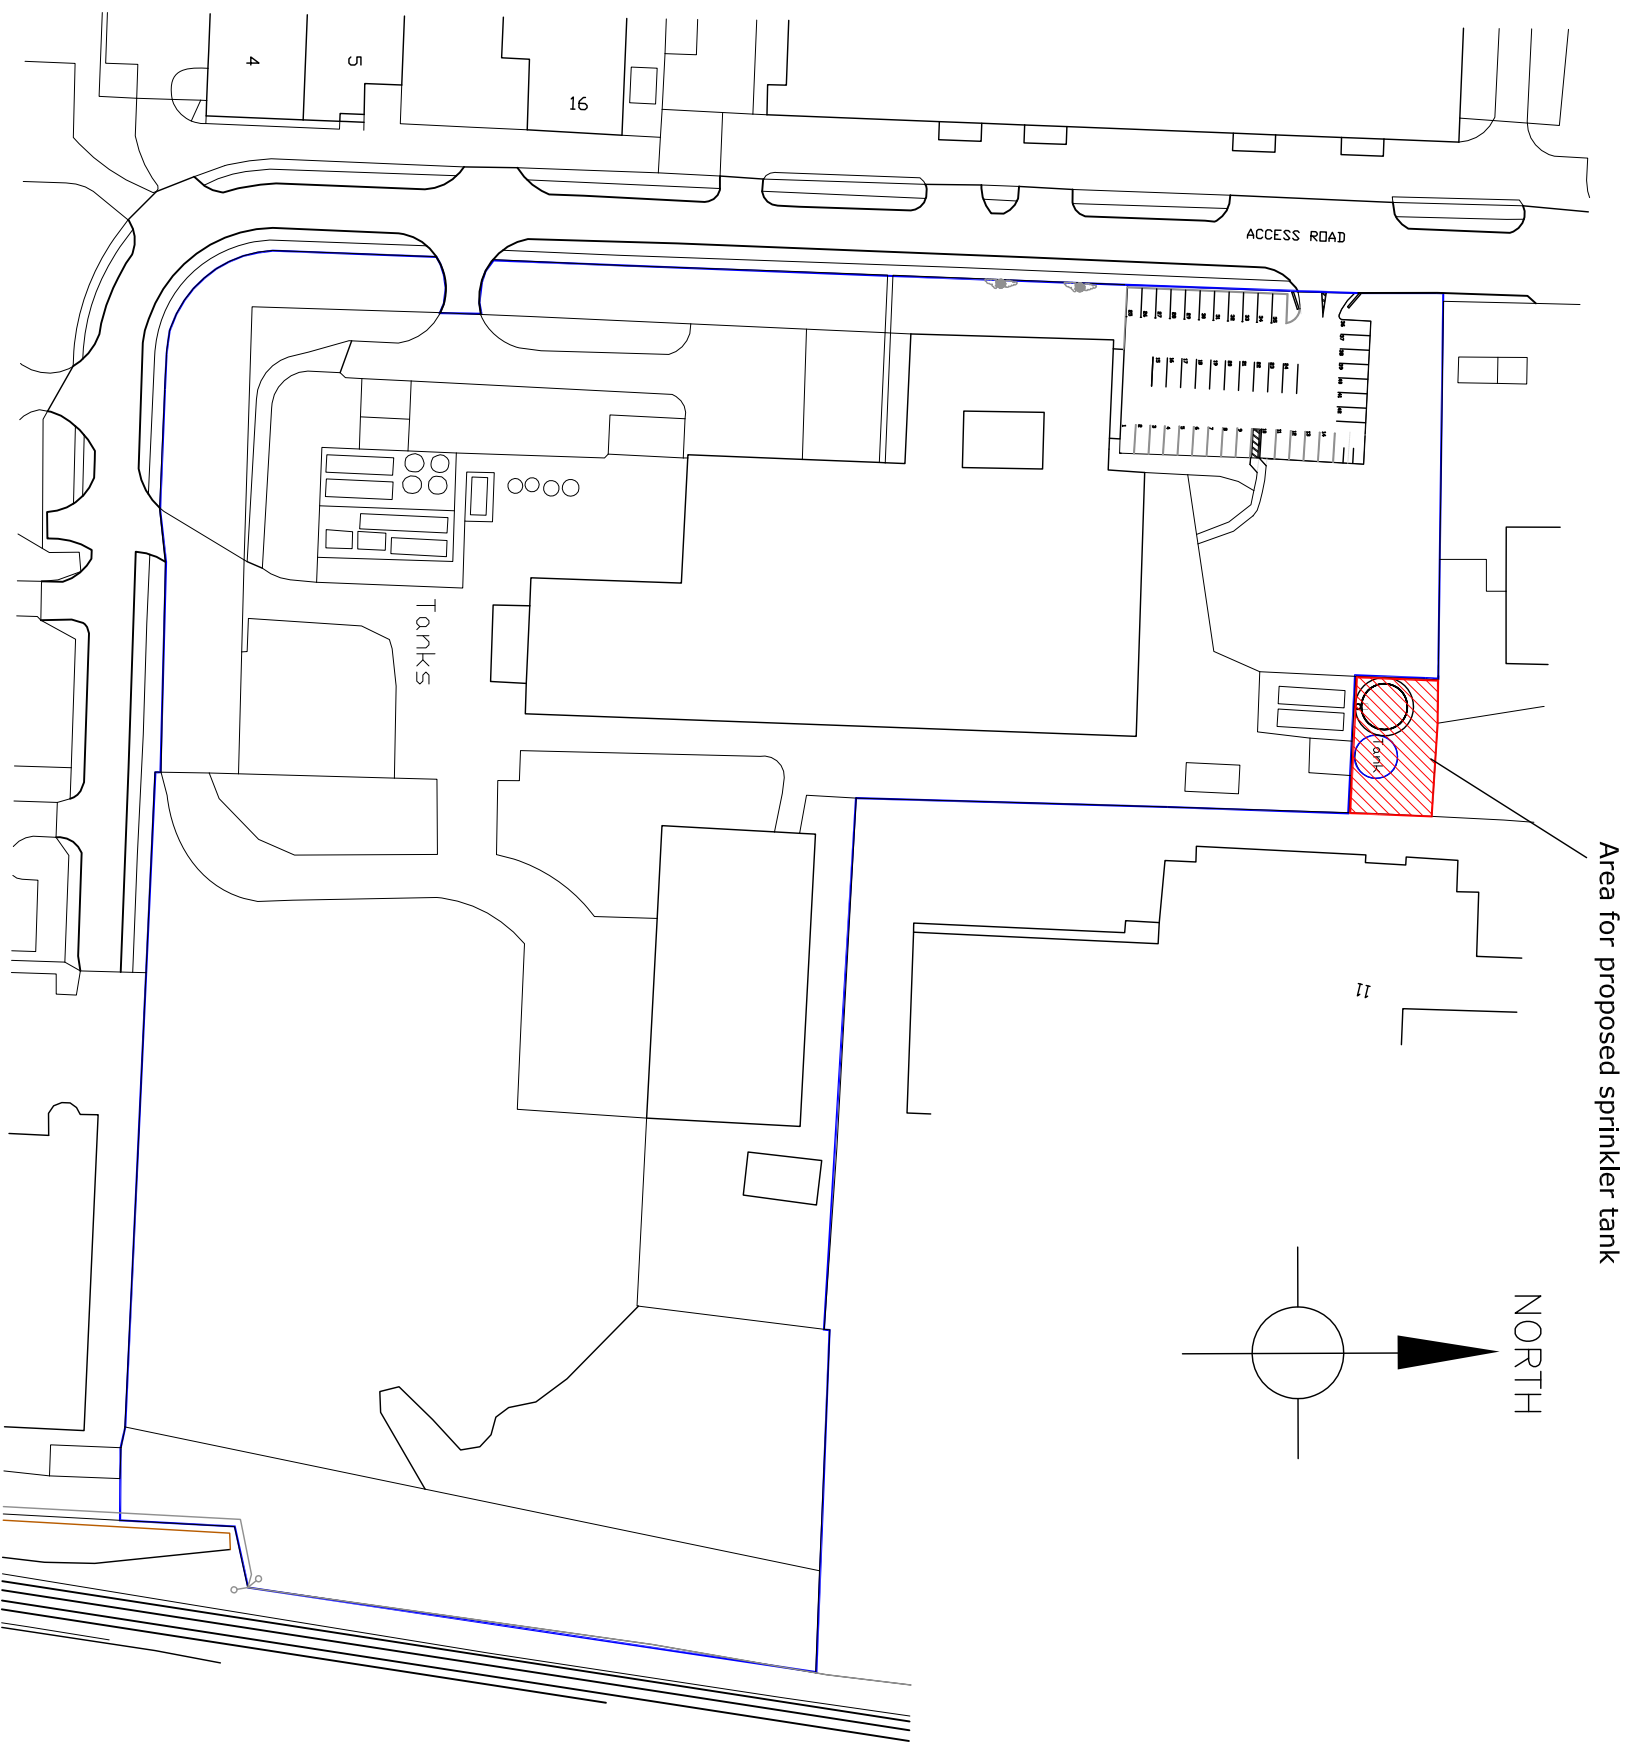

Ordnance Survey (c) Crown Copyright 2015. All rights reserved. Licence number 100022432

Rev.	Description
------	-------------

Location.

Proposed New Sprinkler Tank
Flint Group
Vauxhall Industrial Estate
Ruabon
Wrexham.

Title. Proposed Site Location Plan.		
-------------------------------------	--	--

Scale. 1:1250 @ A3	Dwg No. 20455-03	Rev. —
-----------------------	---------------------	-----------



165 Woodcot Avenue
Baldon
Shipley
West Yorkshire
BD17 6QS

www.fineline-design.co.uk

tel: 07757728689