



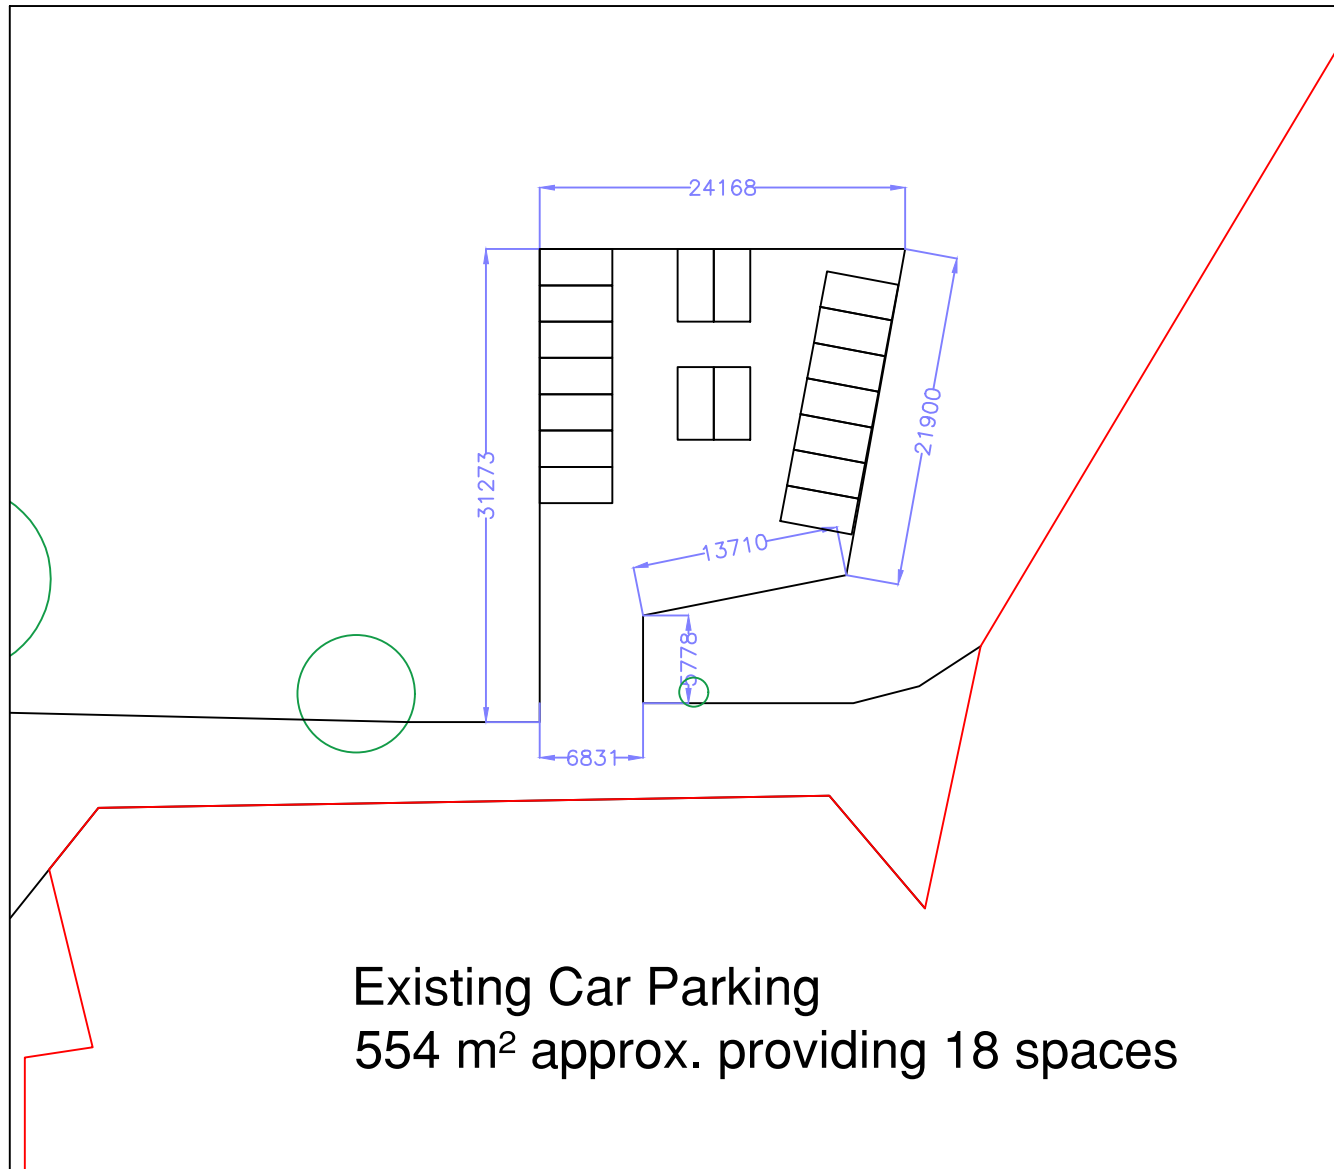


Existing Car Parking
554 m² approx. providing 18 spaces

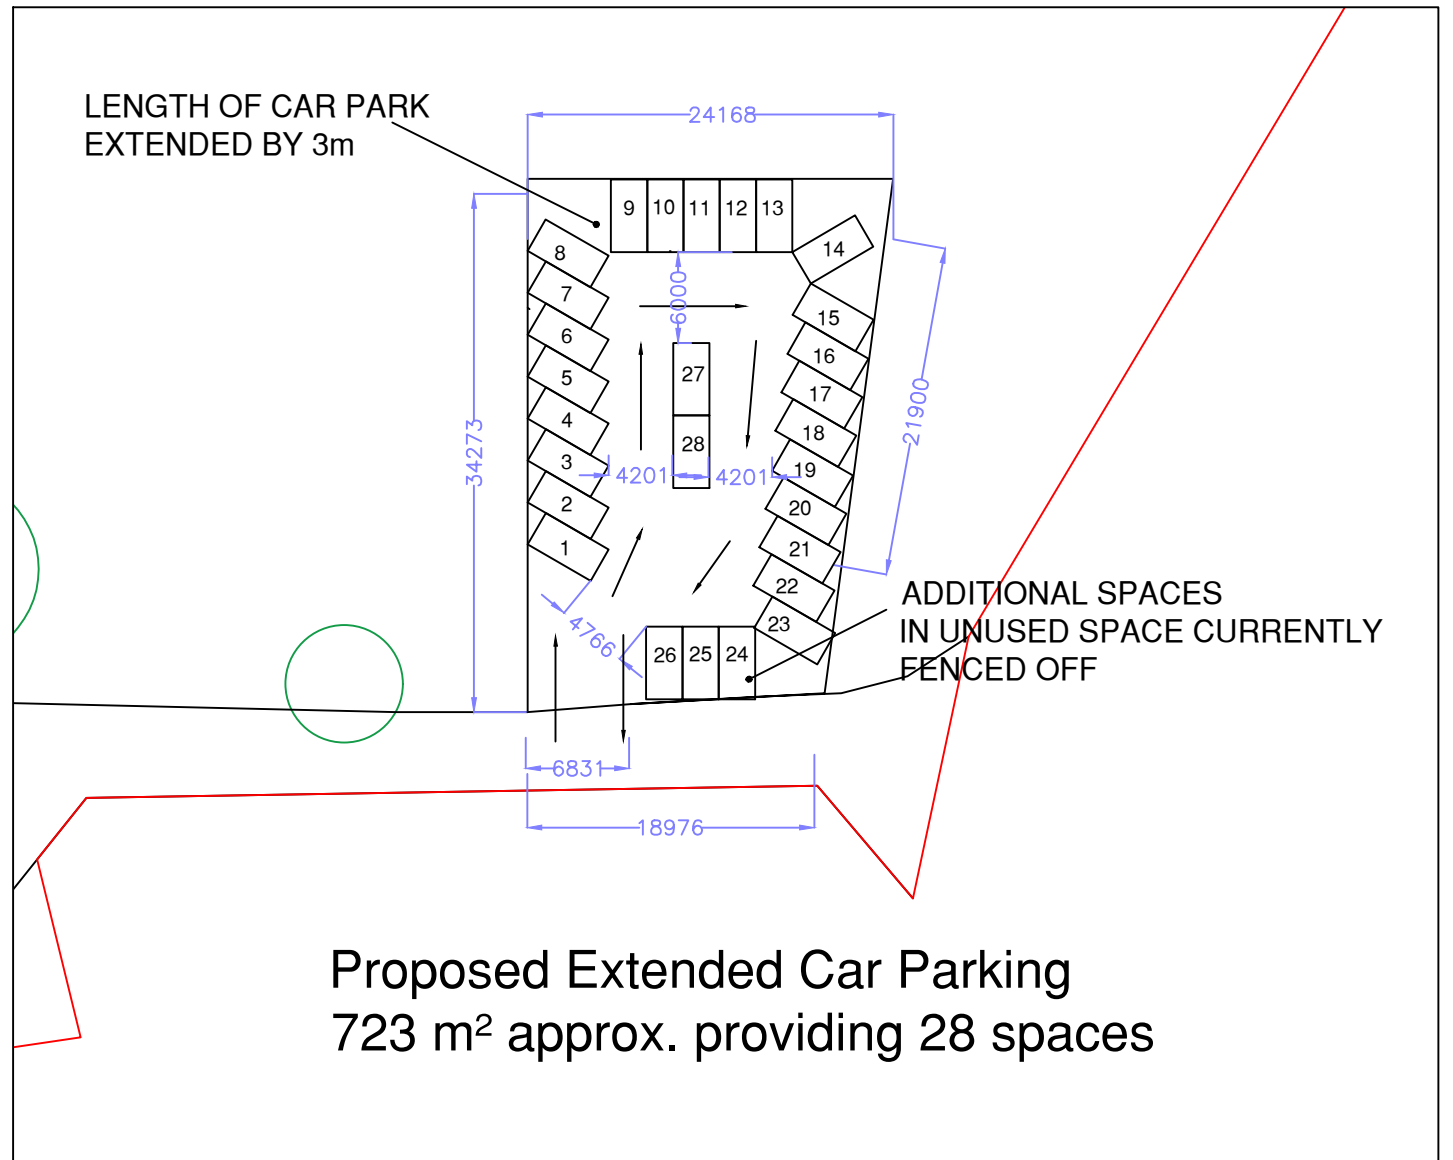

Proposed Extended Car Parking
723 m² approx. providing 28 spaces

Satellite image showing location plan at scale 1:2000 @A3 for additional information.

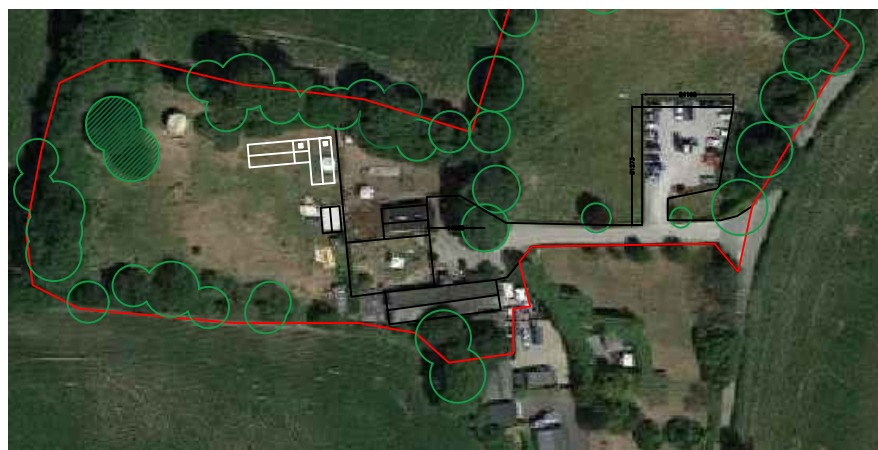

NOTES:

ALL CAR PARKING SPACE SIZING IS IN ACCORDANCE WITH Wrexham County Borough Council recommendations document Local Planning Guidance Note No. 16 - Parking Standards updated July 2019.

Disabled Parking is provided next to main entrance.

Drawing:	Extended Car Park Plan
Works:	Proposed Car Parking
Client:	The Homestead
Address:	The Homestead Day Nursery Old Wrexham Road Gresford Wrexham LL12 8TY
Scale:	1:500 @ A3
Drawing no.	HS-2019-07