


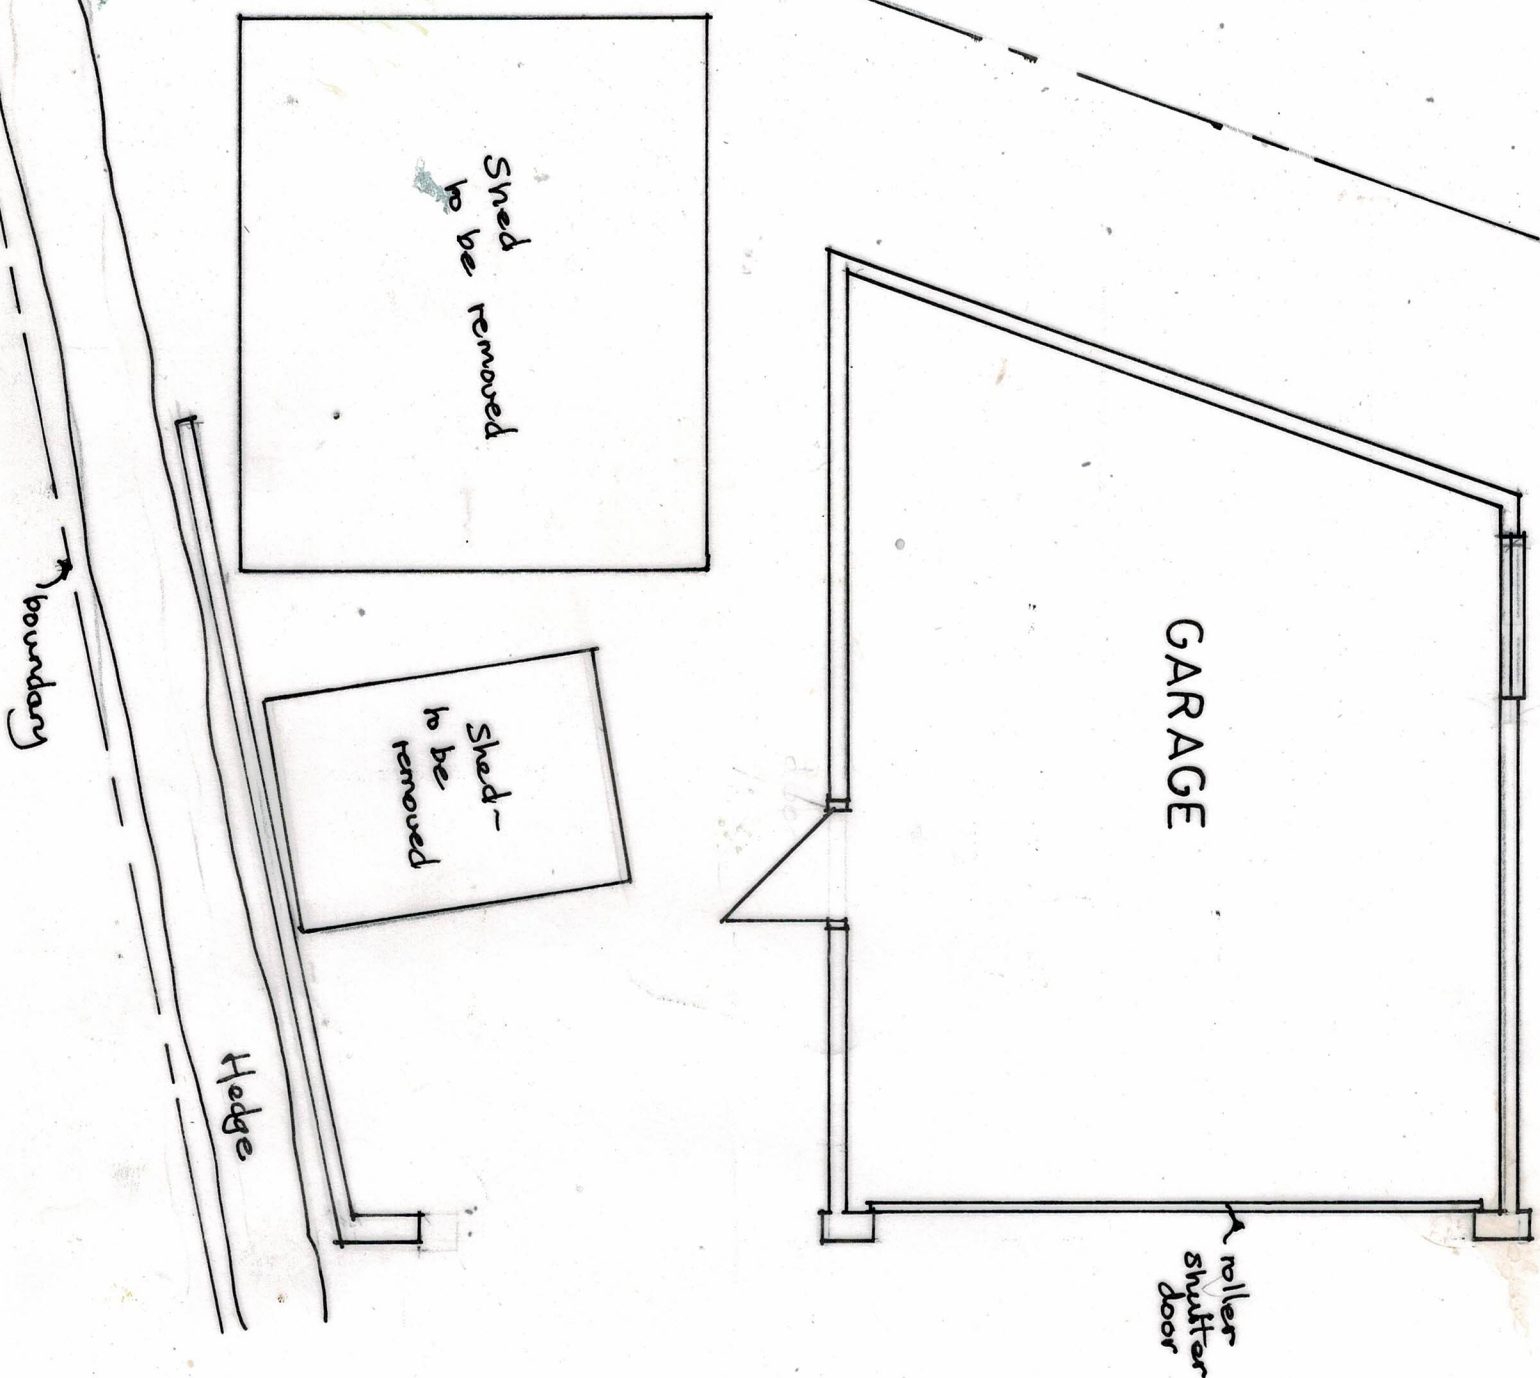

Cheshire House Plans	
Hawksview Cottage, Church Road, Tilston, Malpas, Cheshire SY14 7HB Telephone 01829-250939 Email juliedhorner@aol.com	
Proposed garage extension at 1 Pikey Cottage, Old Wrexham Road, Gresford	
Existing plan 2107/1	
Scale 1:50 @ A3	
Date April 2020	
Drawn Julie Horner	