
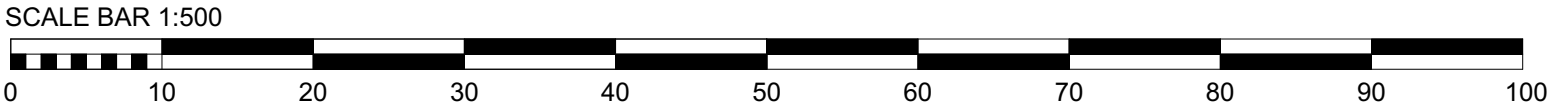


Key

- Existing Building
- Residential Curtilage
- Garden Area (Grassed)
- Mixed Deciduous Hedge
- Pavers to match existing
- Barn to be Converted
- Dutch Barn with Garaging For 3no Cars
- Bin Store

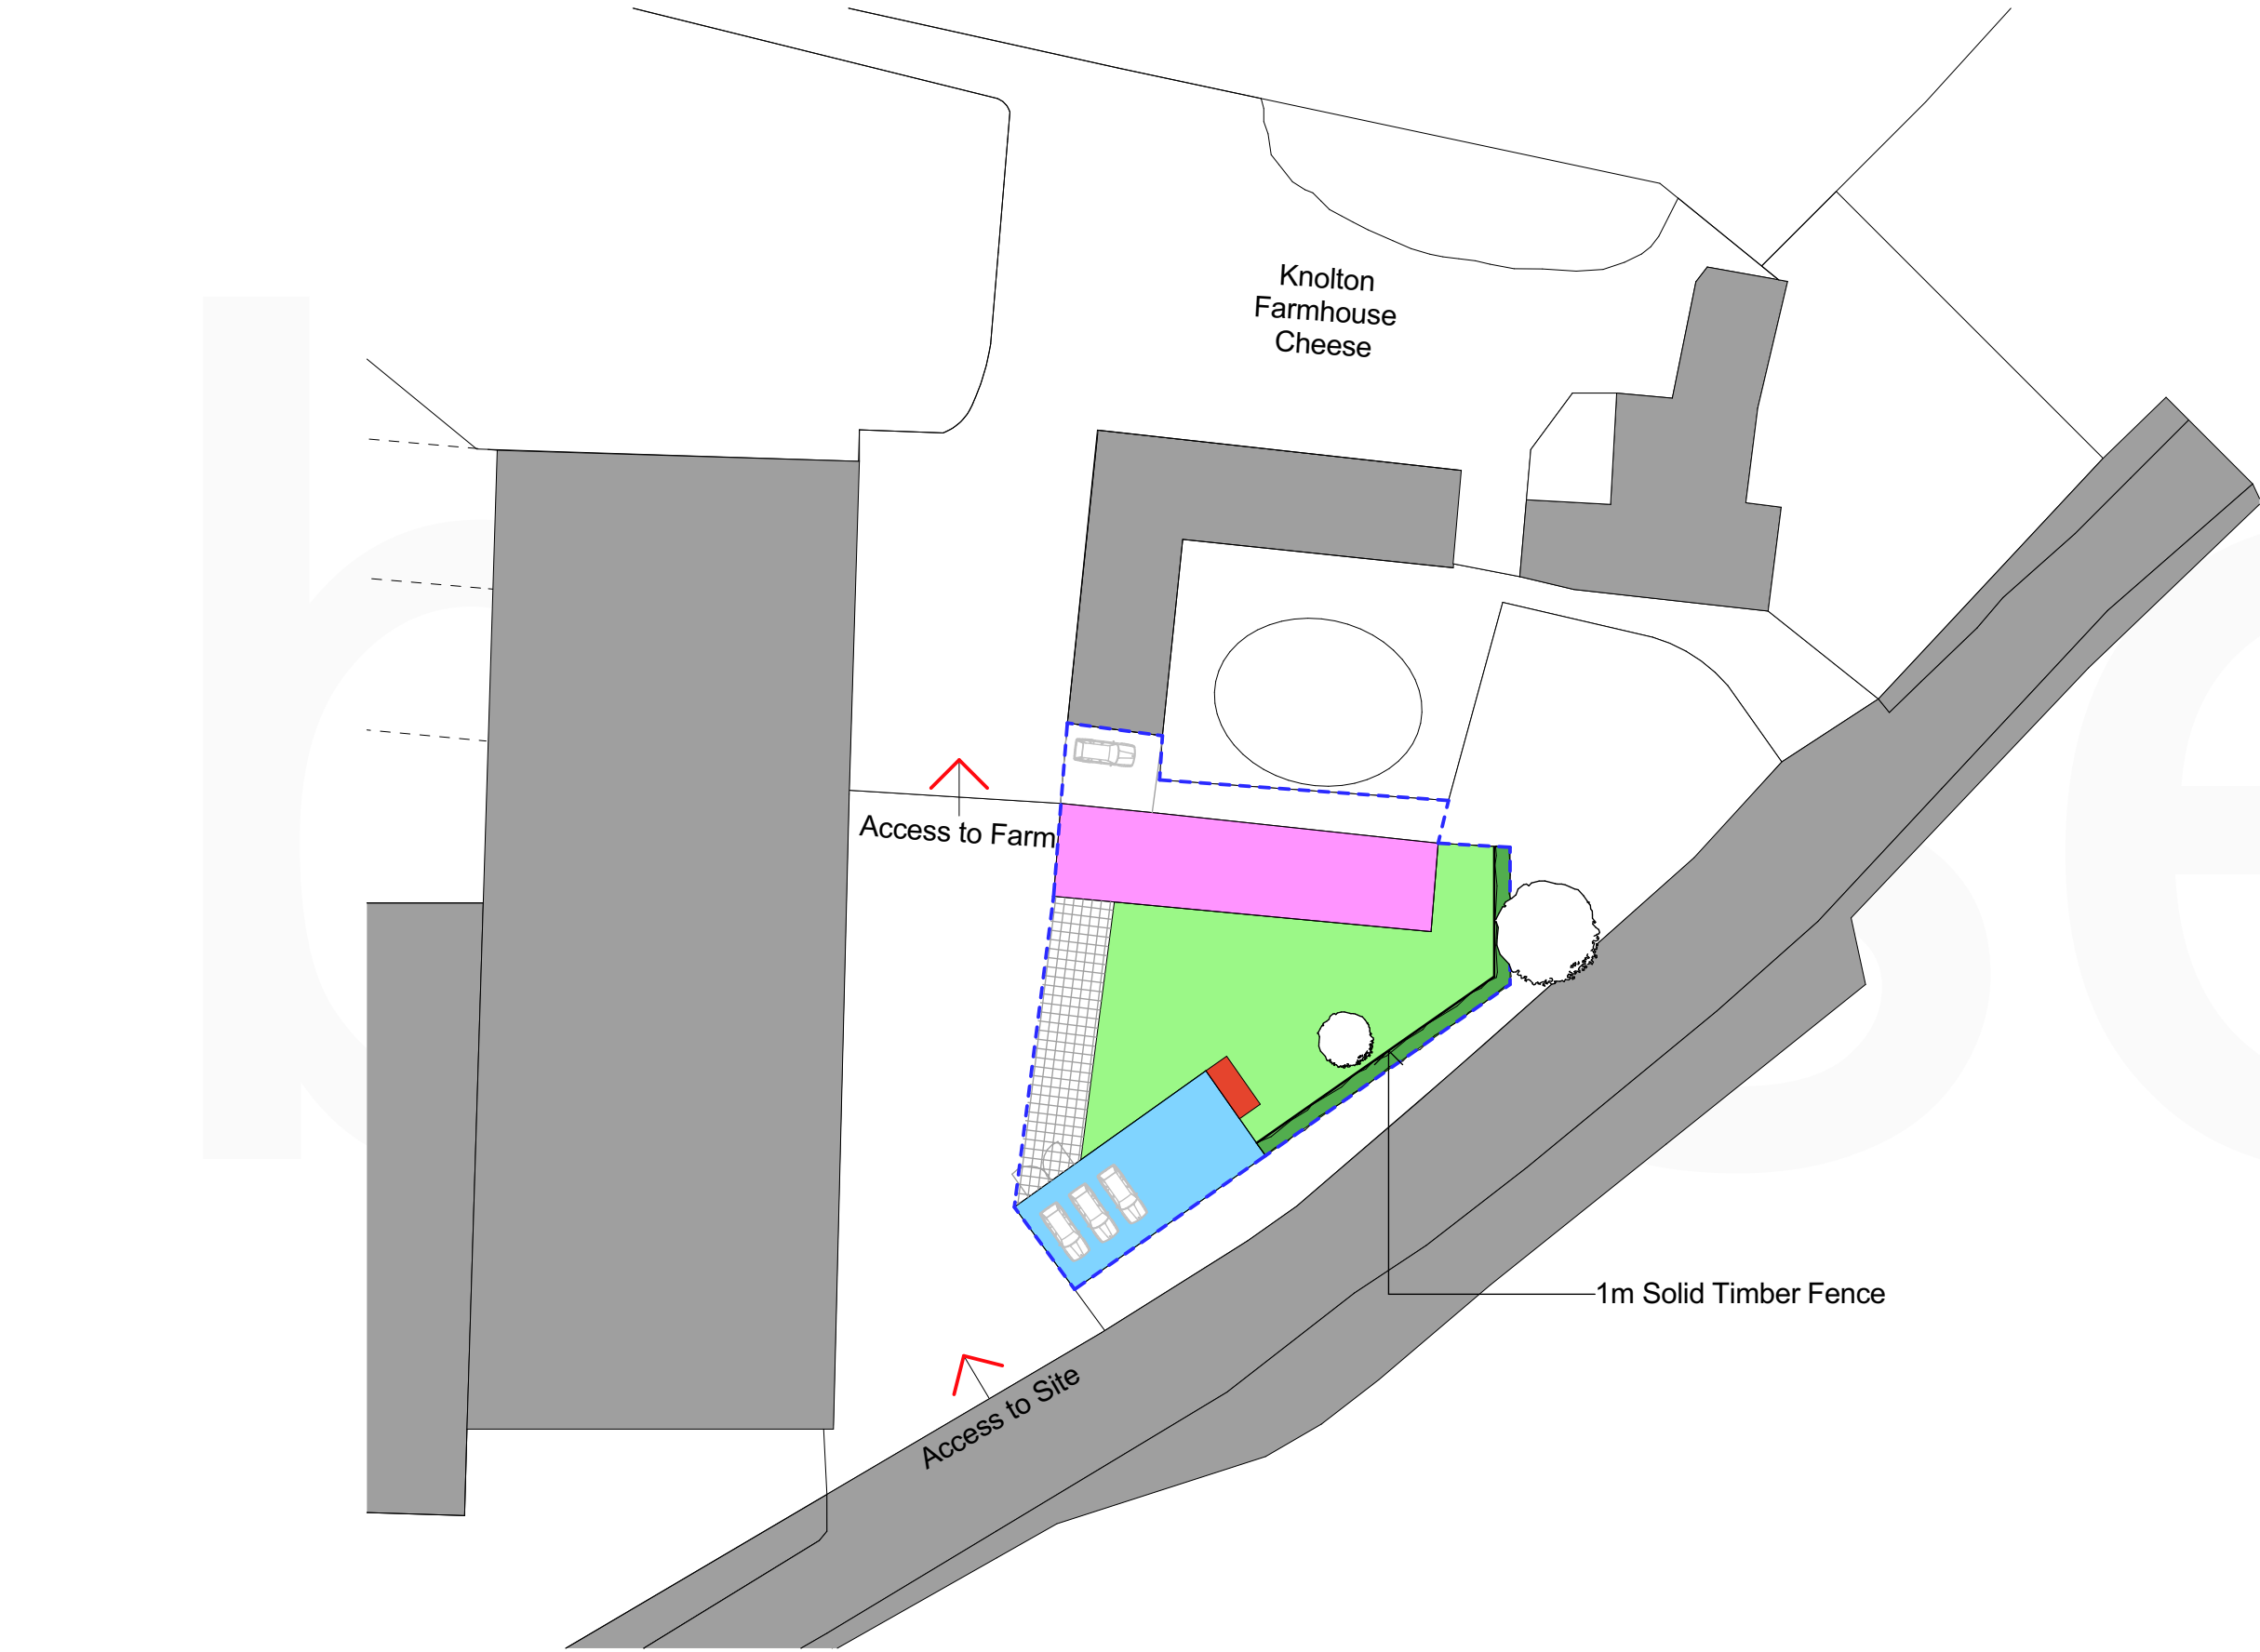

A	23/07/20	Amendments to Conservation Officers Requests	EHA	JS
Rev No.	Date.	Rev.	By.	Chk.

Scale.	1:500 @ A3	Date.	Drawn by.	Chk.
			JW	AO
Project Title. Knolton Farm				
Client. Jennifer Latham				
Drawing Title. Proposed Site Layout				
Project No.	BA2583	Drawing No.	PL-012 A	Revision.
				A