


2no. High Restriction signs, scale 1:10

2.5mm Aluminium panel with applied vinyl display.

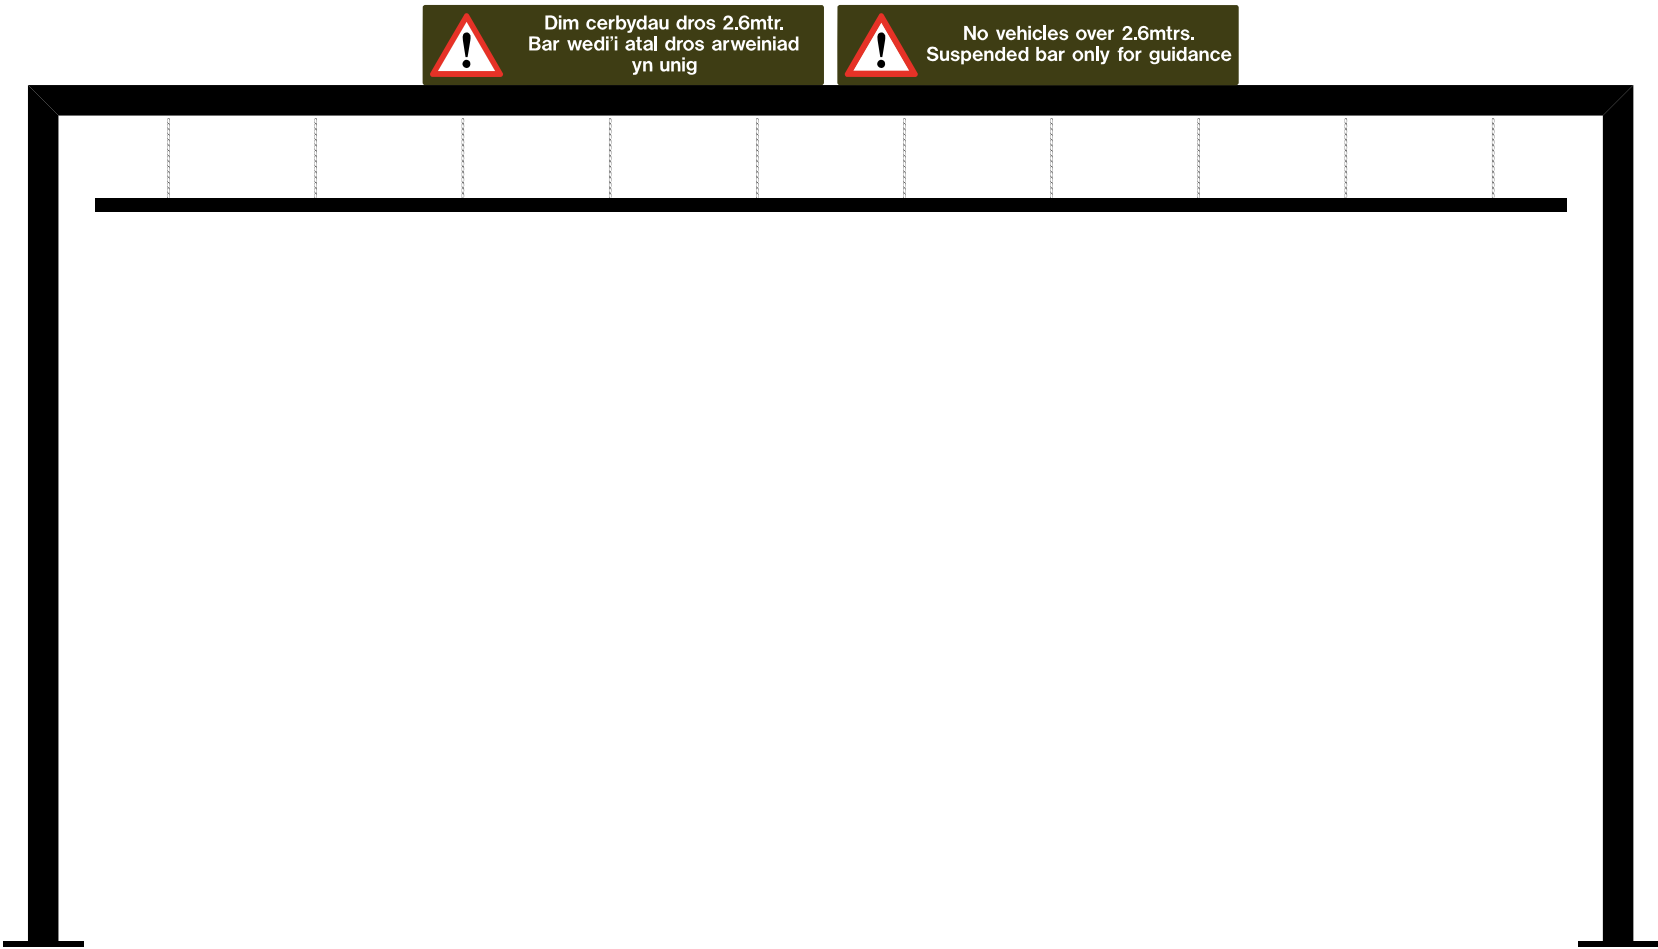

Proposed signage



Site
Holyhead, Kingsland Rd
#1337

Job Number
81741B
Drawing Number
McD / 81741 / 2018

Scale
1:10 @ A3
Issue / Rev
1

Drawn By
AL
Checked By
SB

Sales Rep
ADS
Date
21/12/2017



BUTTERFIELD SIGNS LTD
174 Sunbridge Rd
Bradford
West Yorkshire
BD1 2RZ
Tel: 01274 722244
Fax: 01274 848996
Web: www.butterfieldsigns.co.uk