


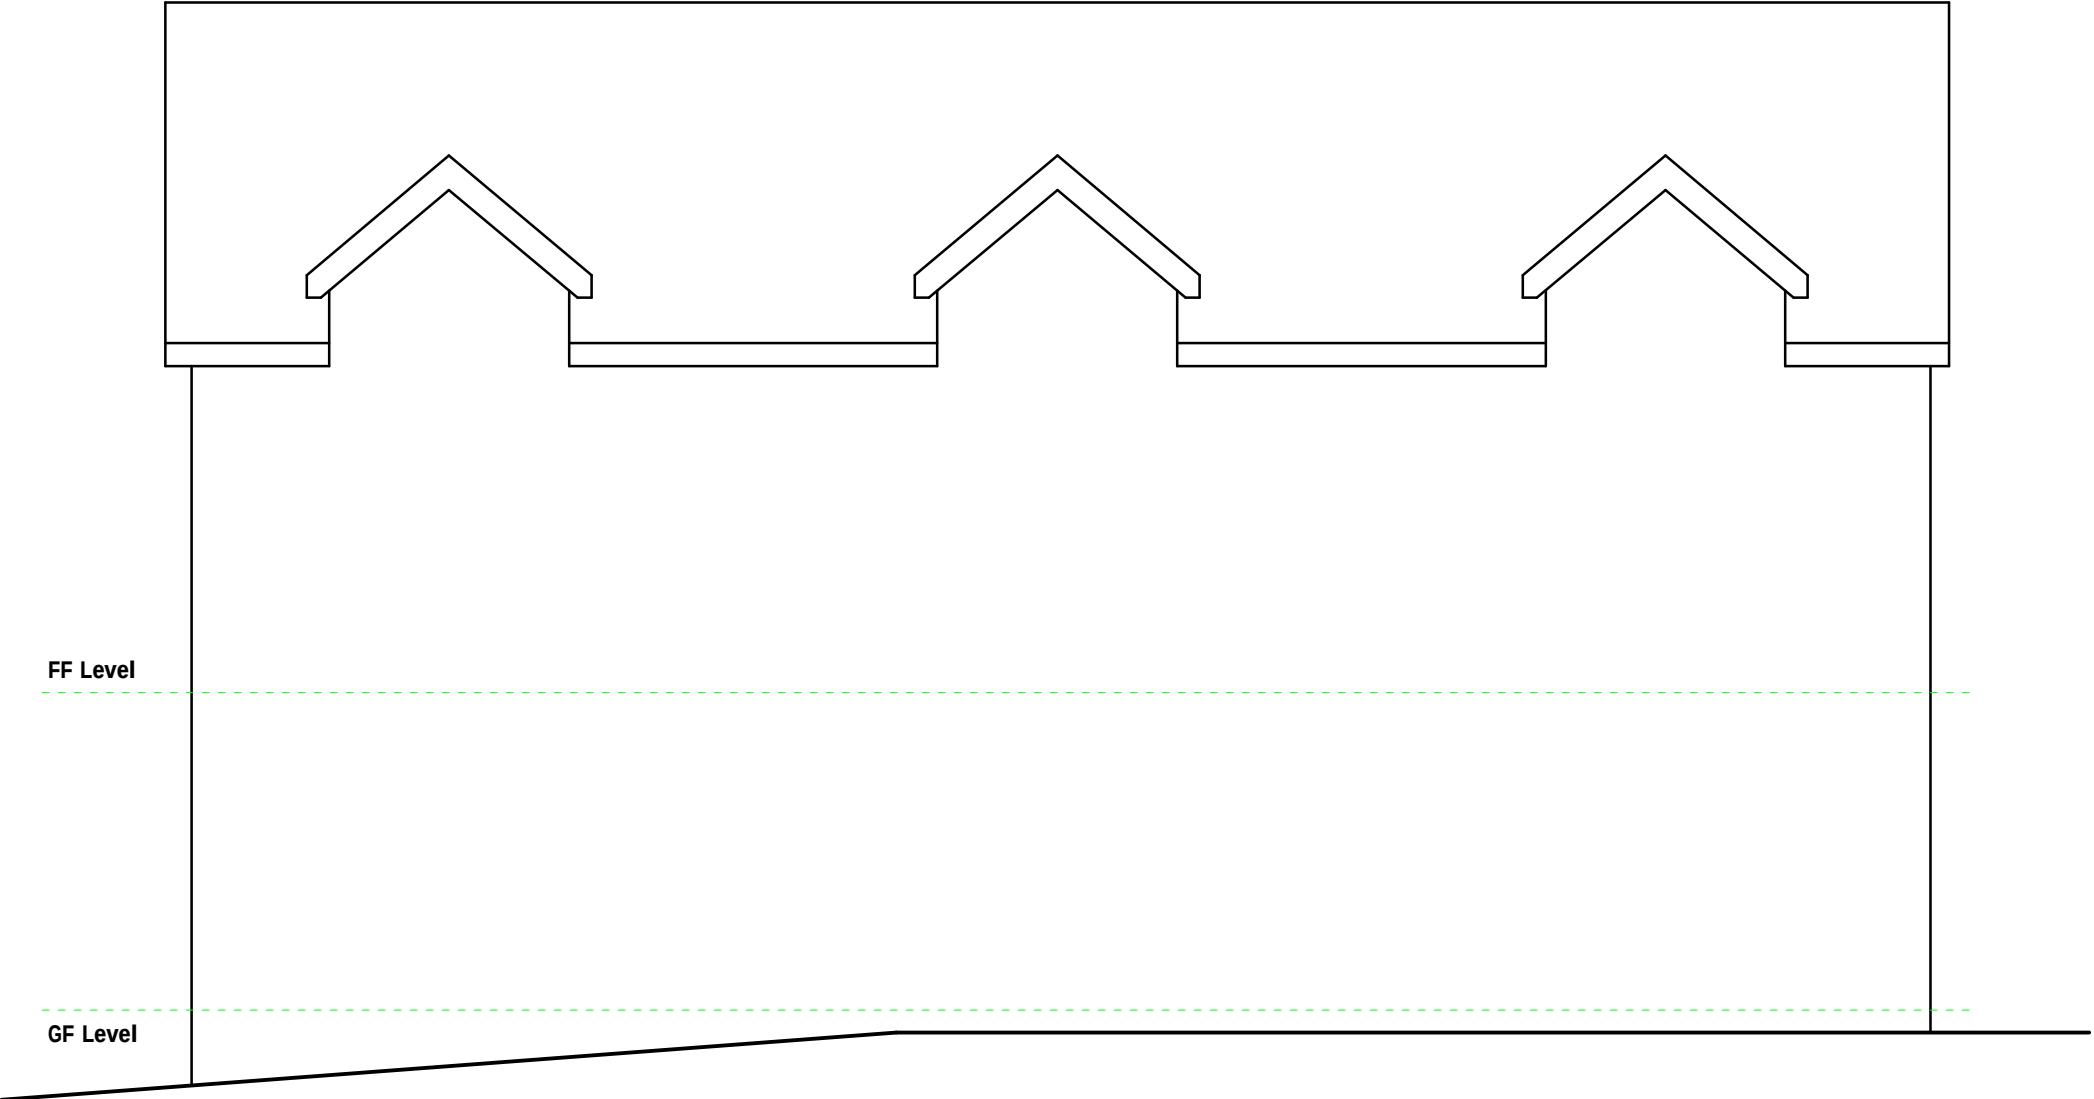

Typical Elevation 1:50

Rev	Date	Detail	Initial

Project:
Proposed new dwelling on
land associated with
Bryn Y Ffynnon, Old Road,
Bwlchgwyn, Wrexham.

Title: Planning: Typical Elevation	Scale: (A3) 1:50
--	-------------------------

Drawn By: D.J.Edwards	Date: May 2019
------------------------------	-----------------------

Drawing No: N031/008	Sheet: 1 of 1
-----------------------------	----------------------

blueprint
architectural services



Office 3K4,
Redwither Business Tower,
Wrexham. LL13 9XT
Tel: 01978 356500
www.blueprintarchitectural.com

© copyright all rights reserved