



DINERTH ARCHITECTURE

Commercial & Domestic New Build, Extensions and Refurbishment
Design, Management & Safety

T. 01492 548459, M. 07591 009106, E. DinerthArch@gmail.com



Project : CAR BOOT SITE, BRYN-Y-GROG FARM,
WREXHAM LL13 0SR

Client: CADNANT PLANING


ORDNANCE SURVEY, (C) CROWN COPYRIGHT 2018. ALL RIGHTS RESERVED. LICENCE NUMBER 100022432

Dwg : AL0001 - SITE LOCATION PLAN

Date : DEC 2018

Rev : D

Scale : 1:2500 @ A3

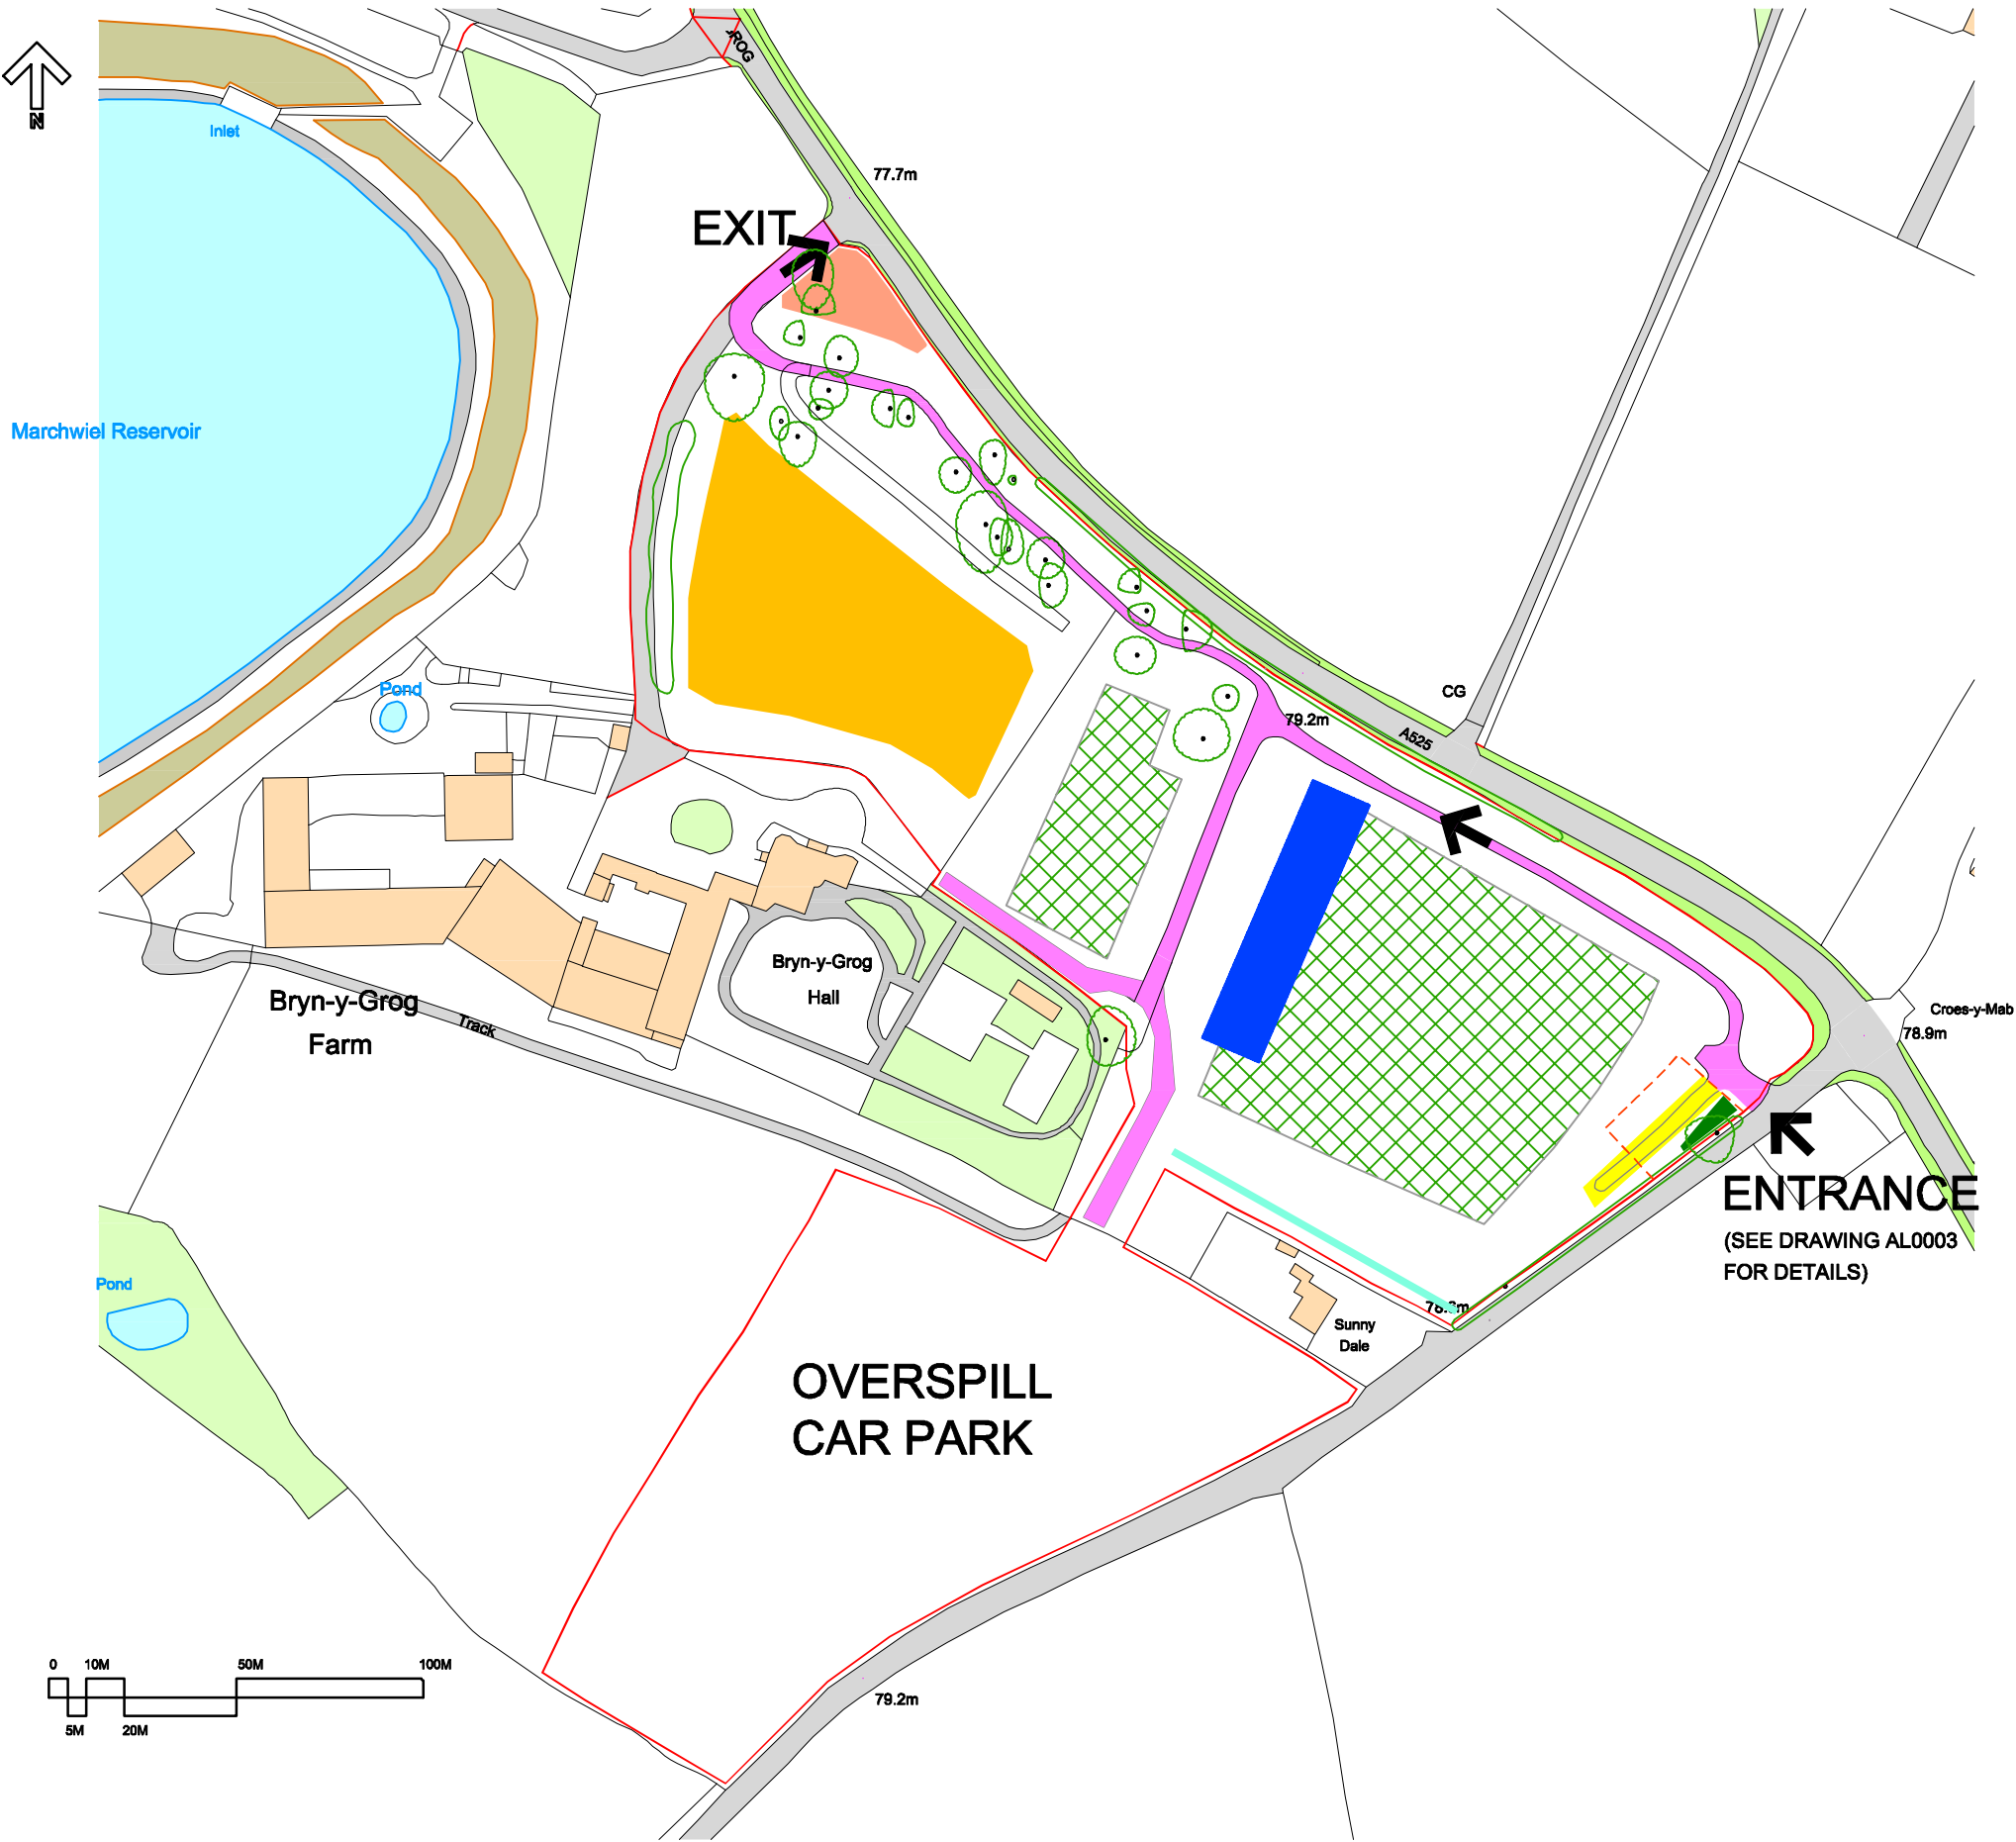

KEY



TRADER'S CAR PARKING



DISABLED CAR PARKING



CUSTOMER CAR PARKING



AREA TO BE MAINTAINED FOR VISIBILITY



HEDGEROW HEIGHT 1M



EXISTING TREE



EXISTING HARDCORE AREA REMOVED & RE-SEEDDED WITH GRASS



ROUTE THROUGH SITE FOR TRAFFIC FLOW (TO BE KEPT CLEAR AT ALL TIMES)



2M BUFFER ZONE



POST & RAIL FENCE TO PREVENT VEHICLE ACCESS TO ROOT PROTECTION ZONE

©This drawing is the exclusive property of Dinerth Architecture and can be reproduced only with their written permission. Do Not Scale (apart from the proposes of a Planning Application), if no dimensions are shown ascertain from site measurements. All dimensions & levels to be verified on site prior to commencement of construction or manufacture & any discrepancies or omissions reported. Drawings supplied in electronic format are for convenience only and no reliance should be placed on digital data. Dinerth Architecture will not be held responsible for any works carried out prior to Building Regulations and/or Planning Permission Approval or for failure to discharge any conditions. Dinerth Architecture will not be held responsible for failure to serve Notice under the Party Wall Act 1996 or for any other Legal agreement required for works (E.G. drainage/sewer consents) where required. Where applicable Building Contractor to undertake all CDM 2015 duties, including that of Lead Designer and notification to HSE using form F10 if needed. All building works to be undertaken by competent and experienced operatives with suitable and sufficient H&S arrangements in place including appropriate Risk Assessments & Method Statements. Dinerth Architecture will not be liable for any failure by Client/Contractor to consider Right to Light, Listed Building, Tree Preservation Orders, Bats or any other protected species issues.

