
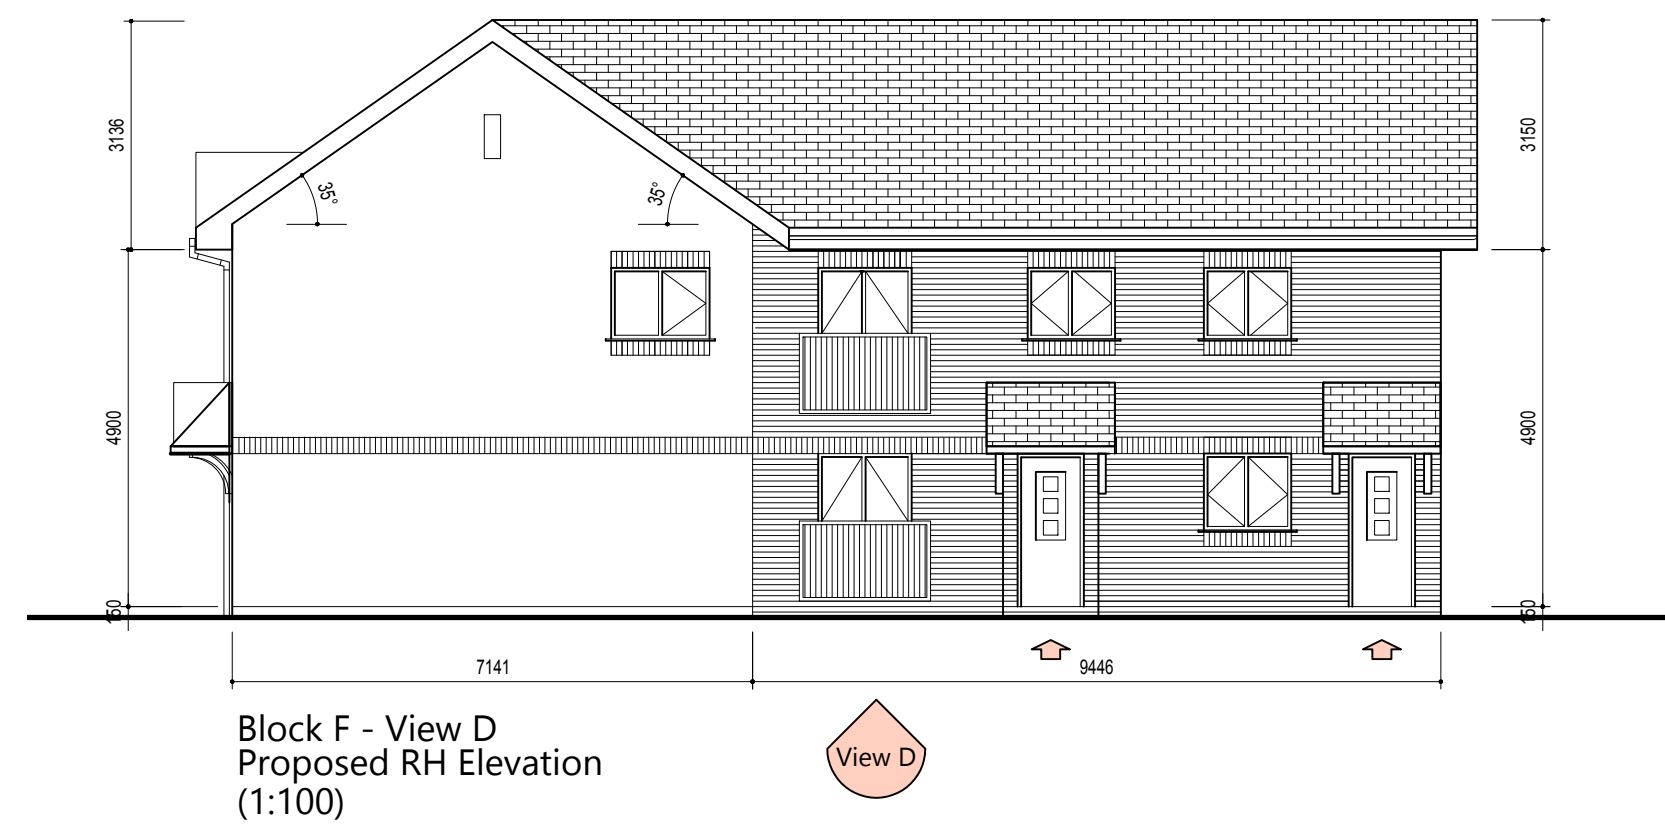
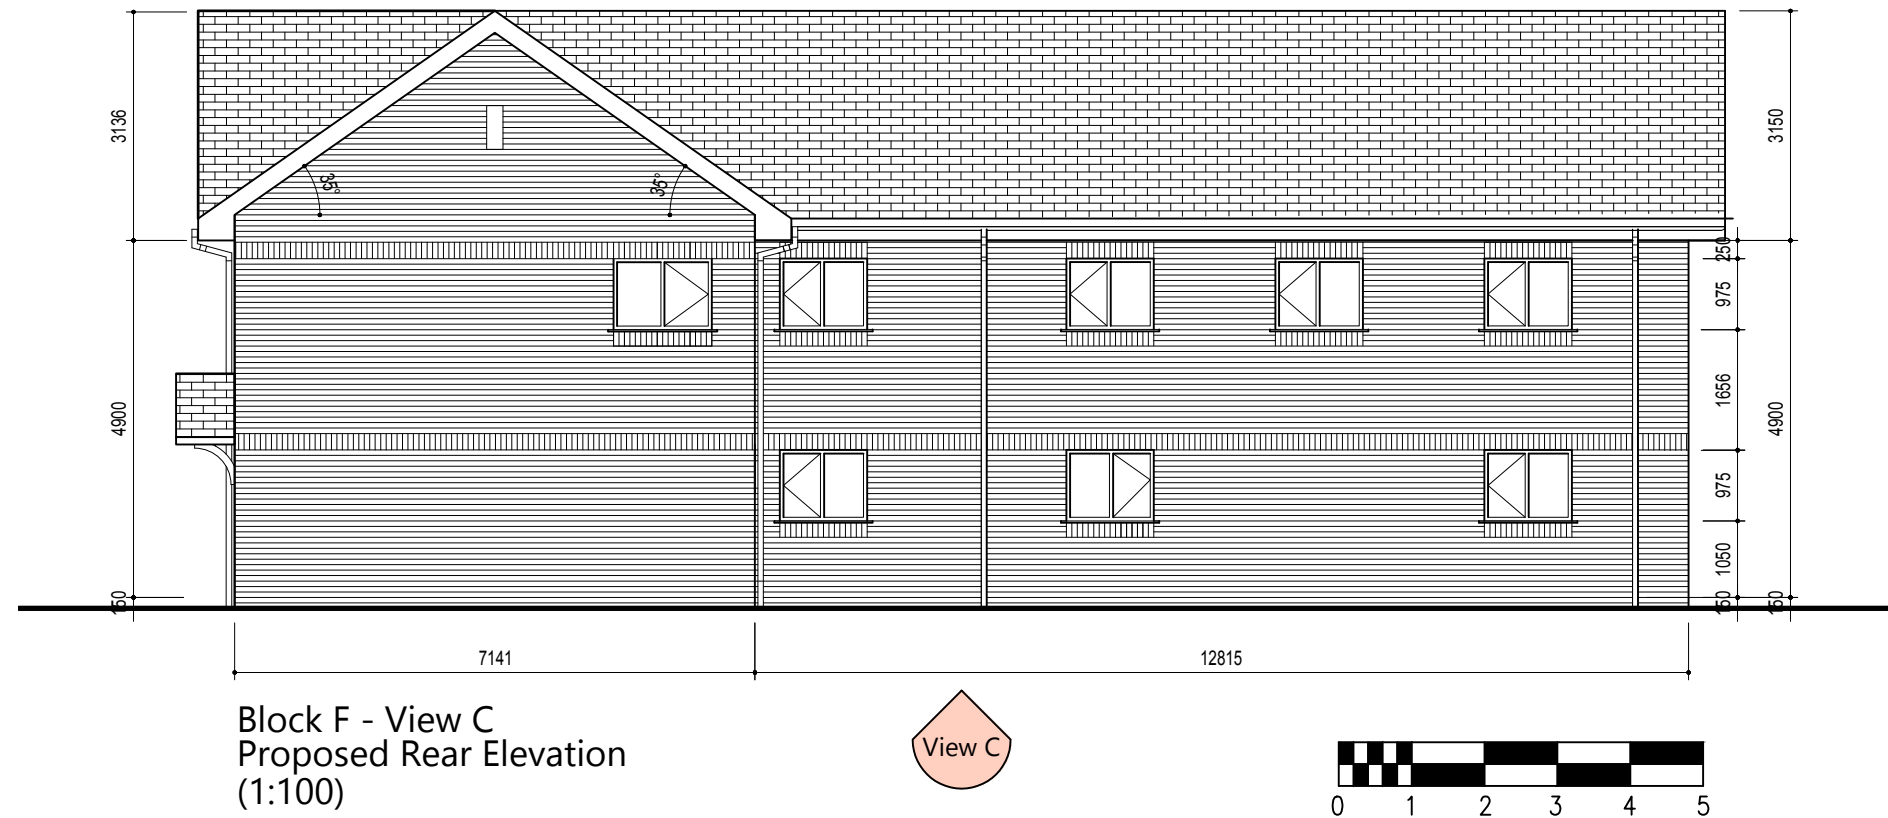
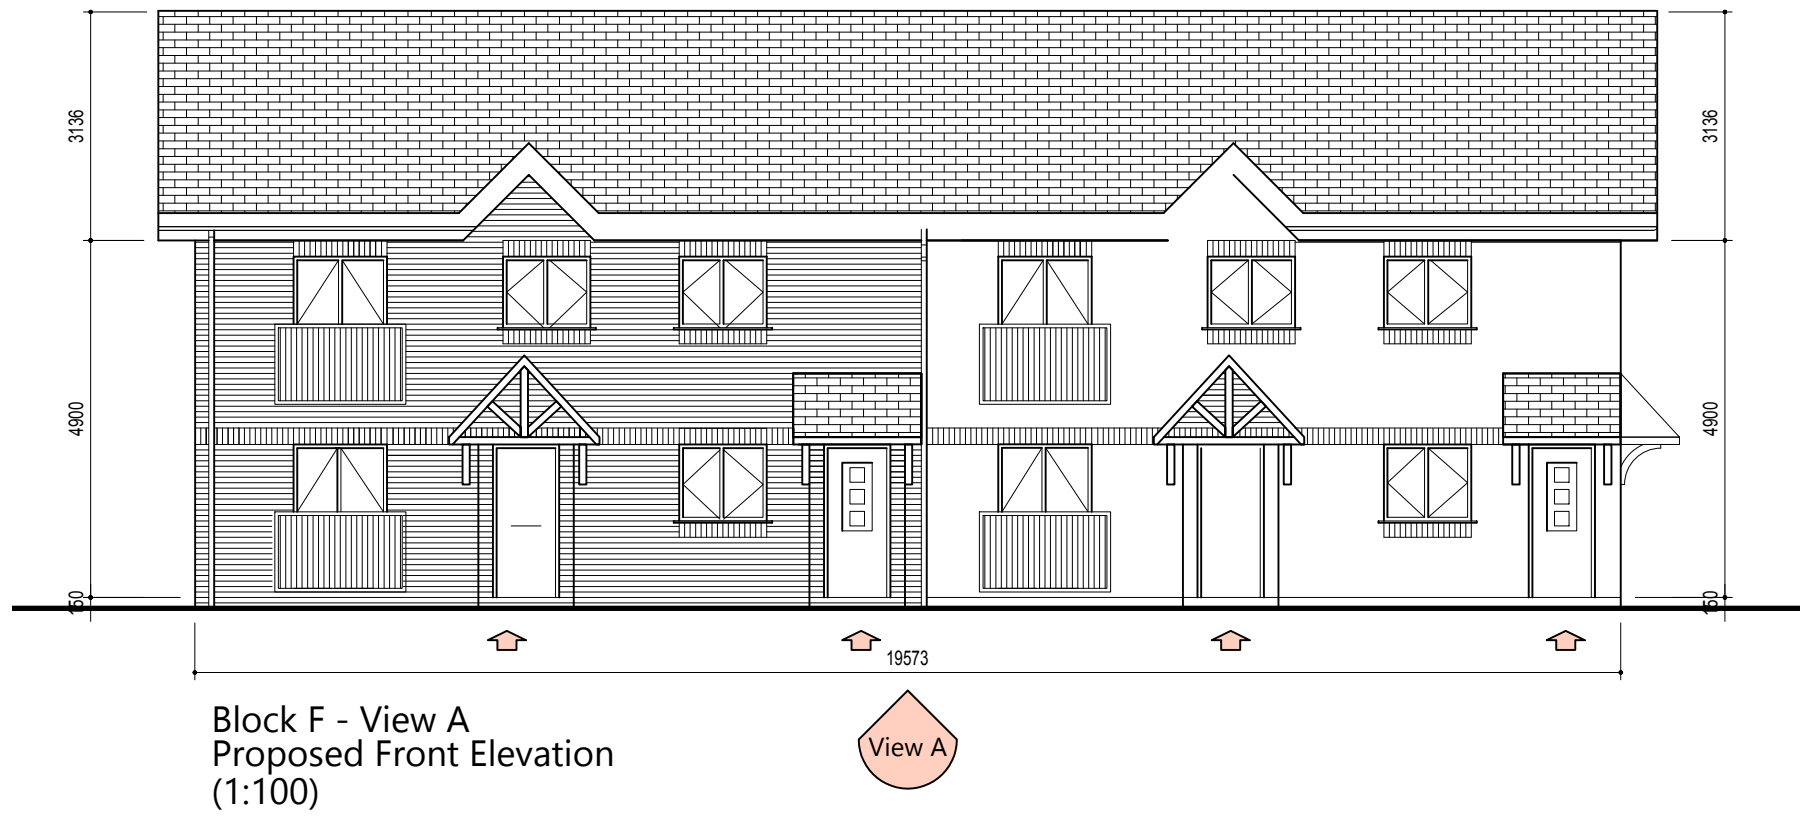
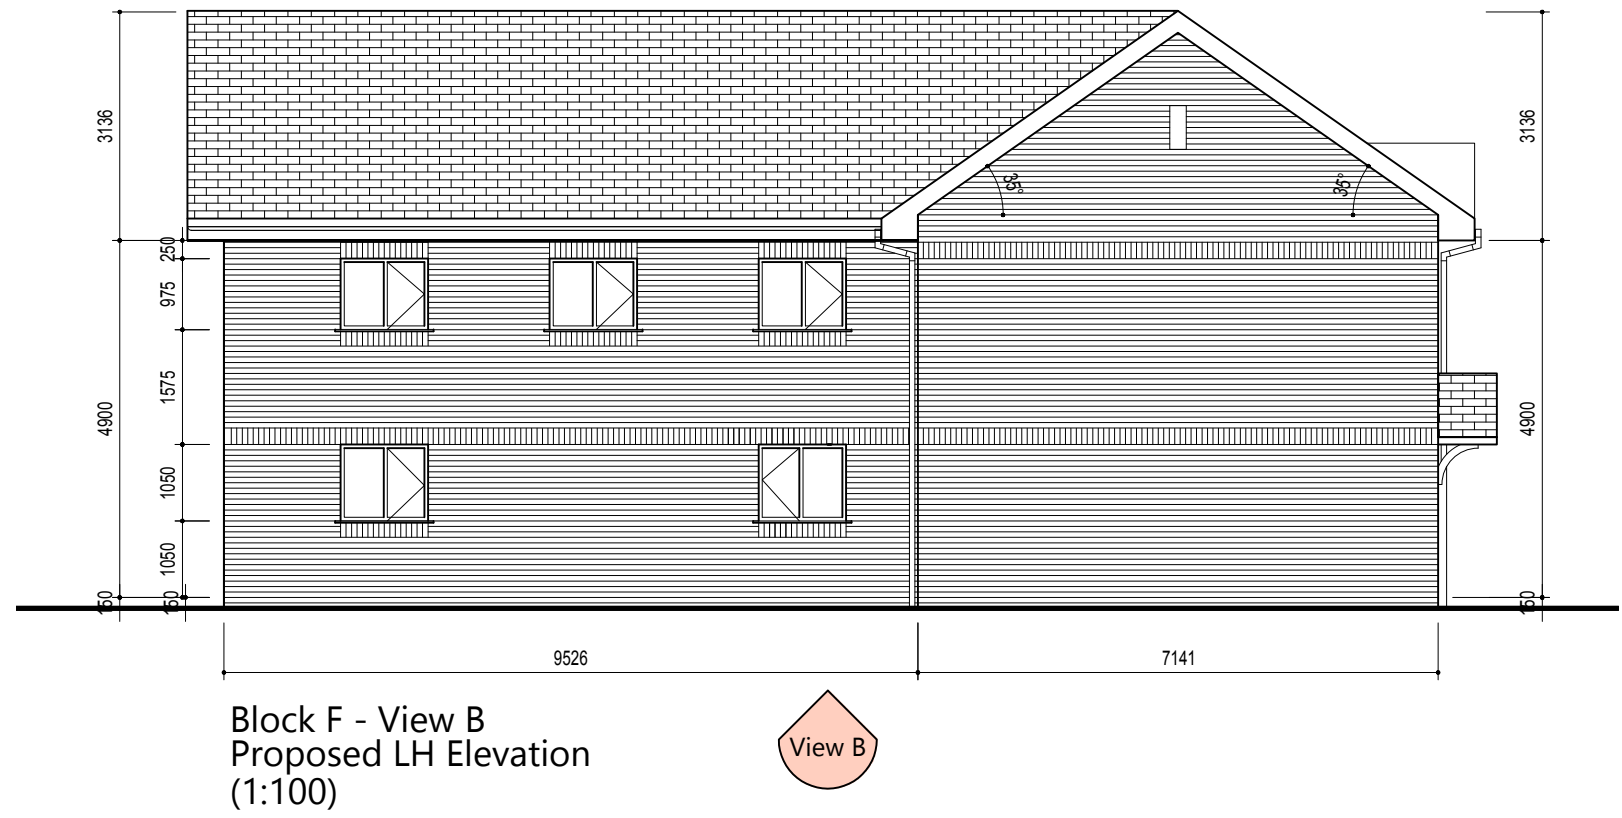
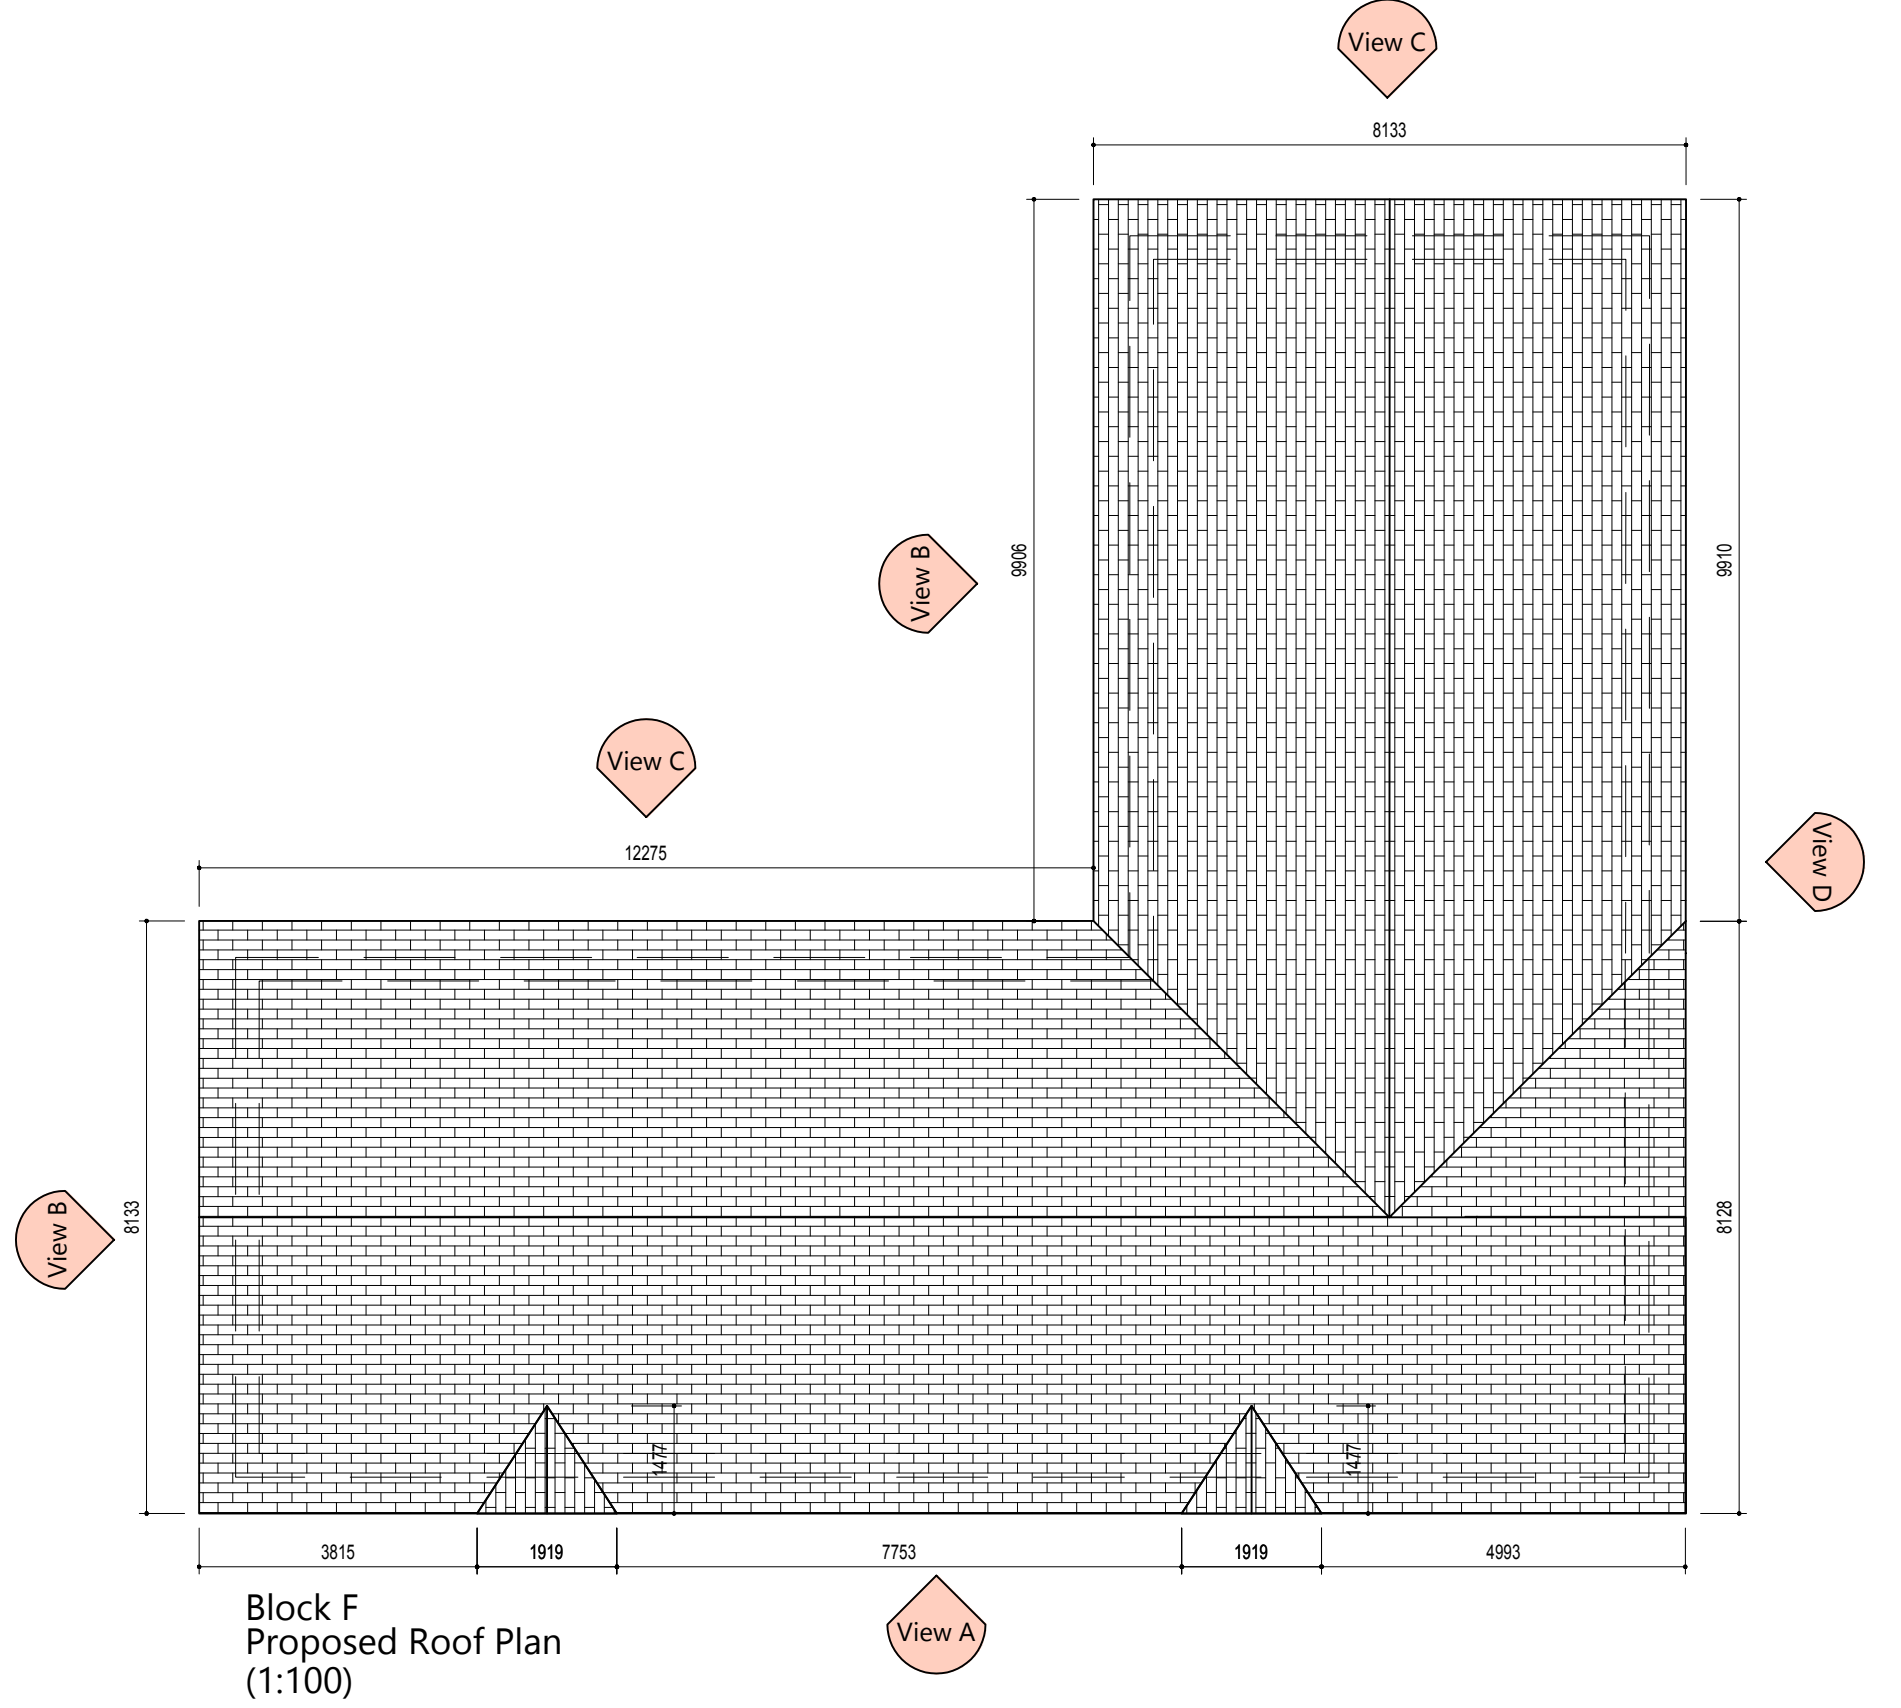
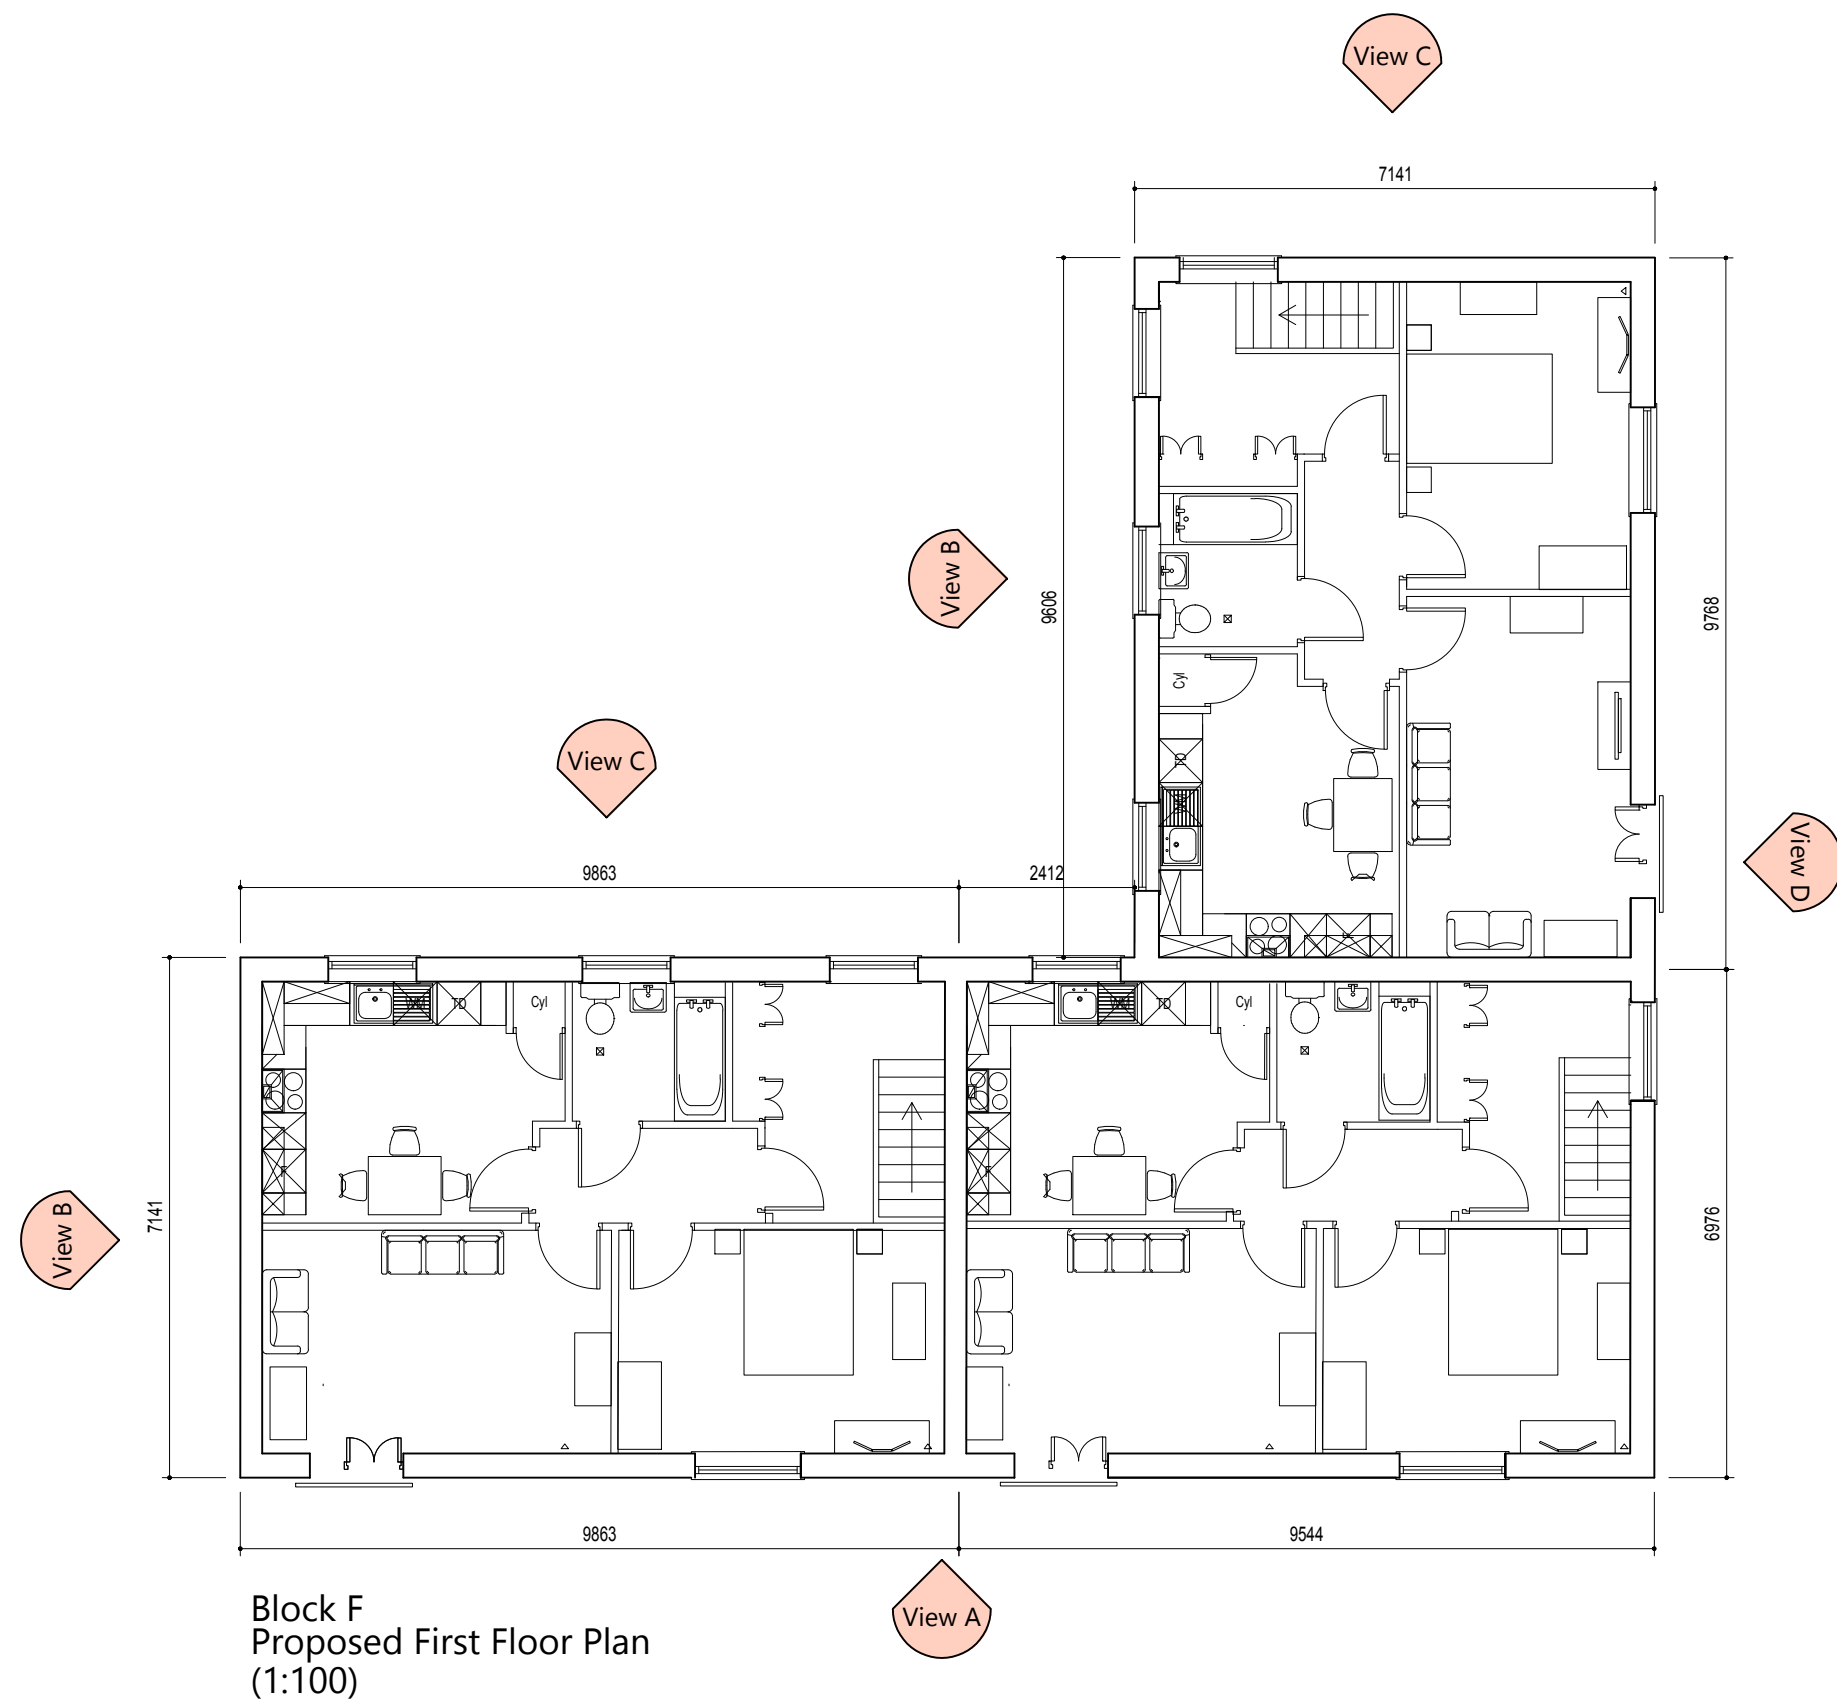


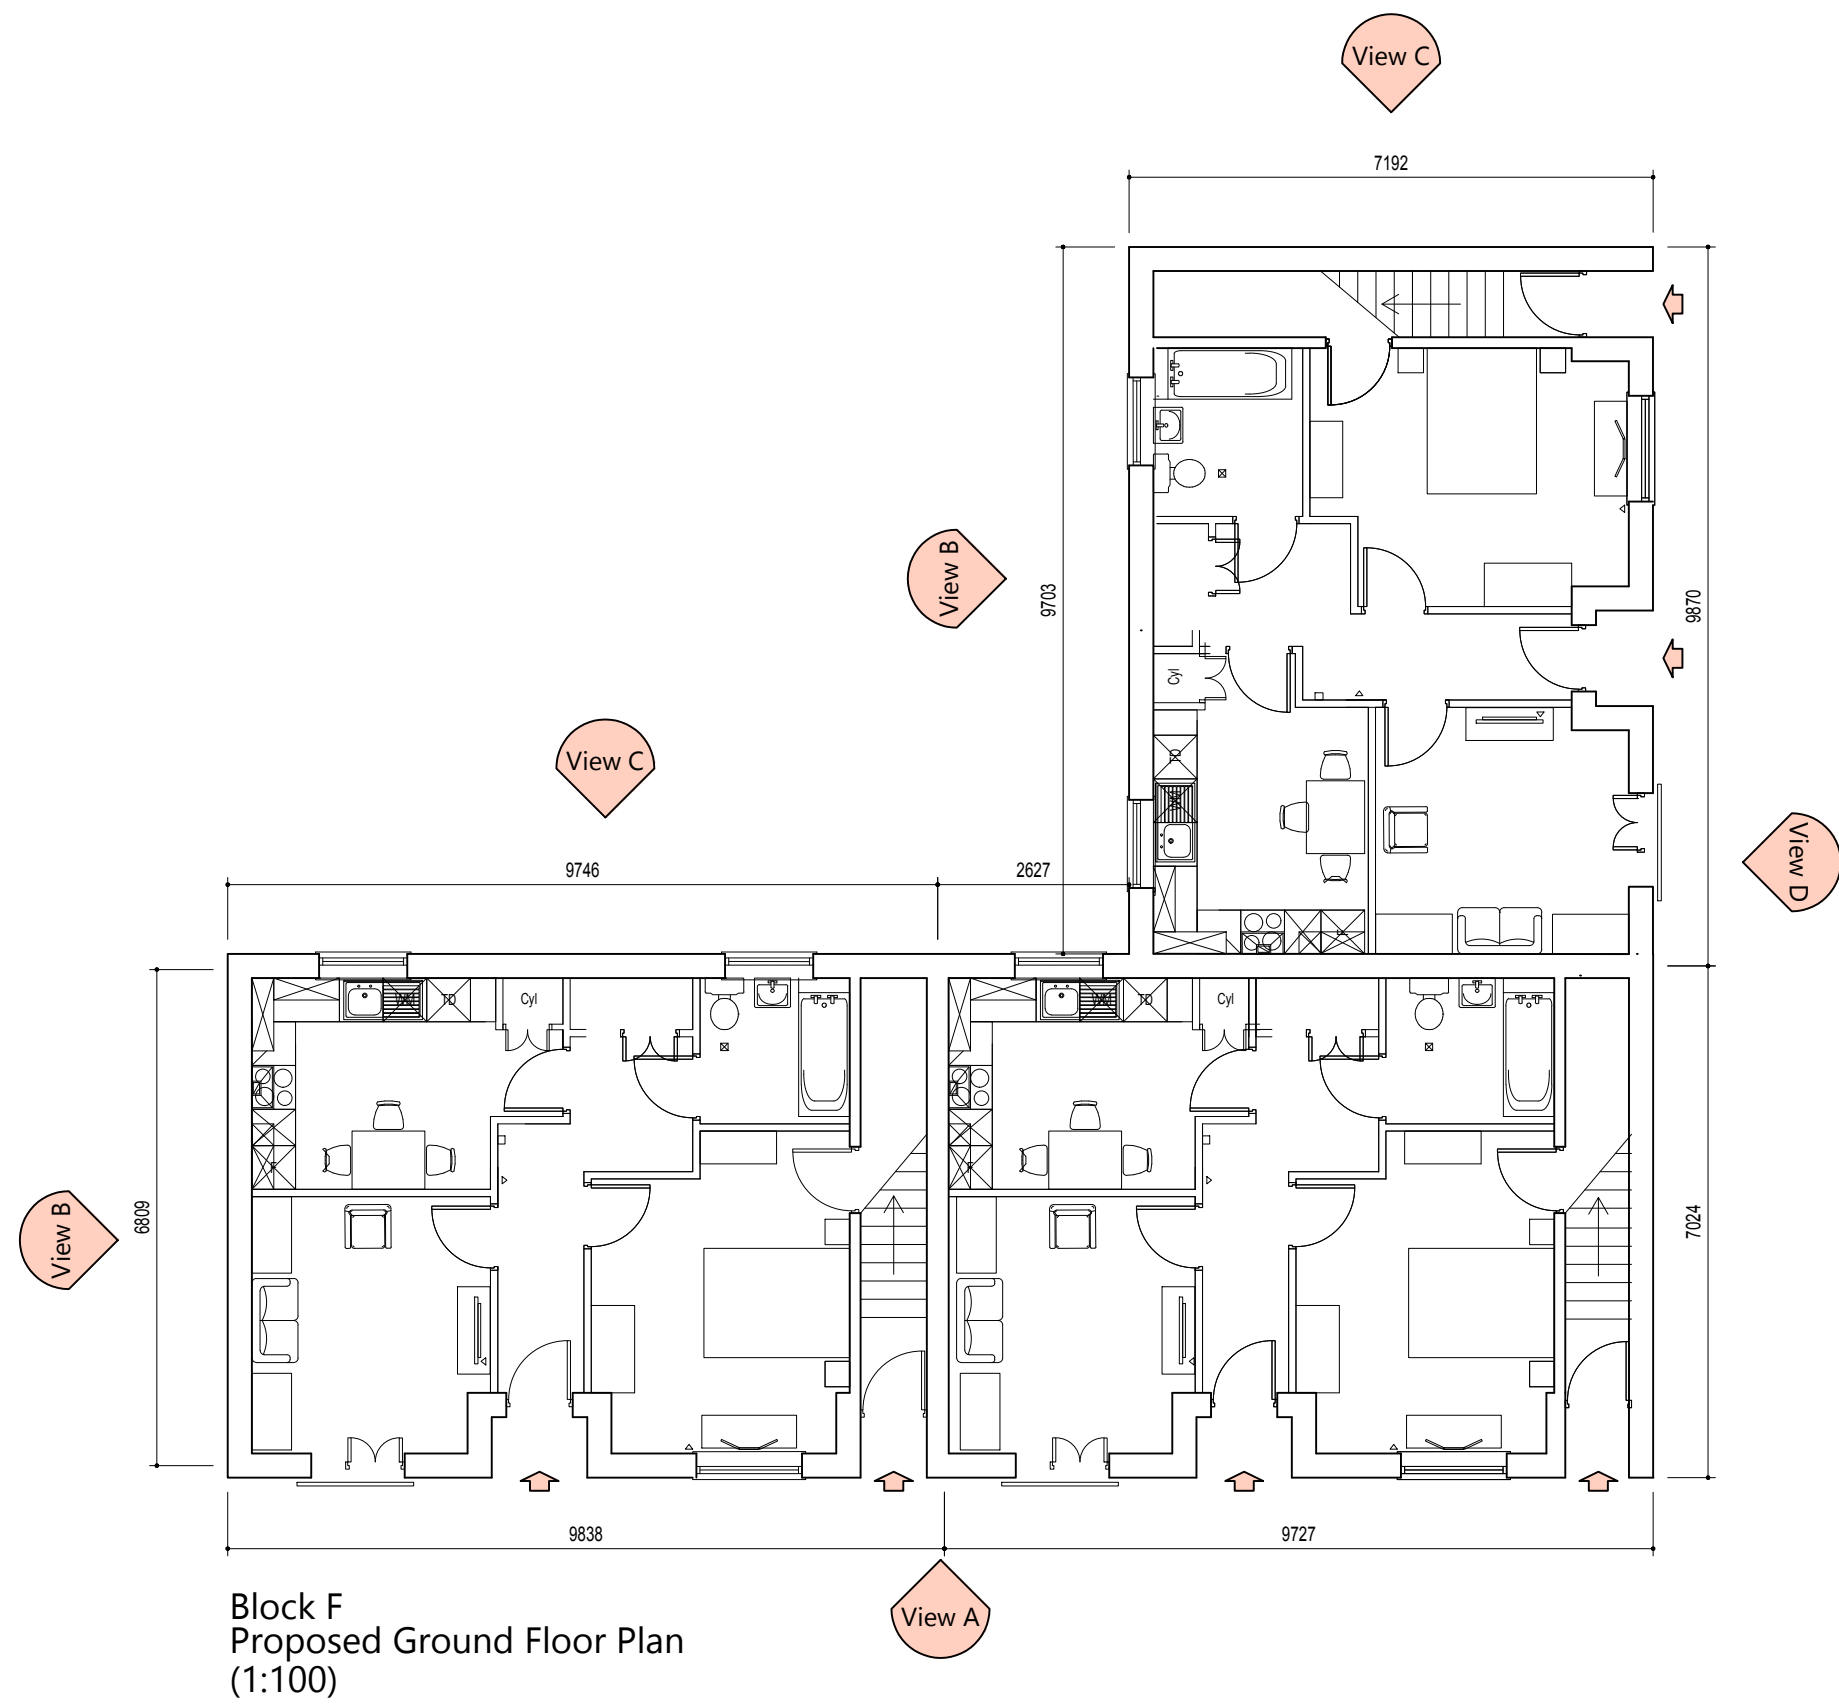

Block F Areas
Ground Floor = 54.7sqm
First Floor = 60.0sqm

Issued for Planning

A		Scheme amended to Planner's requirements & Roof Plann added		13.03.2020
Rev.	Revision			Date
Ian Stockdale Limited				
3C Edison House Tel: 07725 555715		Wrexham	Technology Park	Wrexham LL13 7YT
Title		Scale	Authorised	
500 Series - Block F		1:100 @ A1	-----	
Proposed Elevations & Plans		Date	Issue	
North Road, Wrexham		23.01.2020	-----	
Client		Drawn	Chk'd	
Limegrove Build Limited.		IMc	-----	
		Dwg's No.	Rev.	
		3276-500-001 A		